


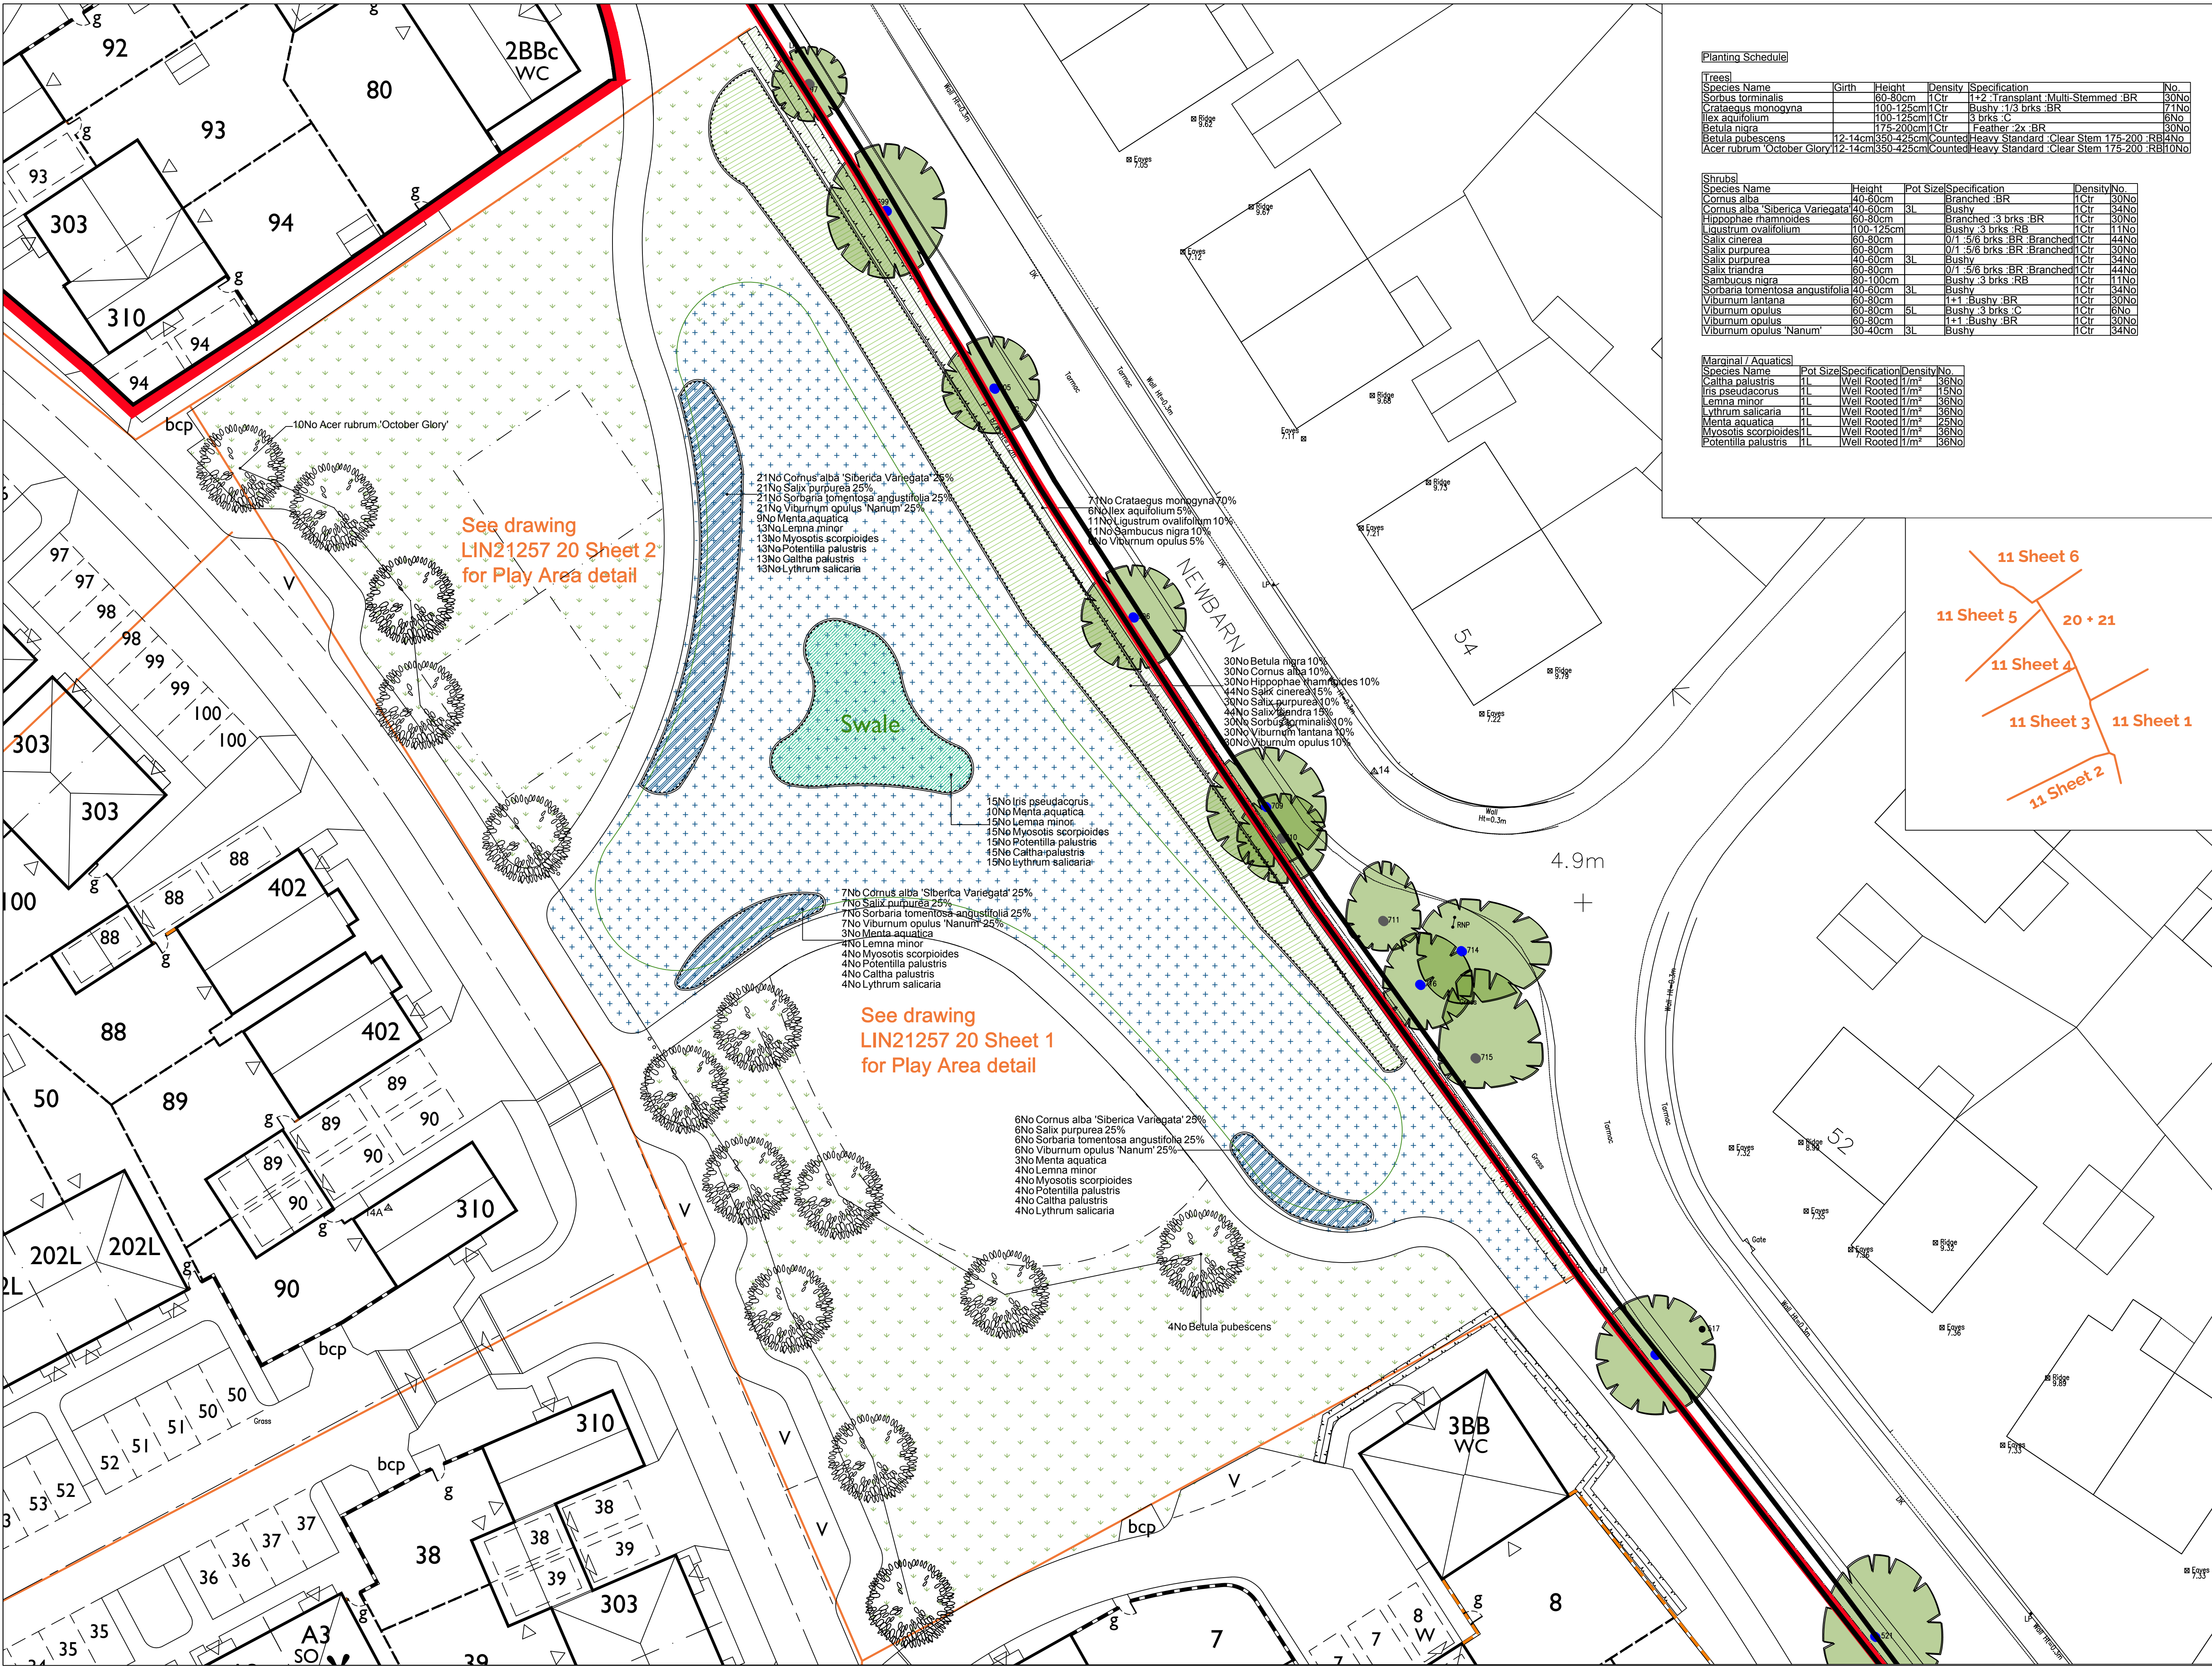

Planting Schedule						
Trees						
Species Name	Girth	Height	Density	Specification		No.
Sorbus torminalis		60-90cm	1/Ctr	1+2 Transplant Multi-Stemmed BR		30No
Crataegus monogyna		100-125cm	1/Ctr	Bushy 1/3 brks BR		71No
Ilex aquifolium		100-125cm	1/Ctr	3 brks C		6No
Betula nigra		175-200cm	1/Ctr	Feather 2x BR		30No
Betula pubescens		12-14cm	350-425cm	Counted Heavy Standard Clear Stem 175-200 RB		34No
Acer rubrum 'October Glory'		12-14cm	350-425cm	Counted Heavy Standard Clear Stem 175-200 RB		10No
Shrubs						
Species Name	Height	Pot Size	Specification	Density	No.	
Cornus alba	40-60cm		Branched BR	1/Ctr	80No	
Cornus alba 'Siberica Variegata'	40-60cm	3L	Bushy	1/Ctr	34No	
Hippophae rhamnoides	60-90cm		Branched 3 brks BR	1/Ctr	30No	
Ligustrum ovalifolium	100-125cm		Bushy 3 brks RB	1/Ctr	11No	
Salix cinerea	60-80cm		0/1 5/6 brks BR Branched	1/Ctr	44No	
Salix purpurea	60-80cm		0/1 5/6 brks BR Branched	1/Ctr	30No	
Salix purpurea	40-60cm	3L	Bushy	1/Ctr	34No	
Salix triandra	60-80cm		0/1 5/6 brks BR Branched	1/Ctr	44No	
Sambucus nigra	80-100cm		Bushy 3 brks RB	1/Ctr	11No	
Sorbaria tomentosa angustifolia	40-60cm	3L	Bushy	1/Ctr	34No	
Viburnum lantana	60-80cm		1+1 Bushy BR	1/Ctr	30No	
Viburnum opulus	60-80cm	5L	Bushy 3 brks C	1/Ctr	6No	
Viburnum opulus	60-80cm		1+1 Bushy BR	1/Ctr	30No	
Viburnum opulus 'Nanum'	30-40cm	3L	Bushy	1/Ctr	34No	
Marginal / Aquatics						
Species Name	Pot Size	Specification	Density	No.		
Caltha palustris	1L	Well Rooted 1/m²	36No			
Iris pseudacorus	1L	Well Rooted 1/m²	36No			
Lemna minor	1L	Well Rooted 1/m²	36No			
Lythrum salicaria	1L	Well Rooted 1/m²	36No			
Mentha aquatica	1L	Well Rooted 1/m²	25No			
Myosotis scorpioides	1L	Well Rooted 1/m²	36No			
Potentilla palustris	1L	Well Rooted 1/m²	36No			

SPECIFICATION

All works generally, to comply with the written Soft Landscape Specification.

NOTE: DO NOT SCALE FROM DRAWING

Legend

- Existing trees to be retained and protected during construction
- Proposed tree planting within soft landscape. See detail on sheet 1
- Proposed mixed native hedge planting to be planted in a double staggered row 300mm apart and at 500mm centres in each row. To be maintained at 1m height and 1.8m height adjacent to site boundaries
- Proposed native mix shrub planting to be planted in groups of 5-7no. of each species and as above
- Wetland edge mix
- Proposed SUDS area, to be seeded with EM8 (Meadow mixture for wetlands) from Emorsgate or similar and approved.
- Proposed wildflower areas to receive WFG5 seed mix supplied by Germinal seeds or similar and approved
- Aquatic planting
- Cut lines

B	25.06.18	Layout Change	RH
A	25.08.17	Client Comments	AE
Rev	Date	Details	Drawn



HEAD OFFICE
Rodbourne Rail Business Centre, Grange Lane,
Malmesbury, SN16 0ES
Tel: 01666 825646

Courtyard House, Mill Lane, Godalming, GU7 1EY
Tel: 01483 425714

Suite 6, Crescent House, Yonge Close, Eastleigh, SO50 9SX
Tel: 02382 026500

9 Brownlow Road, Cambridge, CB4 3NG
Tel: 07825 868654

email: mail@acdenv.co.uk
www.acdenvironmental.co.uk



scheme: Land West of New Barn Lane, North Bersted
client: Linden Homes
drawing: Open Space Proposals
date: June 2018
scale: 1:200@A1
drawing no: LIN21257 21
drawn: LS checked: AE

Copyright of ACD Environmental Ltd. All rights described in Chapter IV of the Copyright, Designs and Patents Act 1988 have been generally asserted. 2011. Copyright of this plan remains with ACD until all fees have been paid in full.