


NOTE: DO NOT SCALE FROM DRAWING

	Existing trees to be retained and protected during construction
	Proposed tree planting within soft landscape. See detail on sheet 6
	Proposed specimen shrub planting to receive short angular staking on half standards with expandable tree ties.
	Proposed low hedge planting to be planted in a single row at 300mm centres to be maintained at 60cm height
	Proposed ornamental hedge planting to be planted in a double staggered row 300mm apart and at 500mm centres in each row. To be maintained at 1m height
	Proposed mixed native hedge planting to be planted in a double staggered row 300mm apart and at 500mm centres in each row. To be maintained at 1m height and 1.8m height adjacent to site boundaries
	Proposed shrub planting to receive 75mm bark mulch after planting operations
	Proposed mixed native shrub planting to be planted in groups of 5-7no. of each species and as above
	Proposed grass areas to receive good quality amenity grass turves laid in line with good horticultural practices
	Grassland areas to be retained. Patches to be seeded with EM5F Wild flower mixture to be sown at a swing rate of 1.5g/m2; available from Emsorate Seeds or similar and approved
	Proposed SUDS area, to be seeded with EM8 (Meadow mixture for wetlands) from Emsorate or similar and approved.

Planting Schedule on Sheet 2

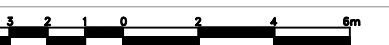

email: mail@acdenv.co.uk
www.acdenvironmental.co.uk

Copyright of ACD Environmental Ltd. All rights described in Chapter IV of the Copyright, Designs and Patents Act 1988 have been generally asserted: 2011. Copyright of this plan remains with ACD until all fees have been paid in full.