

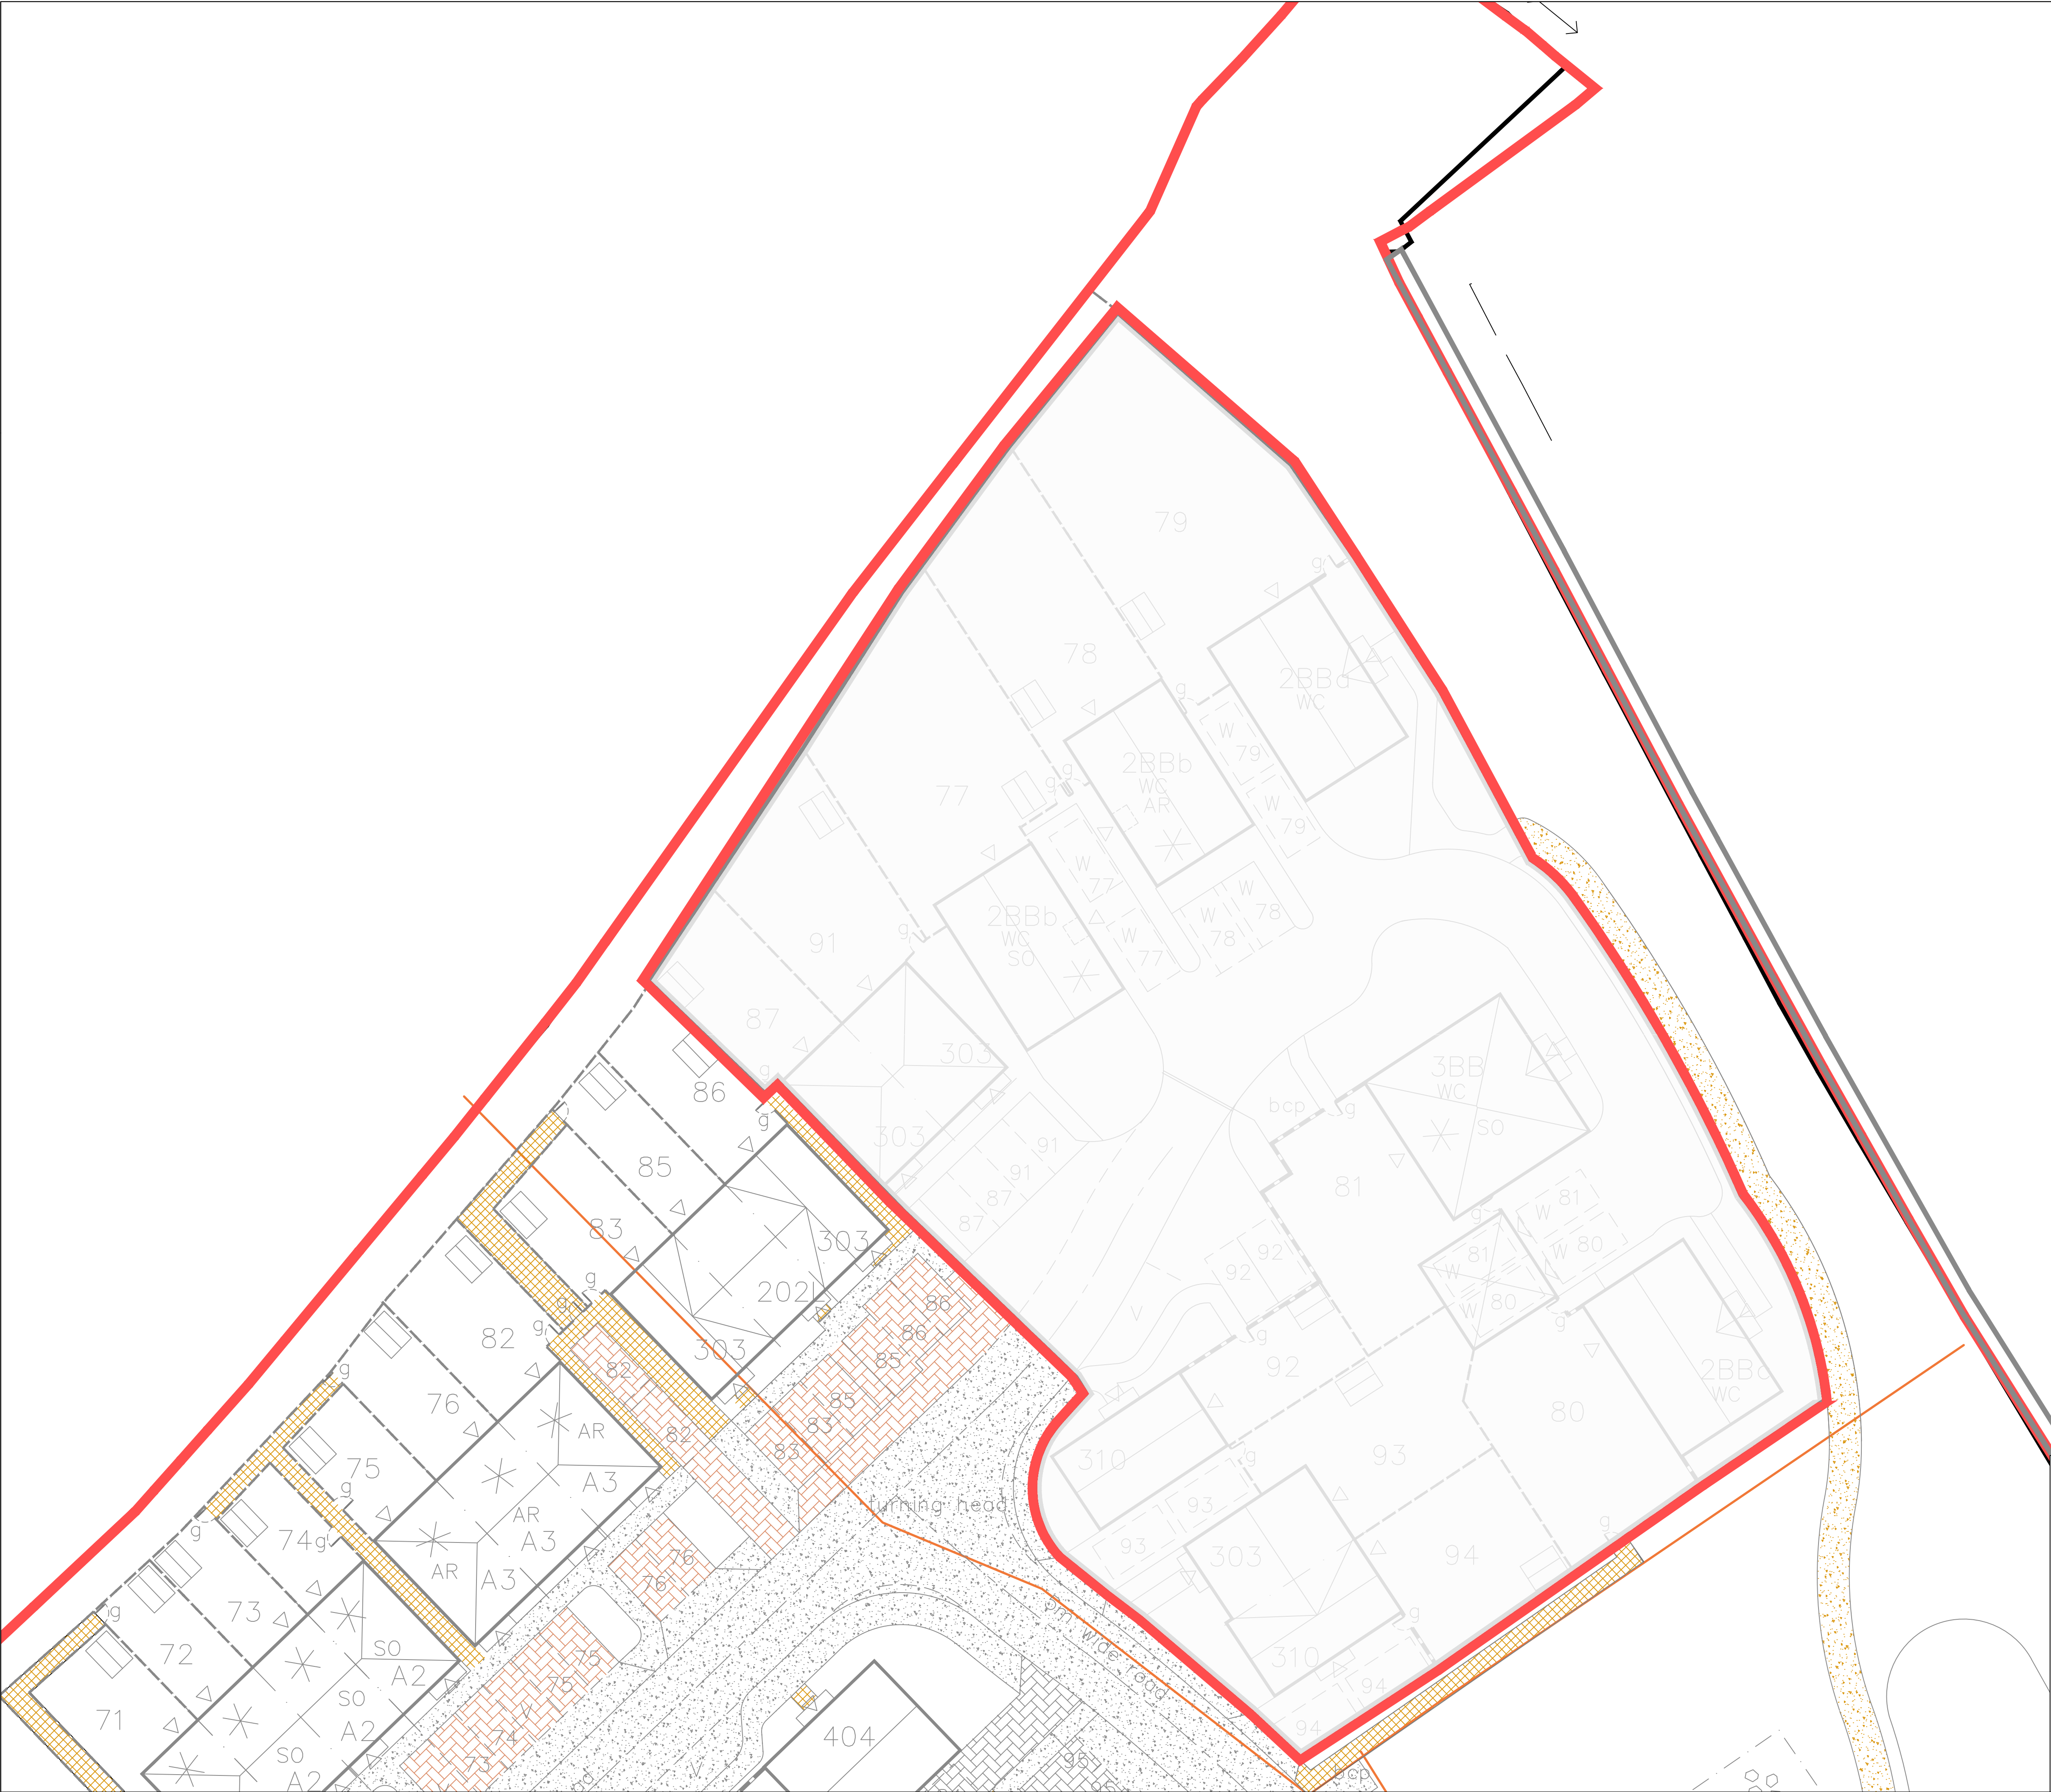
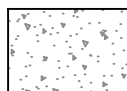
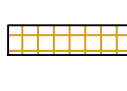
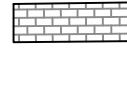


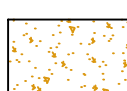

SPECIFICATION
All works generally, to comply with the written Soft
Landscape Specification.
NOTE: DO NOT SCALE FROM DRAWING

Legend

-  Tarmac to roads and pavements
to be installed to engineer's
details.
-  Keyblok concrete block paving in
burnt ochre laid in herringbone
pattern from Marshalls. Laid to
engineer's details.
-  Saxon concrete slabs in natural
450x450mm from Marshalls or
similar and approved. Laid to
engineer's details.
-  Natural concrete block paving
200x100mm to mark surface
changes and slow traffic from
Marshalls plc or similar and
approved. To be laid in stretcher
bond. Laid to engineers detail.
-  Hoggin footpath
-  Keyblok concrete block paving in
pennant grey laid in herringbone
pattern from Marshalls. Laid to
engineer's details.
-  Cut lines

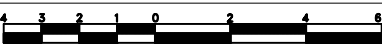

A	10/07/18	Layout change	PF
Rev	Date	Details	Drawn



HEAD OFFICE
Rodbourne Rail Business Centre, Grange Lane,
Malmesbury, SN16 0ES
Tel: 01666 825646

Courttyard House, Mill Lane, Godalming, GU7 1EY
Tel: 01483 425714

Suite 6, Crescent House, Yonge Close, Eastleigh, SO50 9SX
Tel: 02382 026300

9 Brownlow Road, Cambridge, CB4 3NG
Tel: 07825 868654

email: mail@acdenv.co.uk
www.acdenvironmental.co.uk



Land West of New Barn
scheme: Lane, North Bersted
(90 units)
client: Linden Homes
drawing: Landscape Proposals
date: June 2018
scale: 1:200@A1
drawing no: LIN21936 13 Sheet 6
drawn: LS/PF checked: AE

Copyright of ACD Environmental Ltd. All rights described in
Chapter IV of the Copyright, Designs and Patents Act 1988
have been generally asserted. 2011. Copyright of this plan
remains with ACD until all fees have been paid in full.

