




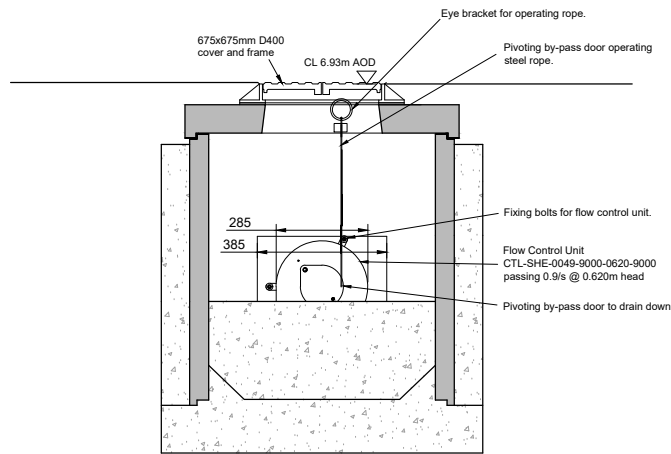

SECTION
(Scale 1:20)

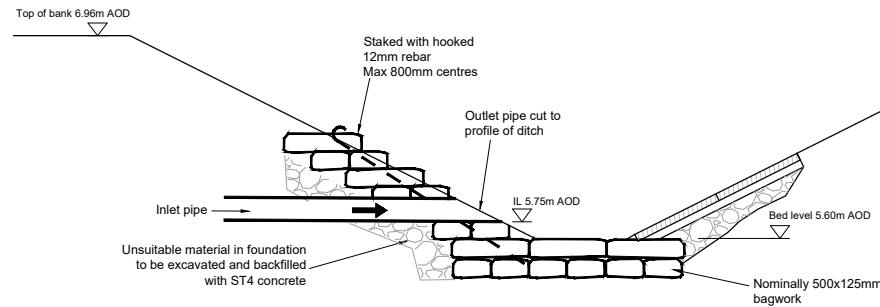

SECTION OF HEADWALL
INLET TO SIDE OF SWALE
(Scale 1:25)

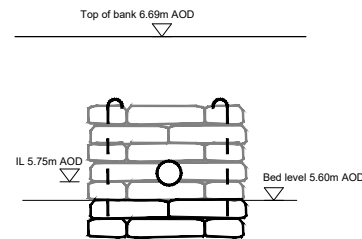

ELEVATION OF HEADWALL
INLET TO SIDE OF SWALE
(Scale 1:25)

FIGURE B.27
PROTECTION OF PIPES LAID AT SHALLOW DEPTHS



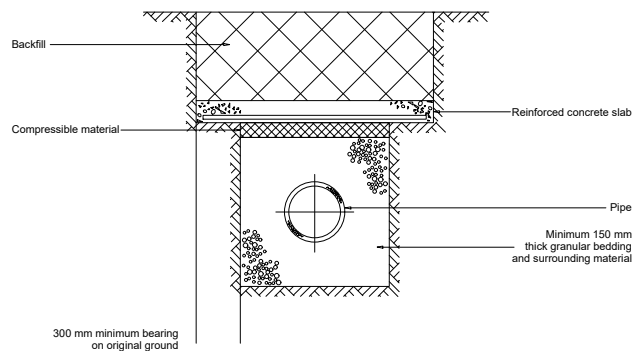




FIGURE B.28
JOINTS FOR CONCRETE ENCASED PIPES

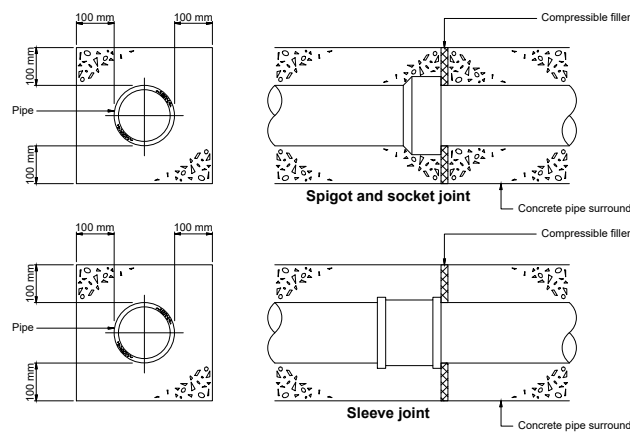


Maximum depth from cover level to soffit of pipe
in areas subject to vehicle loading 3 m, non-entry

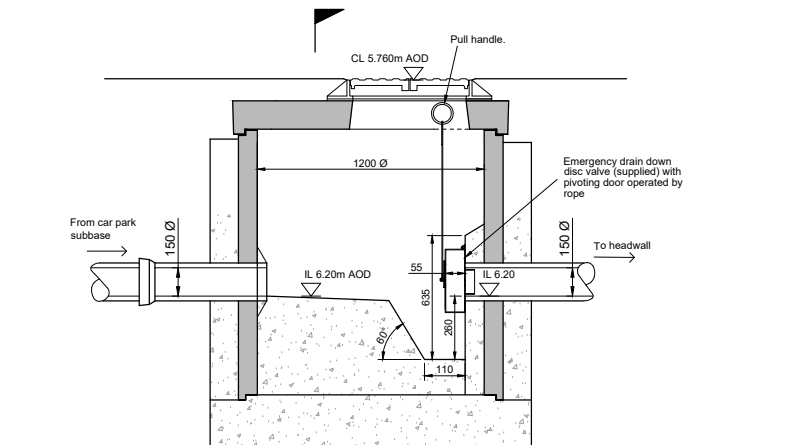


CTL-SHE-0089-2800-0360-2800
MANHOLE HB1 - FLOW CONTROL VORTEX
(Scale 1:20)

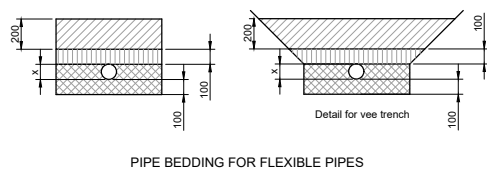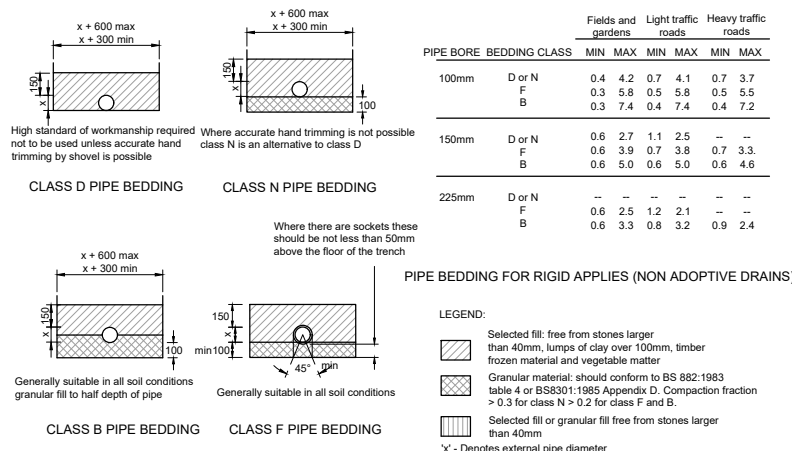

PIPE BEDDING DETAILS
(NON ADOPTABLE DRAINS)
(Not To Scale)

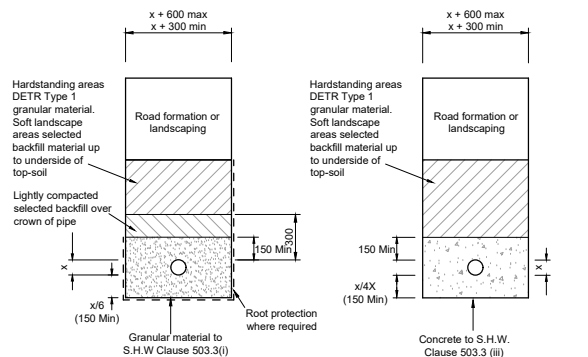


ADOPTABLE PIPE BEDDING DETAILS

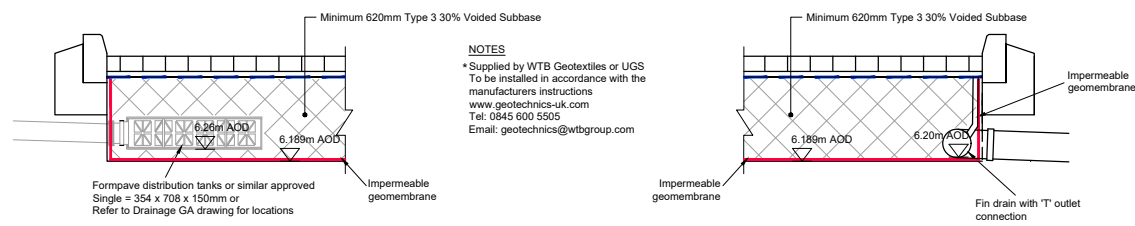

FORMPAVE DISTRIBUTION BOX
(Scale 1:20)

FIN DRAIN OUTLET
(Scale 1:20)

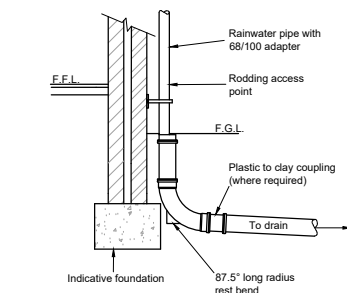

TYPICAL RAINWATER PIPE DETAIL
(Scale 1:25)

10 0 10 20 30 40mm

GENERAL NOTES:

1. All dimensions to be checked on site. All details and dimensions relating to sub-Contractors work must be checked and agreed between the sub-Contractor or supplier and the general Contractor.
2. This drawing is to be read in conjunction with all relevant Architect's and Engineer's drawings and specification.
3. The main Contractor is responsible for ensuring the stability of the structure whilst the works are in progress.
4. Any information given regarding existing underground services is given in good faith after consultation with the relevant authority. No liability is accepted by the Consultant and the main Contractor is responsible for obtaining and checking all information and taking due care and attention whilst undertaking the works.

B	18.08.26	MJP	Invert level updated to level base	SRM
REV	DATE	INT	DESCRIPTION	CHK

Issue Status
FOR APPROVAL

The Civil Engineering Practice
11 Tungsten Building
George Street
Fishergate
Sussex
BN41 1RA
01273 424424
reception@civil.co.uk
www.civil.co.uk

CLIENT	Chalcroft Associates LLP
PROJECT	Chalcroft Nursery, Bersted
TITLE	Construction Details - Drainage
DRAWN	A Davies
DATE	May 2026
PROJECT NO.	24123
ENGINEER	S Doughty
CHECKED	SRD
SCALE	As Shown @ A1
FIG. NO.	502
REV	A