


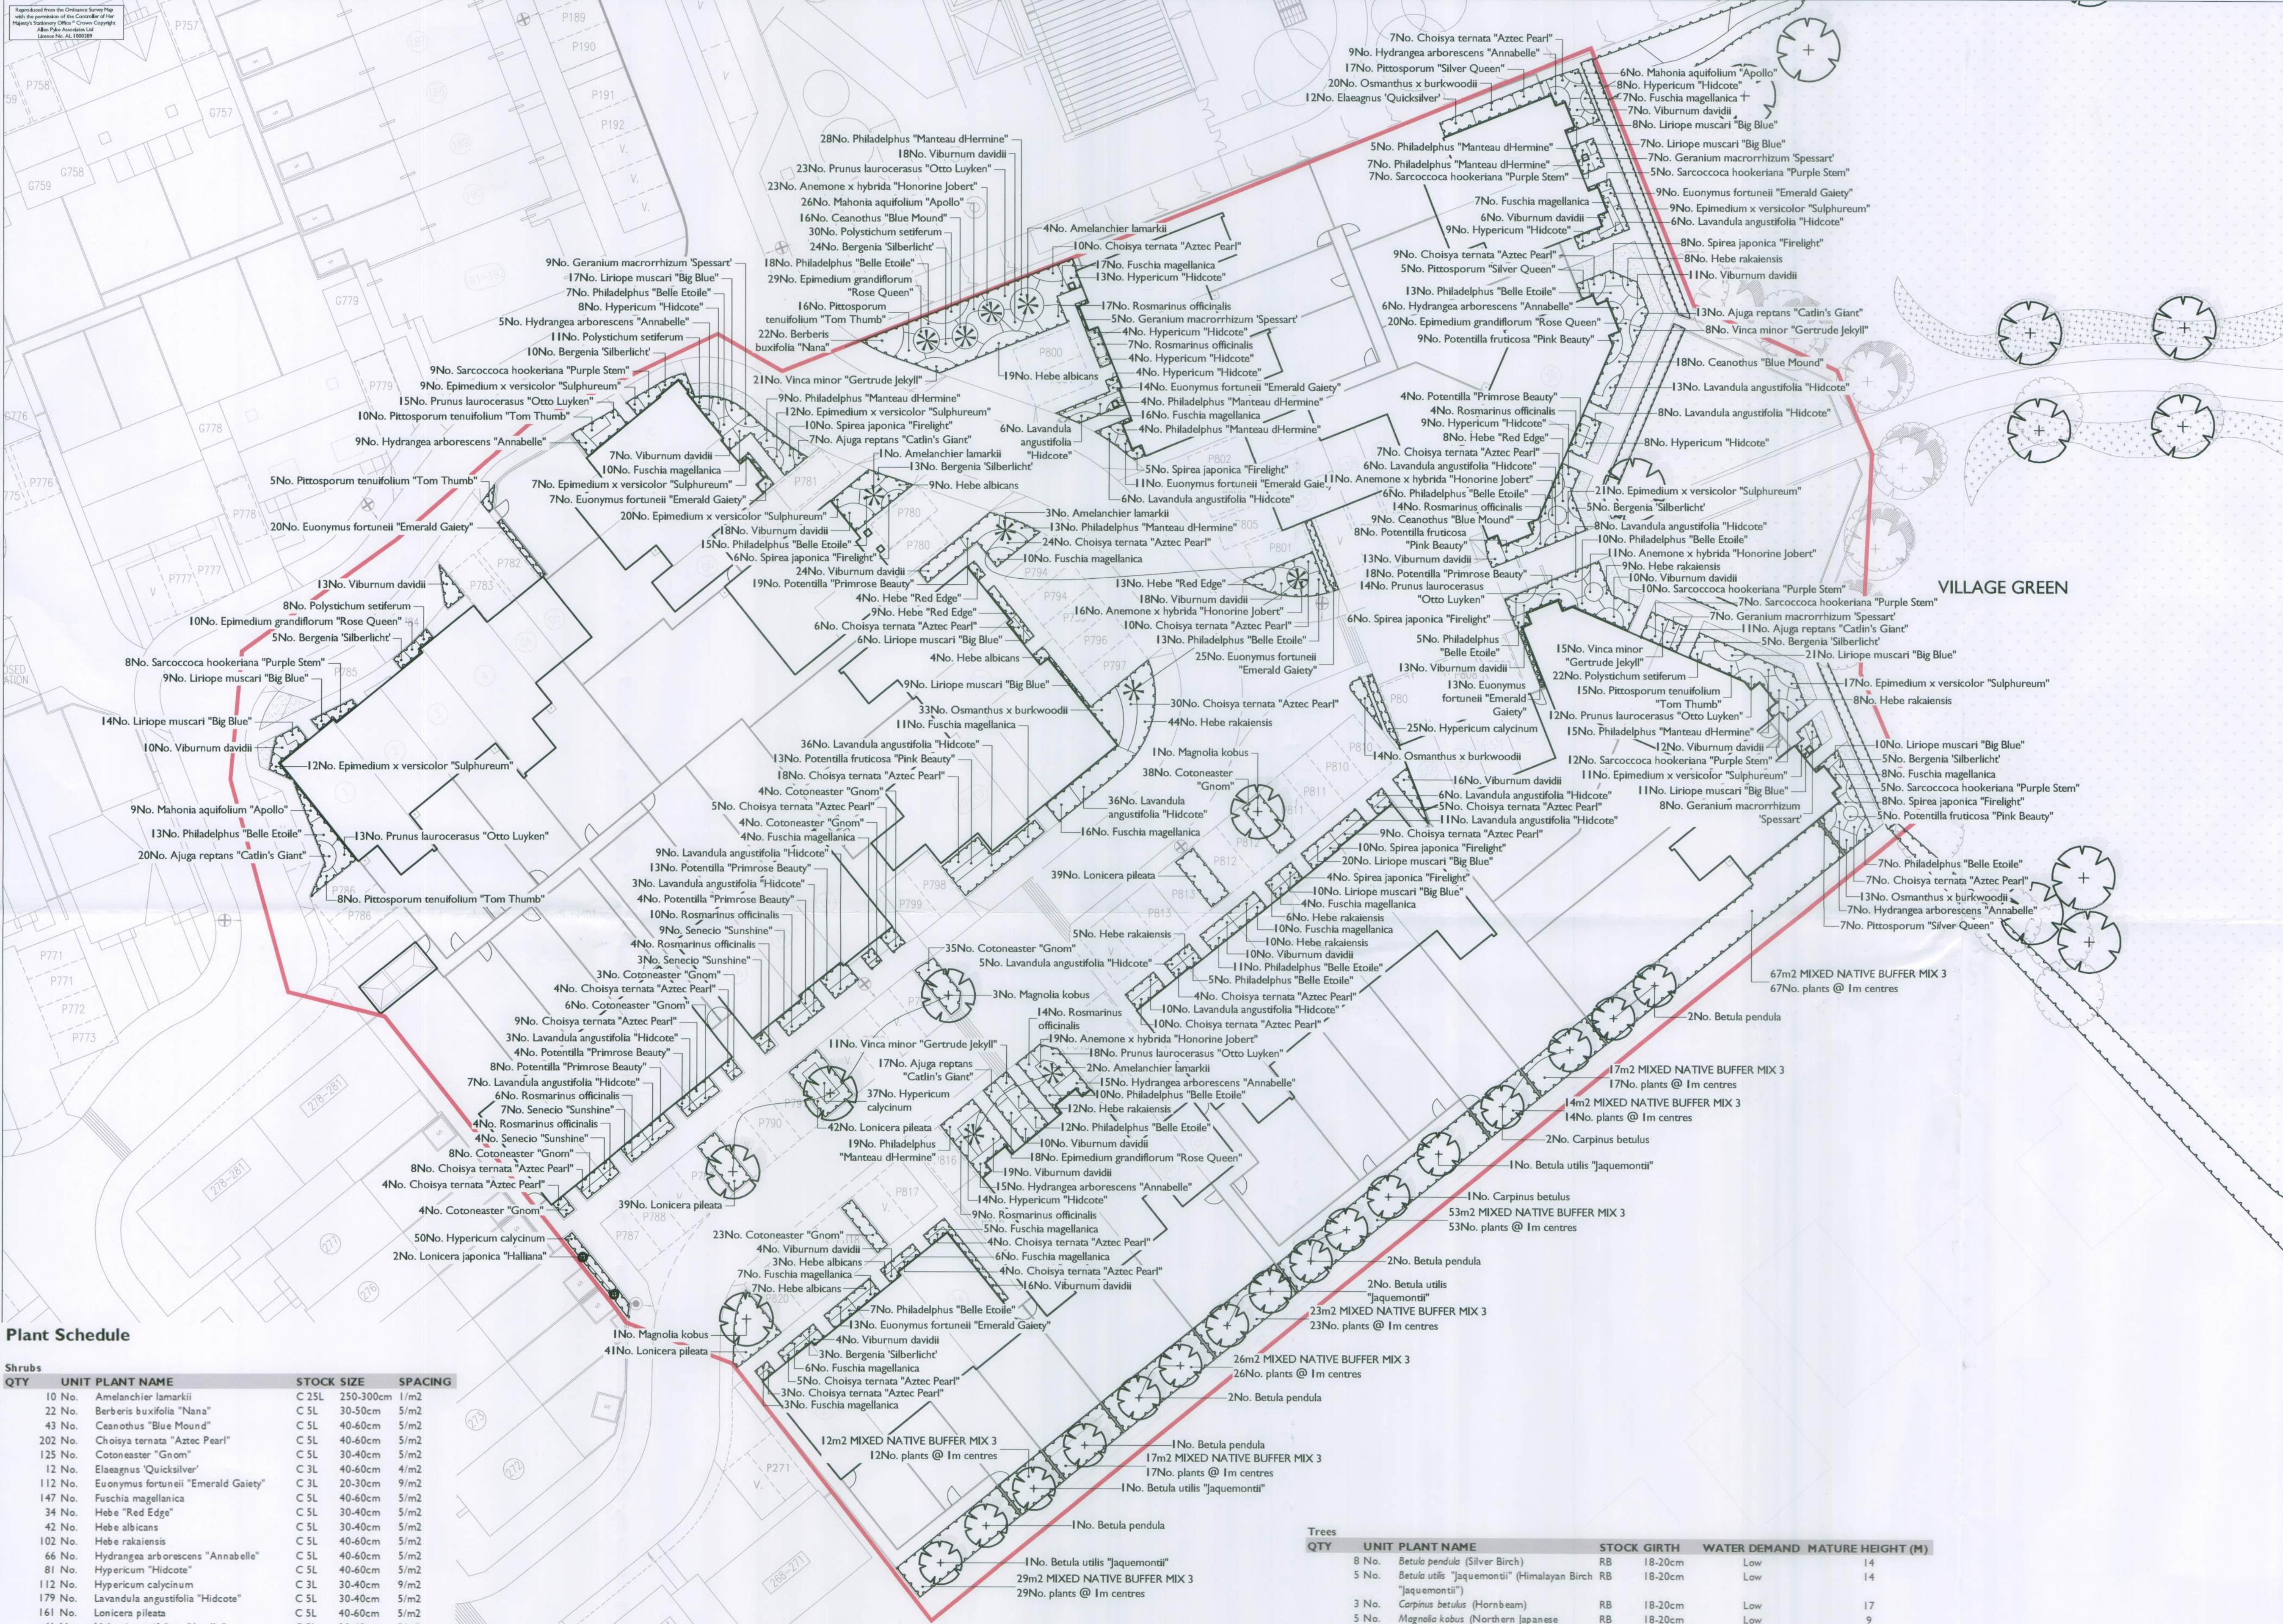

Plant Schedule

Shrubs				
QTY	UNIT	PLANT NAME	STOCK SIZE	SPACING
10	No.	Amelanchier lamarkii	C 25L 250-300cm	1/m2
22	No.	Berberis buxifolia "Nana"	C 5L 30-50cm	5/m2
43	No.	Ceanothus "Blue Mound"	C 5L 40-60cm	5/m2
202	No.	Choisya ternata "Aztec Pearl"	C 5L 40-60cm	5/m2
125	No.	Cotoneaster "Gnom"	C 5L 30-40cm	5/m2
12	No.	Elaeagnus "Quicksilver"	C 3L 40-60cm	4/m2
112	No.	Euonymus fortunei "Emerald Gaiety"	C 3L 20-30cm	9/m2
147	No.	Fuchsia magellanica	C 5L 40-60cm	5/m2
34	No.	Hebe "Red Edge"	C 5L 30-40cm	5/m2
42	No.	Hebe albicans	C 5L 30-40cm	5/m2
102	No.	Hebe rakaiensis	C 5L 40-60cm	5/m2
66	No.	Hydrangea arborescens "Annabelle"	C 5L 40-60cm	5/m2
81	No.	Hypericum "Hidcote"	C 5L 40-60cm	5/m2
112	No.	Hypericum calycinum	C 3L 30-40cm	9/m2
179	No.	Lavandula angustifolia "Hidcote"	C 5L 30-40cm	5/m2
161	No.	Lonicera pileata	C 5L 40-60cm	5/m2
40	No.	Mahonia aquifolium "Apollo"	C 5L 30-40cm	5/m2
80	No.	Osmanthus x burkwoodii	C 5L 40-60cm	5/m2
152	No.	Philadelphus "Belle Etoile"	C 5L 40-60cm	5/m2
104	No.	Philadelphus "Manteau d'Hermine"	C 5L 40-60cm	5/m2
29	No.	Pittosporum "Silver Queen"	C 10L 80-100cm	5/m2
54	No.	Pittosporum tenuifolium "Tom Thumb"	C 5L 25-40cm	5/m2
70	No.	Potentilla "Primrose Beauty"	C 5L 40-60cm	5/m2
35	No.	Potentilla fruticosa "Pink Beauty"	C 5L 60-80cm	5/m2
95	No.	Prunus laurocerasus "Otto Luyken"	C 5L 40-60cm	5/m2
89	No.	Rosmarinus officinalis	C 5L 40-60cm	5/m2
63	No.	Sarcococca hookeriana "Purple Stem"	C 5L 40-60cm	5/m2
23	No.	Senecio "Sunshine"	C 5L 40-60cm	5/m2
57	No.	Spirea japonica "Firelight"	C 5L 40-60cm	5/m2
259	No.	Viburnum davidii	C 5L 30-40cm	5/m2
55	No.	Vinca minor "Gertrude Jekyll"	C 3L 30-40cm	9/m2

Herbaceous plants			
QTY	UNIT	PLANT NAME	STOCK SPACING
68	No.	Ajuga reptans "Catlin's Giant"	C 3L 9/m2
80	No.	Anemone x hybrida "Honorine Jobert"	C 3L 7/m2
70	No.	Bergenia "Silberlicht"	C 5L 5/m2
77	No.	Epimedium grandiflorum "Rose Queen"	C 2L 9/m2
118	No.	Epimedium x versicolor "Sulphureum"	C 2L 9/m2
36	No.	Geranium macrorrhizum "Spessart"	C 3L 9/m2
142	No.	Liriope muscari "Big Blue"	C 2L 9/m2
71	No.	Polystichum setiferum	C 3L 9/m2

Climbers		
QTY	UNIT	PLANT NAME
2	No.	Lonicera japonica "Halliana"

Plant Mixes		
PERCENT QTY	PLANT NAME	STOCK SIZE
258m2 MIXED NATIVE BUFFER MIX 3 planted @ 1m centres		
15%	39No. Cornus sanguinea	B Trans 60-80cm
20%	52No. Corylus avellana	B Trans 40-60cm
20%	52No. Crataegus monogyna	B Trans 60-80cm
15%	39No. Ilex aquifolium	C 3L 40-60cm
15%	39No. Lonicera periclymenum	C 3L 60-80cm
5%	13No. Malus sylvestris	B Trans 100-125cm
10%	26No. Rosa canina	B Trans 40-50cm

Trees				
QTY	UNIT	PLANT NAME	STOCK GIRTH	WATER DEMAND MATURE HEIGHT (M)
8	No.	Betula pendula (Silver Birch)	RB 18-20cm	Low 14
5	No.	Betula utilis "Jaquemonitii" (Himalayan Birch)	RB 18-20cm	Low 14
3	No.	Carpinus betulus (Hornbeam)	RB 18-20cm	Low 17
5	No.	Magnolia kobus (Northern Japanese magnolia)	RB 18-20cm	Low 9

Notes and Abbreviations
B = Bare root (bagged).
C = Container (or pot) grown, followed by size of the container (or pot).
GIRTH = Circumference of tree stem measured 1 metre above ground level.
HABIT = Juvenile habit or plant shape as supplied by the nursery.
QTY = Quantity.
RB = Rootballed (balled and wrapped).
SIZE = Height or spread of juvenile plant.
STOCK = Root condition/protection method eg Bare root.
Trans = Transplant (or under cut seedling).
Twister = Twining climber attached to trellis/frame, refer to specification.
- Refer to specification for further information.
- All plants to be completely hardened off.
- Substitutions to be agreed with Landscape Architect.

APAL FILE REFERENCE

Notes
This drawing is subject to copyright.
Do not scale from this drawing.

Based on drawing by
Drawing number

LEGEND

- Phase boundary
- Proposed tree planting
- Proposed shrub and herbaceous planting
- Proposed climber
- Proposed turf
- Proposed specimen shrub



D	PLANTING AMENDED IN-LINE WITH UPDATED LAYOUT	07/02/14	BB	LB
C	TREE SPECIES UPDATED IN-LINE WITH NHBC REQUIREMENTS	06/12/13	BB	LB
B	UPDATED WITH NEW LAYOUT AND RED LINE	05/12/13	BB	LB
A	BUFFER PLANTING TO BOUNDARY ADDED	25/01/12	LB	VR
Rev	Description	Date	Drawn	Checked

PLANNING

Allen Pyke Associates

Landscape architecture Urban design Environmental planning

The Factory, 2 Acre Road,
Kingston upon Thames,
Surrey KT2 6EF

T 020 8549 3434 F 020 8547 1075

www.allenpyke.co.uk
KINGSTON UPON THAMES • CAMBRIDGE

A registered practice of the Landscape Institute

Client	BERKELEY HOMES	Scale	1/250@A1
--------	----------------	-------	----------

Project	NORTH BERSTED	By/Chk	LB/VR
---------	---------------	--------	-------

Drawing Title	PHASE 3A PLANTING PLAN	Date	14/12/11
---------------	------------------------	------	----------

Drawing Number	2115-PP-14	Revision	D
----------------	------------	----------	---