


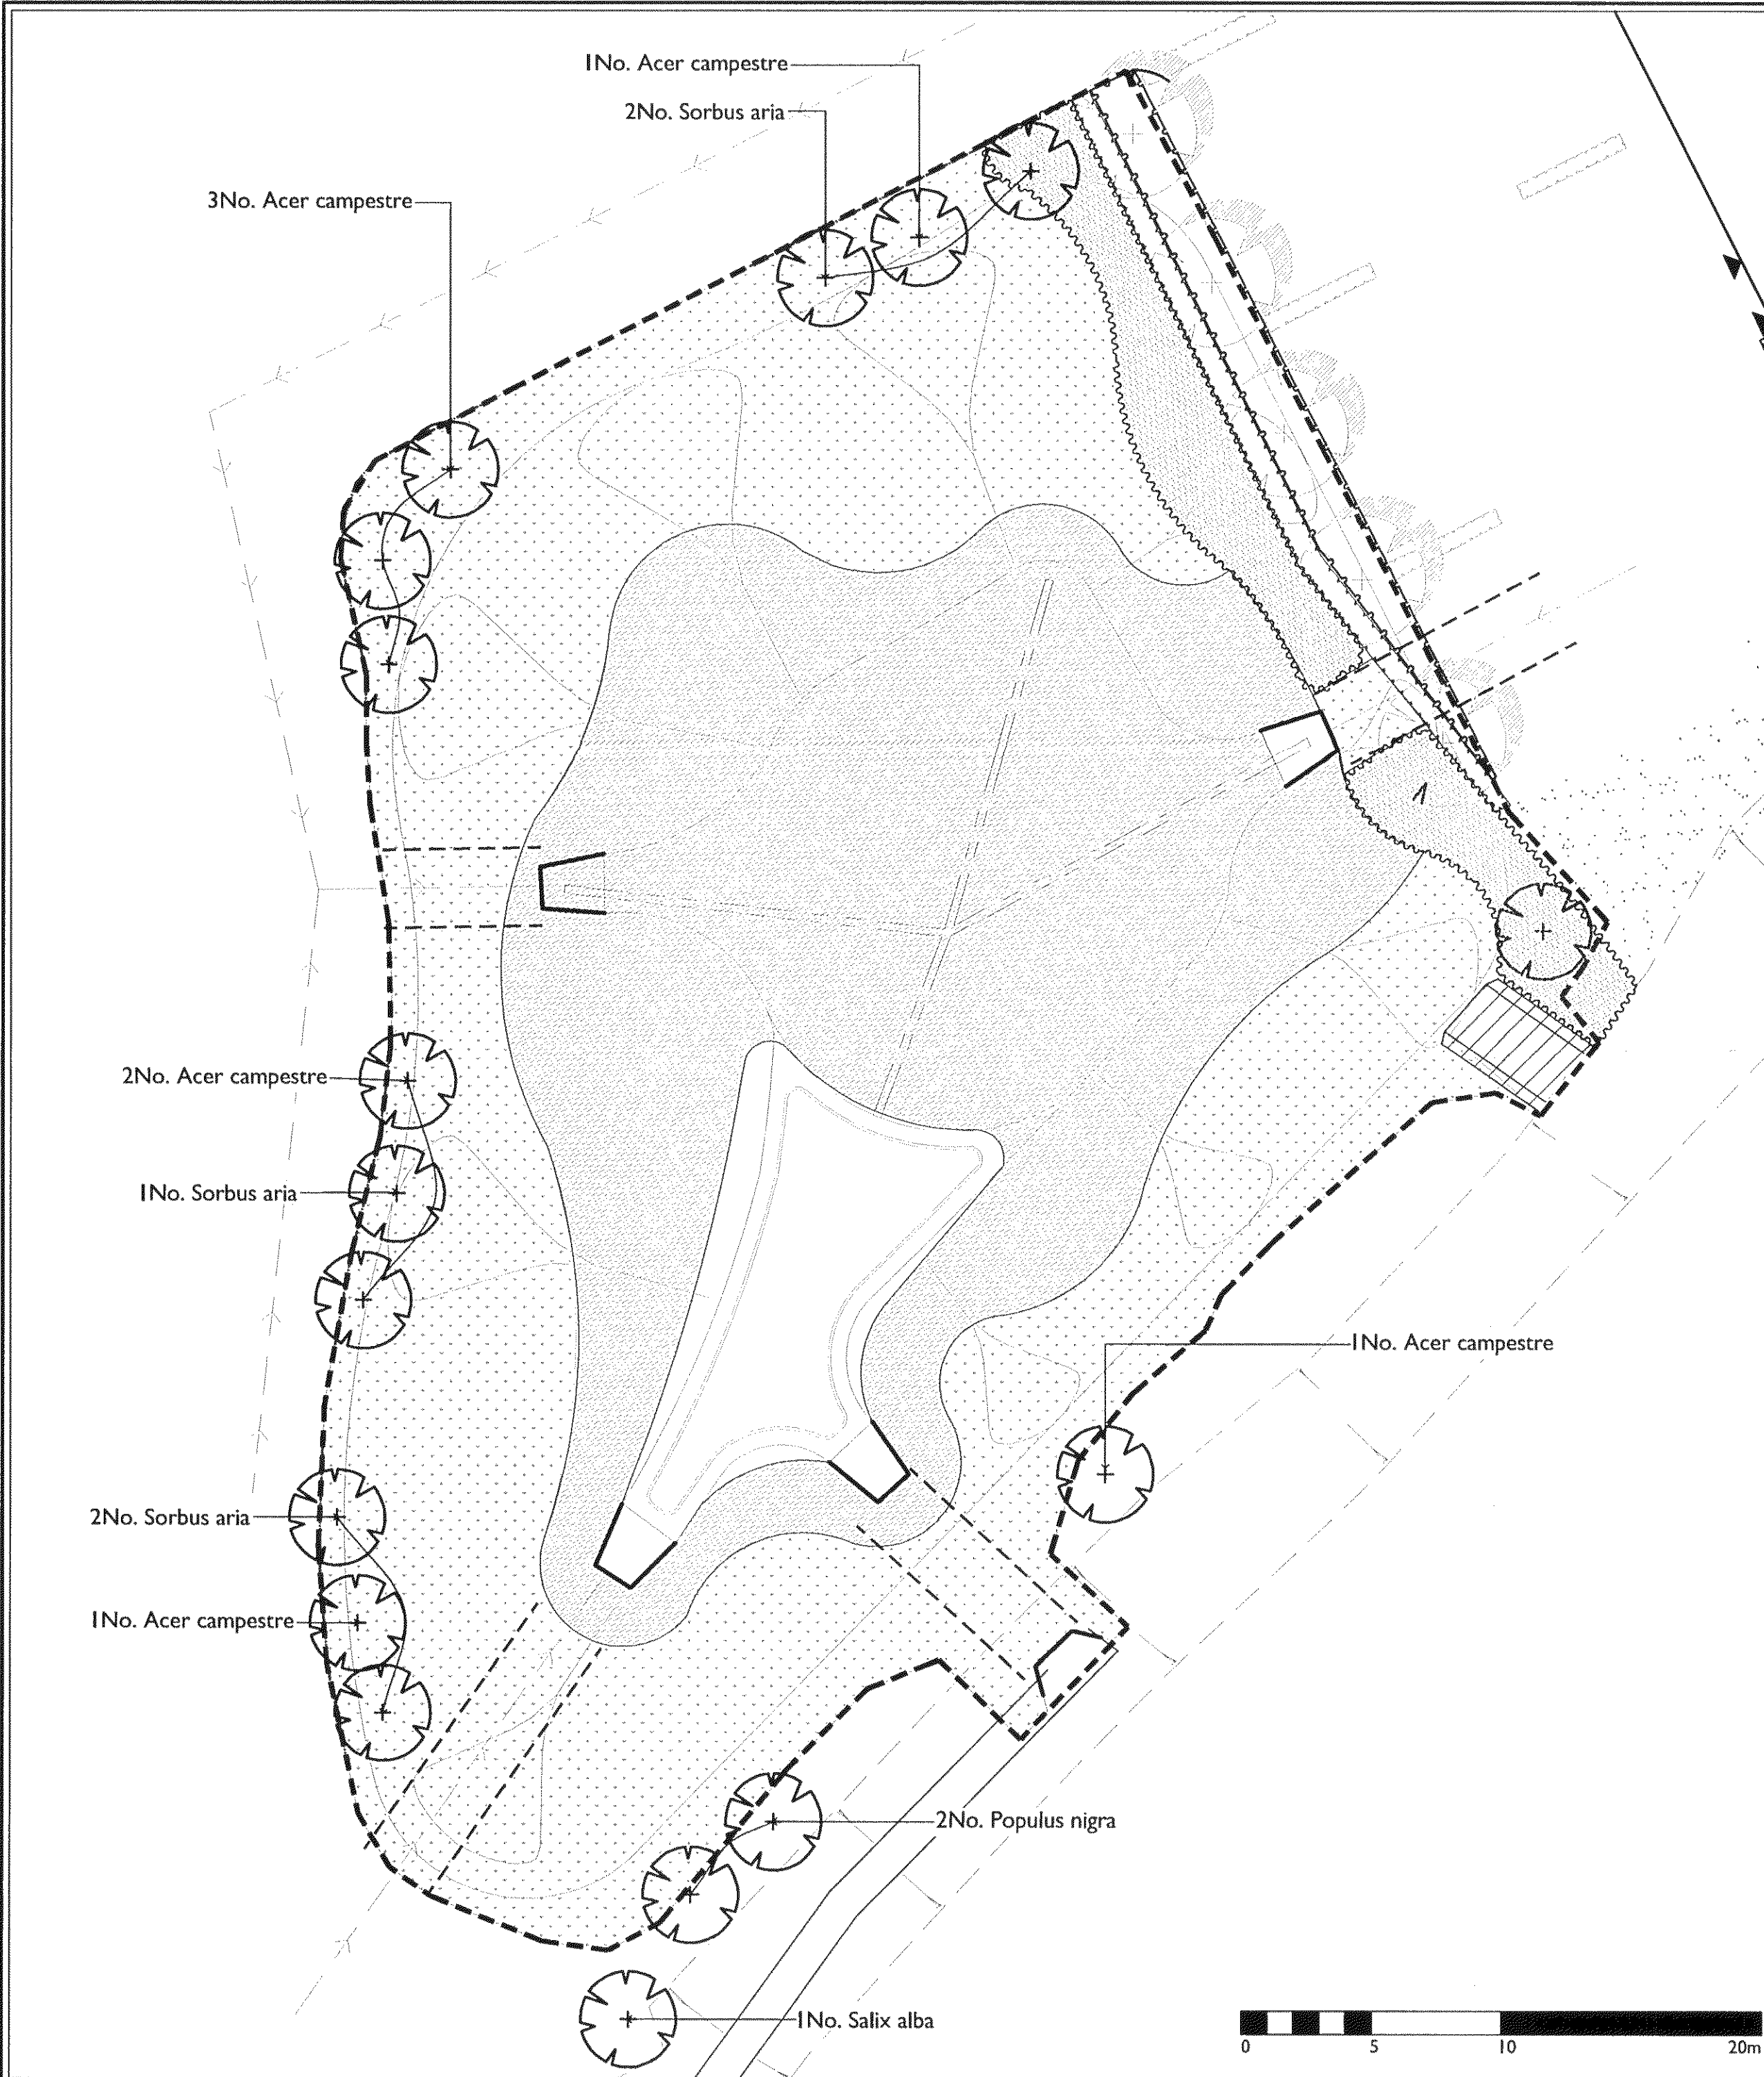

PLANT SCHEDULE

Native shrub mix					
Latin Name	Common Name	Percentage mix	Planting Height cm	How grown	Density per m ²
Cornus sanguinea	Dogwood	25	40-60	Bare root	2
Corylus avellana	Hazel	15	40-60	Bare root	2
Rosa Rugosa Alba	Rose	20	40-60	Bare root	2
Rosa glauca	Rose	20	40-60	Bare root	2
Viburnum opulus	Guelder Rose	20	40-60	Bare root	2

Trees		
Plant Name	Stock	Girth/Height
Acer campestre	RB	18-20cm
Populus nigra	RB	18-20cm
Salix alba	RB	18-20cm
Sorbus aria	RB	18-20cm

Emorsgate wild seed mixes
www.wildseed.co.uk

Seed Mix EPI POND EDGE MIXTURE	
Sowing rate: 4g/m ²	
Species	% Mix
Achillea ptarmica (Sneezewort)	1%
Alisma plantago-aquatica (Water-plantain)	2%
Angelica sylvestris (Wild Angelica)	3%
Eupatorium cannabinum (Hemp Agrimony)	1%
Filipendula ulmaria (Meadowsweet)	3%
Geum rivale (Water Avens)	1%
Hypericum tetrapterum (Square-stalked St John's Wort)	1%
Iris pseudacorus (Yellow Iris)	3%
Lotus pedunculatus (Greater Birdsfoot Trefoil)	1.20%
Lychnis flos-cuculi (Ragged Robin)	1.20%
Lycopus europaeus (Gipsywort)	1.00%
Lythrum salicaria (Purple Loosestrife)	0.50%
Pulicaria dysenterica (Fleabane)	0.30%
Scutellaria galericulata (Skullca)	0.50%
Thalictrum flavum (Common Meadow-Rue)	1.00%
Vicia cracca (Tufted Vetch)	1.50%
Agrostis capillaris (Common Bent)	8.00%
Alopecurus pratensis (Meadow Foxtail)	4.00%
Anthoxanthum odoratum (Sweet Vernal-grass)	2.00%
Briza media (Quaking Grass)	1.00%
Cynosurus cristatus (Crested Dogstail)	40.00%
Deschampsia cespitosa (Tufted Hair-grass)	1.00%
Festuca rubra (Slender Creeping Red Fescue)	24.00%

Seed Mix EM8 MEADOW MIXTURE FOR WETLANDS	
Sowing rate: 4g/m ²	
Species	% Mix
Achillea millefolium (Yarrow)	1%
Centaurea nigra (Common Knapweed)	2%
Filipendula ulmaria (Meadowsweet)	2%
Galium verum (Lady's Bedstraw)	1%
Leucanthemum vulgare (Oxeye Daisy)	1%
Lotus pedunculatus (Greater Birdsfoot Trefoil)	1%
Lychnis flos-cuculi (Ragged Robin)	1%
Plantago lanceolata (Ribwort Plantain)	1%
Primula veris (Cowslip)	1%
Prunella vulgaris (Selfheal)	1%
Ranunculus acris (Meadow Buttercup)	3%
Rhinanthus minor (Yellow Rattle)	1%
Rumex acetosa (Common Sorrel)	1%
Sanguisorba officinalis (Great Burnet)	1%
Silene silaus (Pepper-saxifrage)	1%
Stachys officinalis (Betony)	1%
Vicia cracca (Tufted Vetch)	1%
Agrostis capillaris (Common Bent)	8%
Alopecurus pratensis (Meadow Foxtail)	4%
Anthoxanthum odoratum (Sweet Vernal-grass)	2%
Briza media (Quaking Grass)	1%
Cynosurus cristatus (Crested Dogstail)	40%
Deschampsia cespitosa (Tufted Hair-grass)	1%
Festuca rubra (Slender Creeping Red Fescue)	24%

APAL FILE REFERENCE

Notes
This drawing is subject to copyright.
Do not scale from this drawing.
Based on drawing by
Drawing number

North

LEGEND

Area to be adopted by Arun DC

Surface water sewer
(refer to dwg 2037/SK/280)

Proposed native shrub planting

Proposed marginal planting
Emorsgate Wild Seed mix EPI
(Pond edge mixture)

Proposed grass area
Emorsgate Wild Seed mix EM8
(Meadow mixture for wetlands)

Root barrier

B Updates to tree planting 19/08/14 LB LB

A Tree planting added 16/07/14 LB LB

Rev Description Date Drawn Checked

Drawing Status

PLANNING

Allen Pyke Associates

Landscape architecture Urban design Environmental planning

The Factory, 2 Acre Road,
Kingston upon Thames,
Surrey KT2 6EF

T 020 8549 3434 F 020 8547 1075
www.allenpyke.co.uk
KINGSTON UPON THAMES • CAMBRIDGE

A registered practice of the Landscape Institute

Client
Berkeley Homes

Scale
1:200@A2

Project
North Bersted

By/Chk
BB/LB

Drawing Title
Phase 5
Balancing Pond
Planting Proposals

Date
18/10/13

Drawing Number
2115-PP-22

Revision
B