



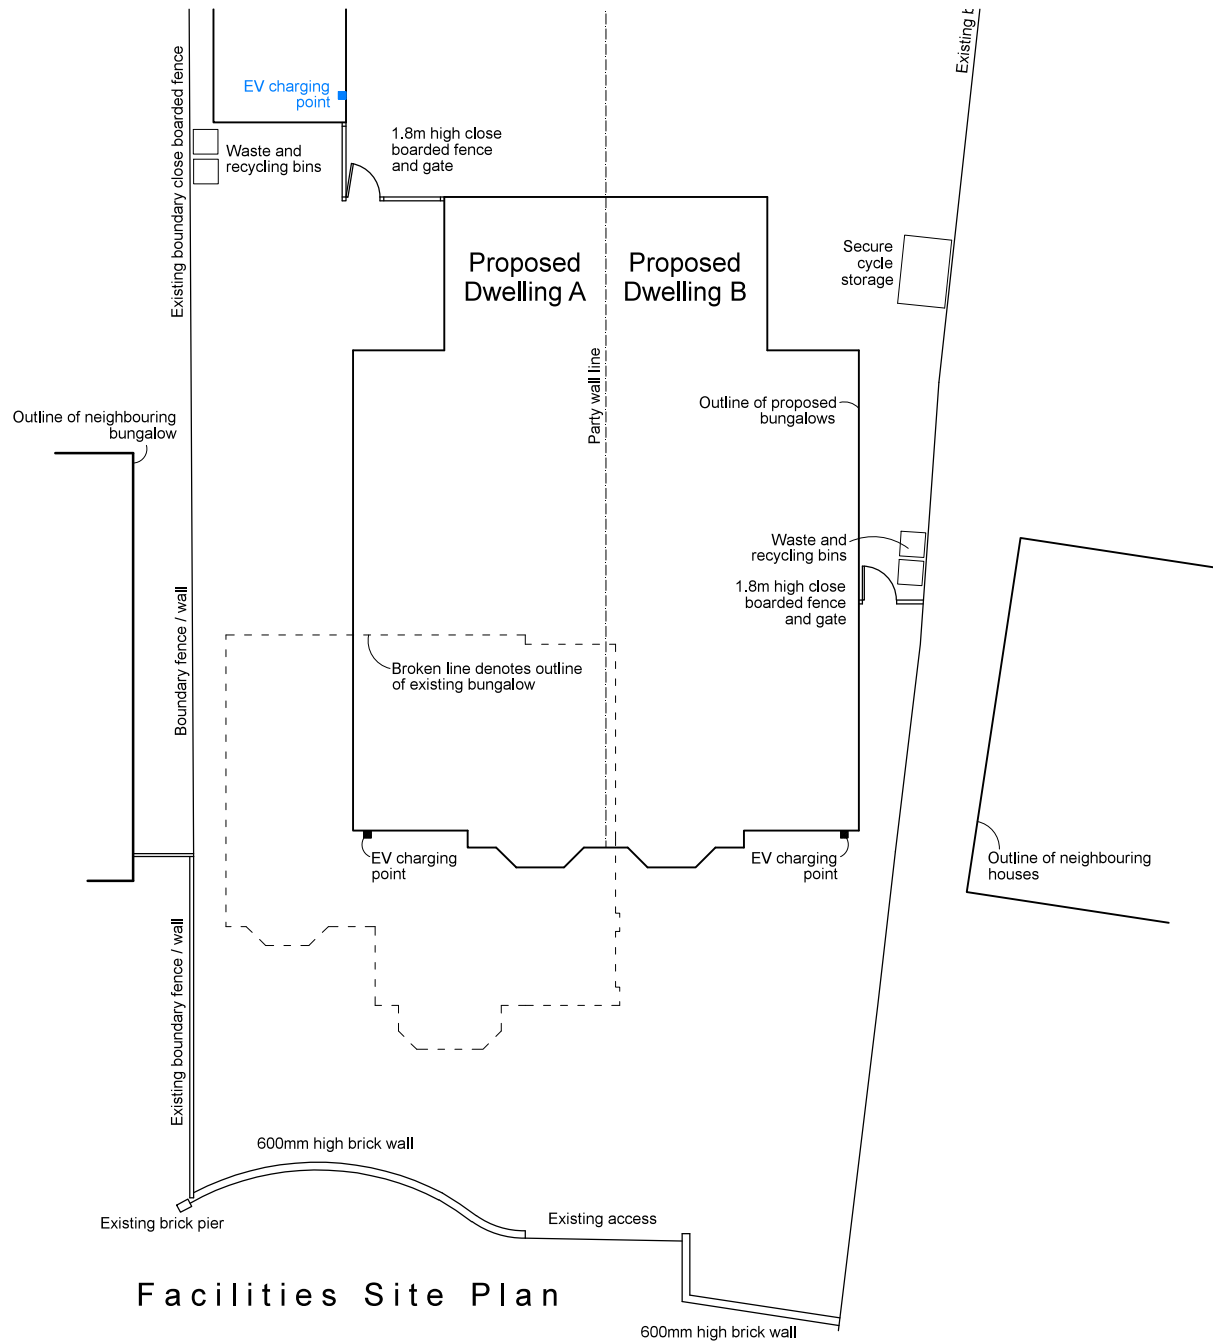

Facilities Site Plan

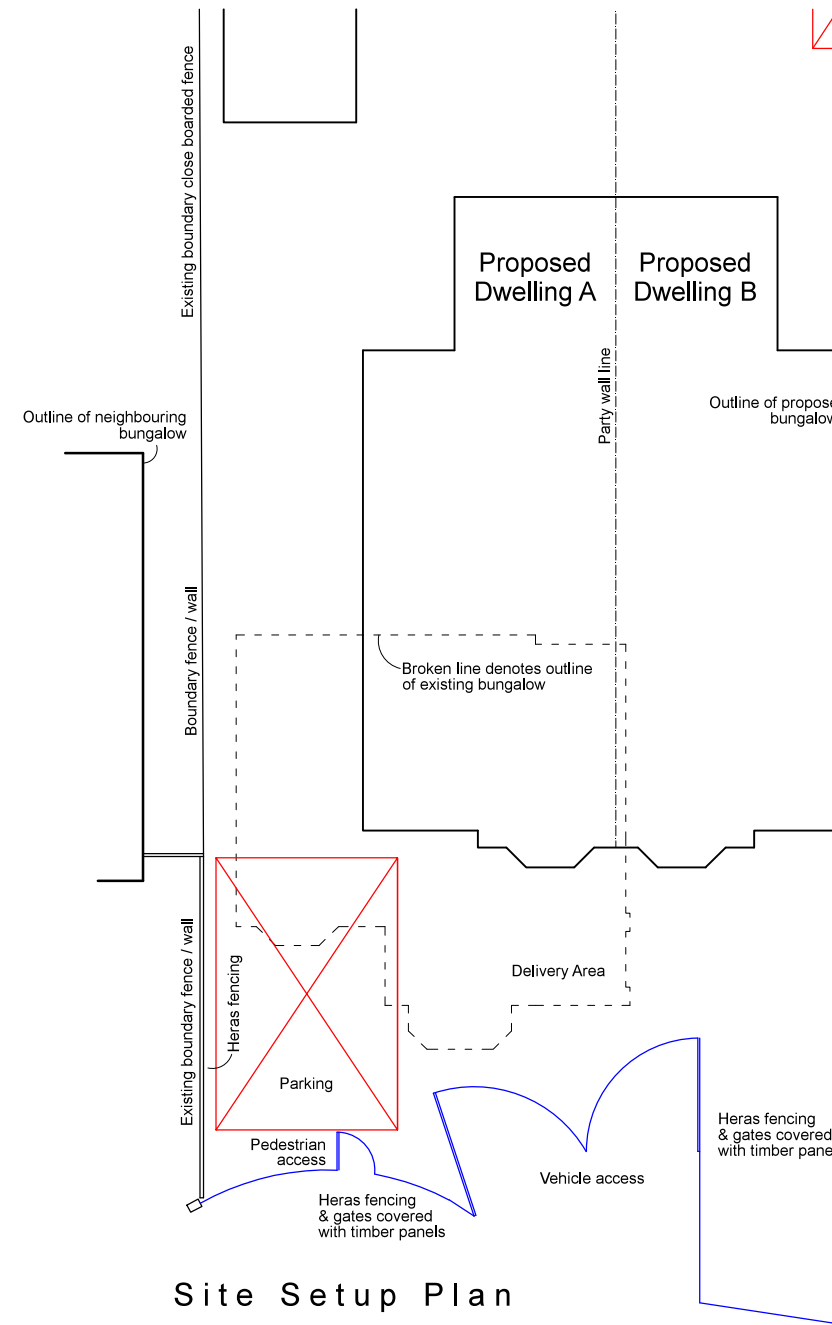

Site Setup Plan