
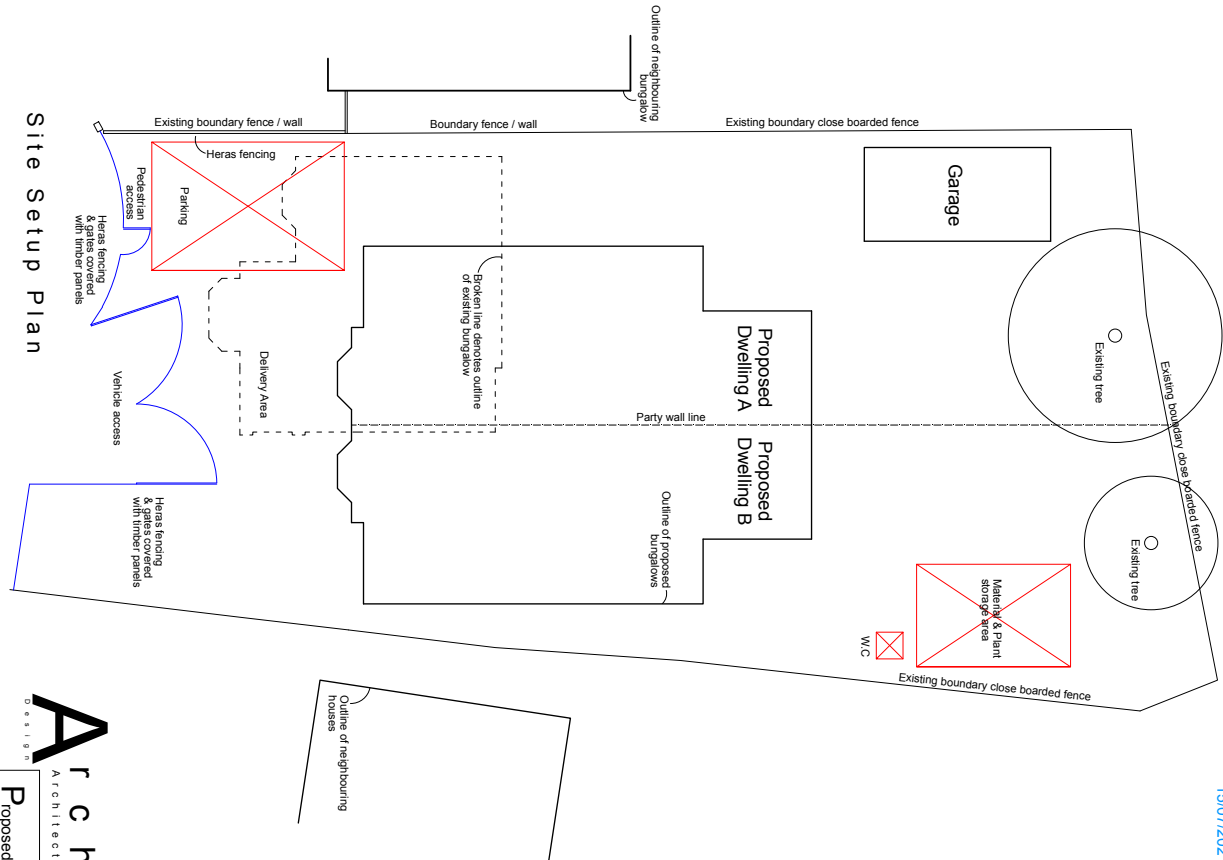


This drawing and its contents are the strict copyright of Architectura Design. No reproduction without permission. Do not scale. Written dimensions to be used where given. All dimensions and details to be checked on site. FOR PLANNING PURPOSES ONLY

23/06/2021 Revision A Additional EV point added
15/07/2021 Revision B 1.8m high close boarded fence indicated in rear garden between new dwellings A & B

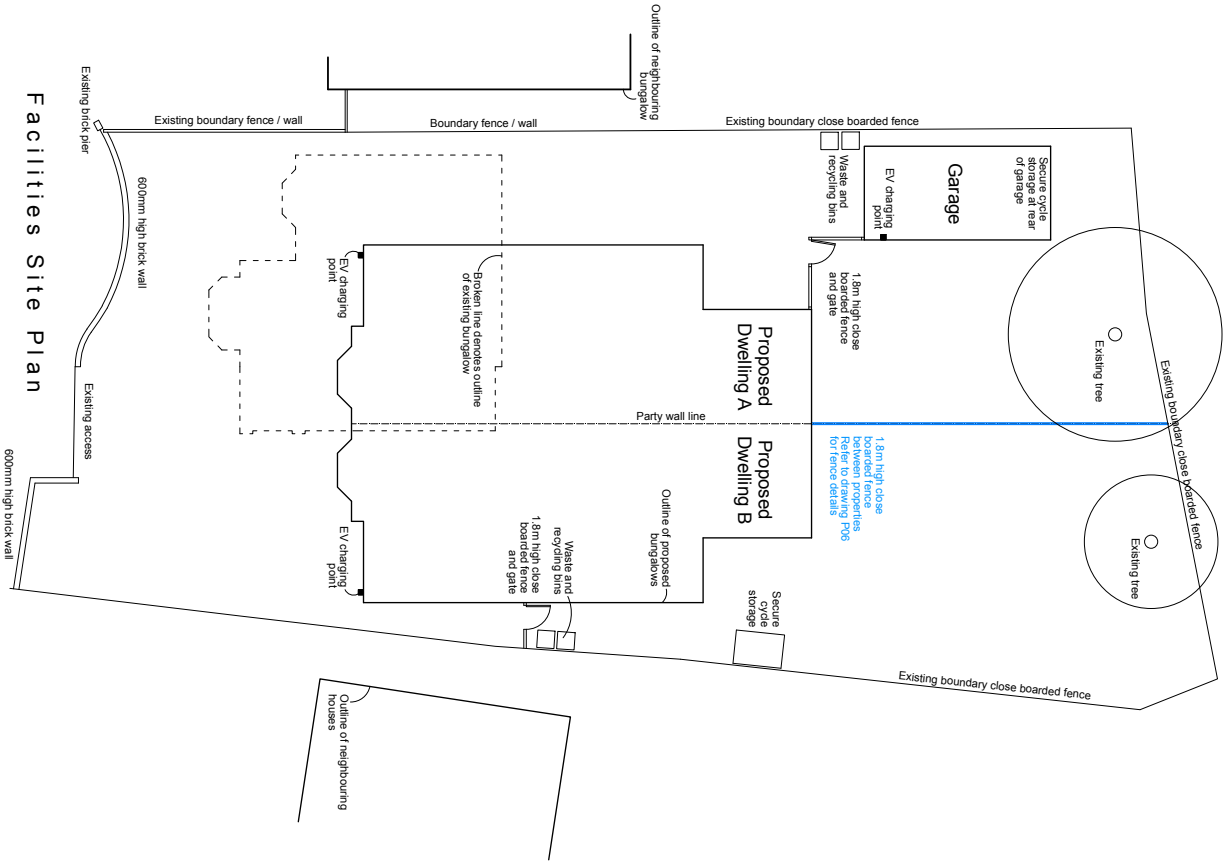

0 2 4 6 metres

Architectura
Architectural Design & Drawing Service

Proposed Replacement Dwellings
at
47 South Way, Bognor Regis
for
Mr P Nicol
Drawing P05b May 2021
Proposed Drawing - Site Plans

Scale 1:200 @ A3