




Proposed Roof Plan 1/200

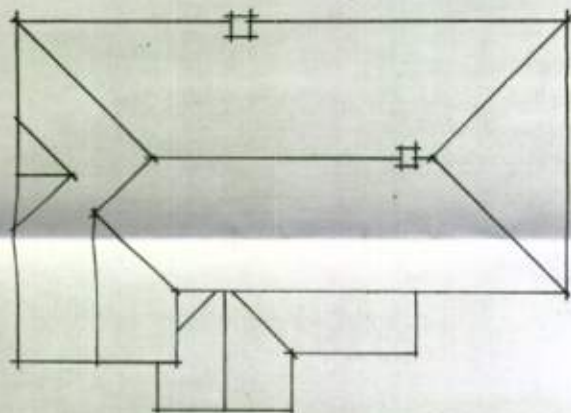

4620

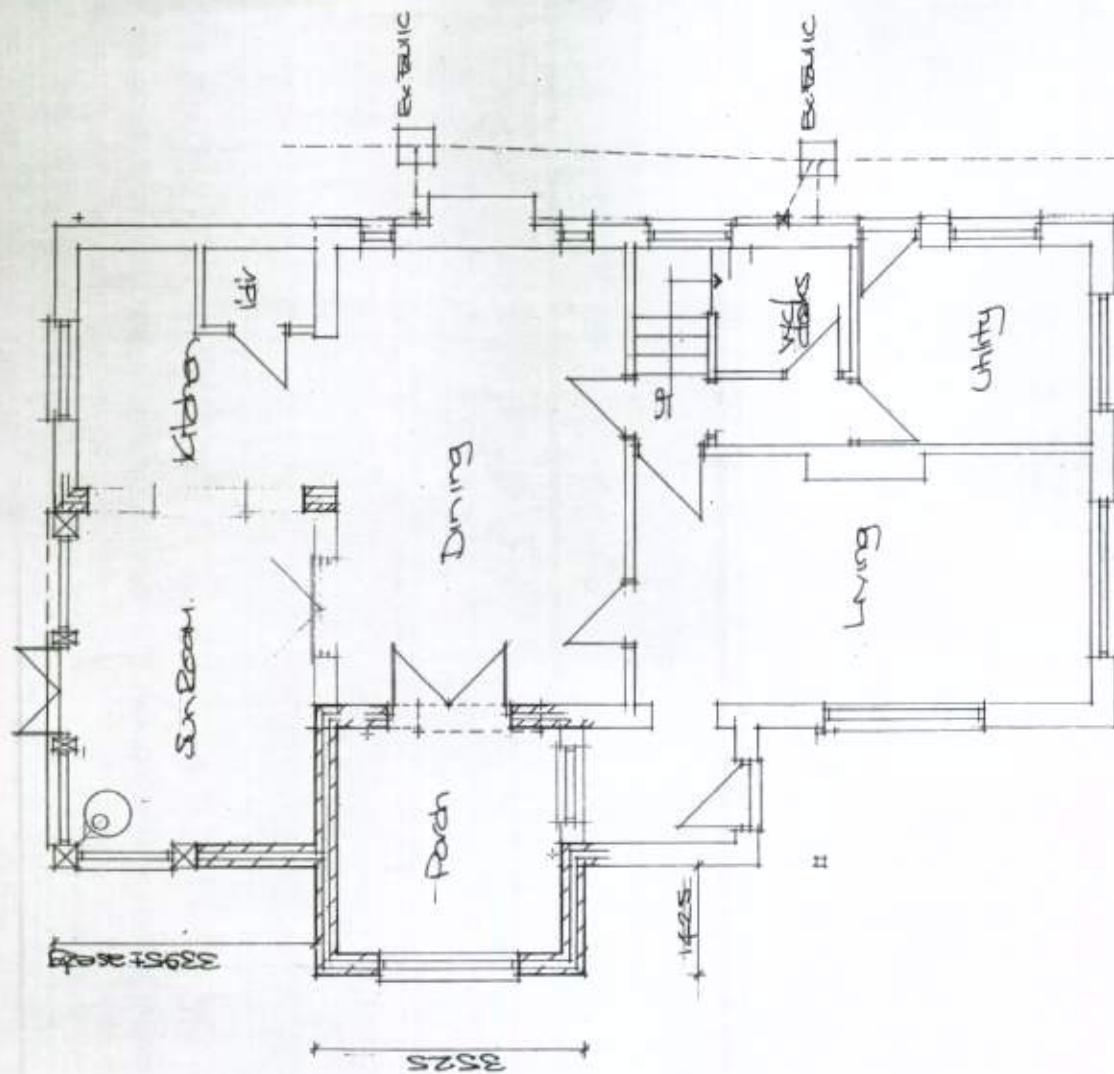

Ground Floor Plan

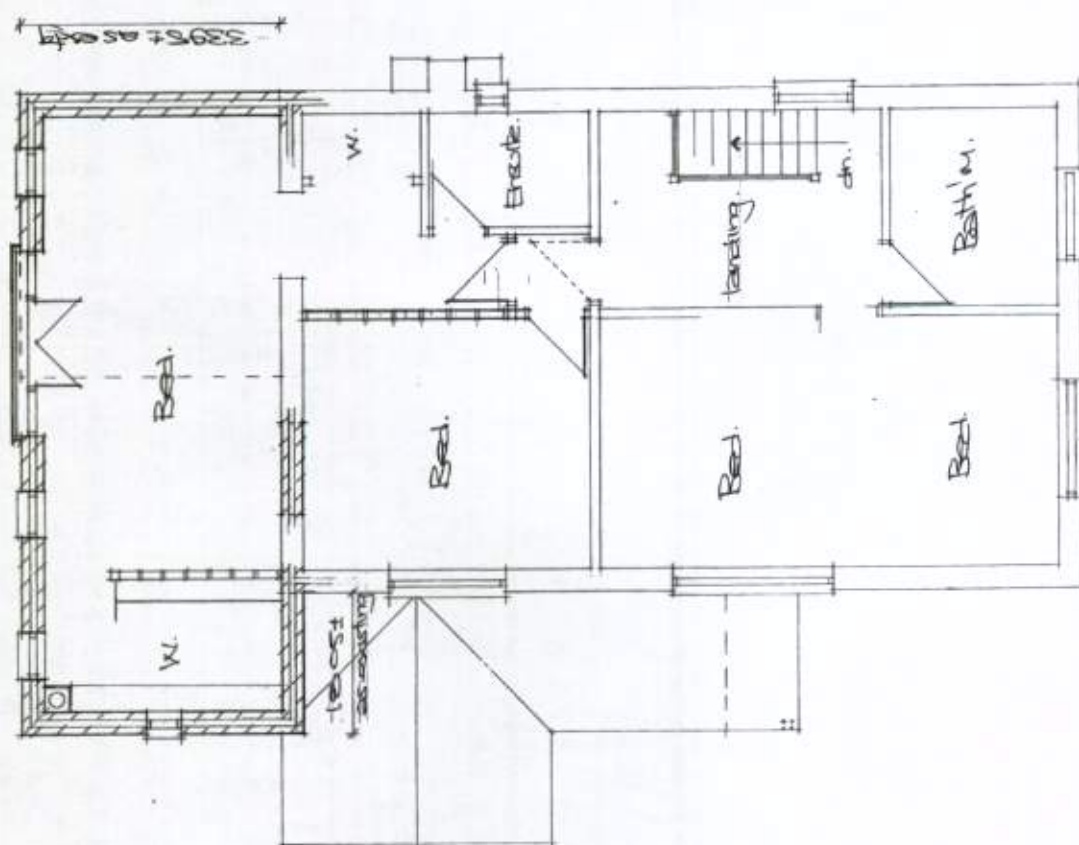

First Floor Plan

Proposed Floor Plans 1/100

Extensions & alterations: Mr S Short
FIRS ACRE SHRIPNEY LANE
BOGNOR REGIS WEST SUSSEX PO22 9NU

JAYE FORD
ARCHITECTURE LTD

NORTH BARN
HARBOLETS ROAD
WEST CHILTINGTON
WEST SUSSEX RH20 2LQ
TEL: 01798 817320
EMAIL: jayefordarch@aol.com

Drawing no 2569/4