


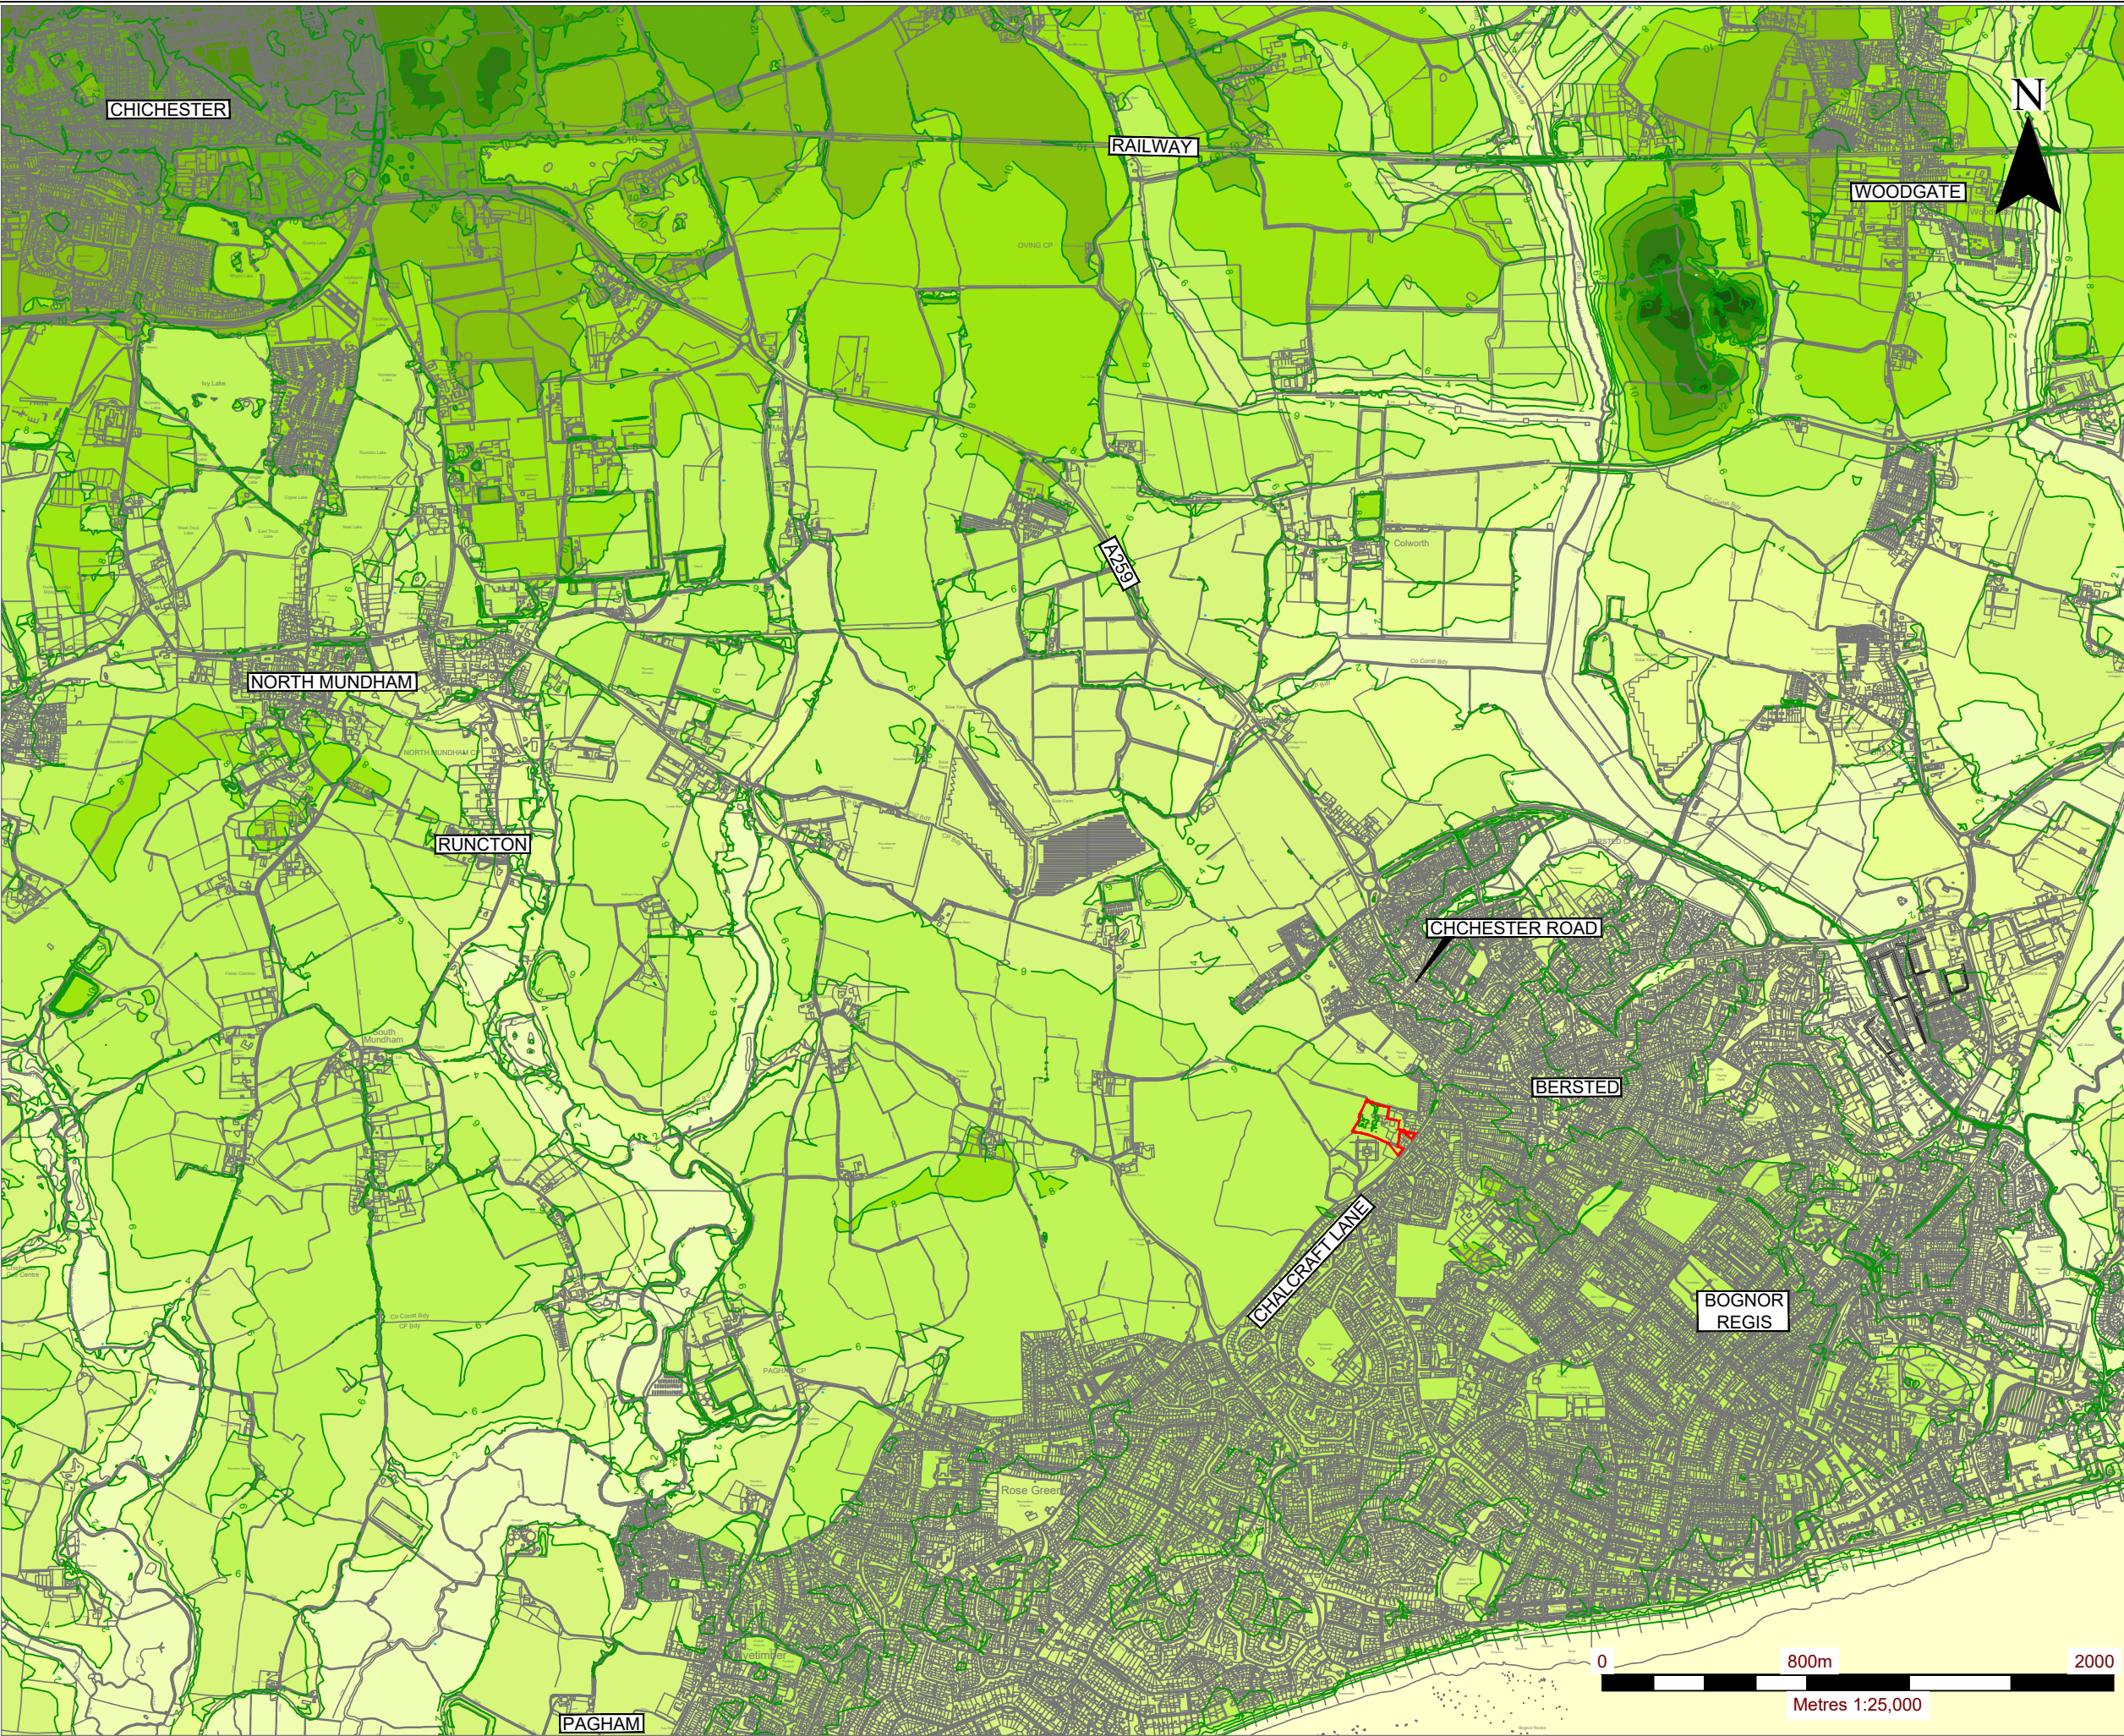

LEGEND

SITE BOUNDARY

HEIGHT IN M AOD

	0M AND BELOW
	0 - 2M
	2 - 4M
	4 - 6M
	6 - 8M
	8 - 10M
	10 - 12M
	12 - 14M
	14 - 16M
	16 - 18M
	18 - 20M
	20M AND ABOVE

L1

COOPER

landscapeplanning.net

SLR

global environmental solutions

3RD FLOOR
THE BREW HOUSE
JACOB STREET
BRISTOL, BS2 0EQ

T: 01179 064280
www.slrconsulting.com

BERSTED
BONOR REGIS

CHALCROFT NURSERY, BERSTED

TOPOGRAPHY PLAN

BER-S2-011.2

Scale
1:25,000 @ A3

Date
JULY 2020

16_09819.00019.29.011.2_S2-TOPOGRAPHY.dwg

© Crown copyright [and database rights] 2019 0100031673 Expires [22/07/20]

© This drawing and its content are the copyright of SLR Consulting Ltd and may not be reproduced or amended except by prior written permission. SLR Consulting Ltd accepts no liability for any amendments made by other persons.