


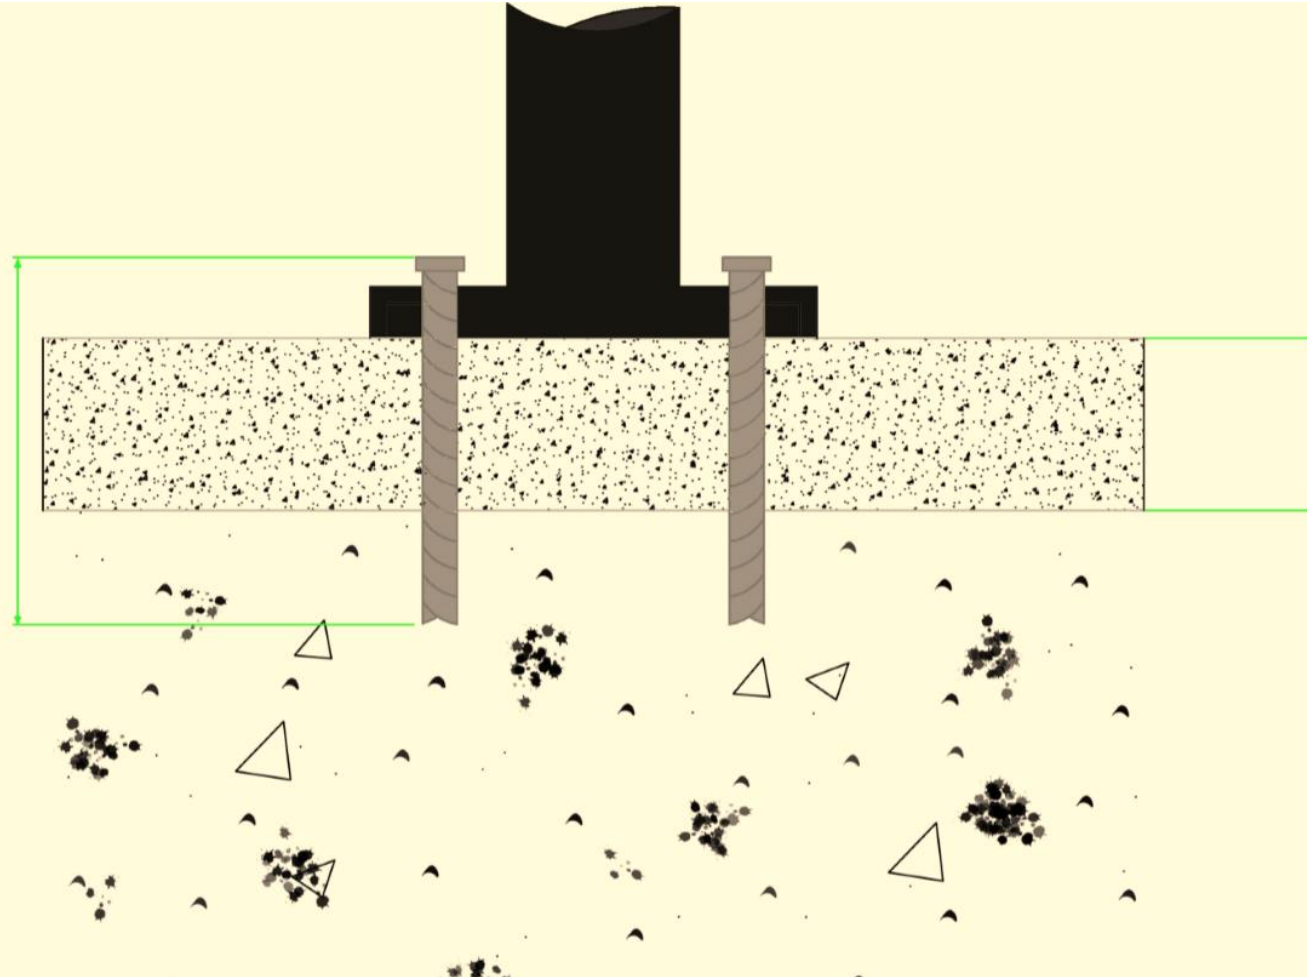

Balustrade Fixing

10mm x 100mm (min) fixed ground anchors. Secure fixing through slab into concrete where required.



Paving slab or flag stone depending on site top finish.

Concrete pad where necessary depending on ground 'make up'.