


Note Distance to Boundary

A= 1.1m

B= 5m

C= 3.5m

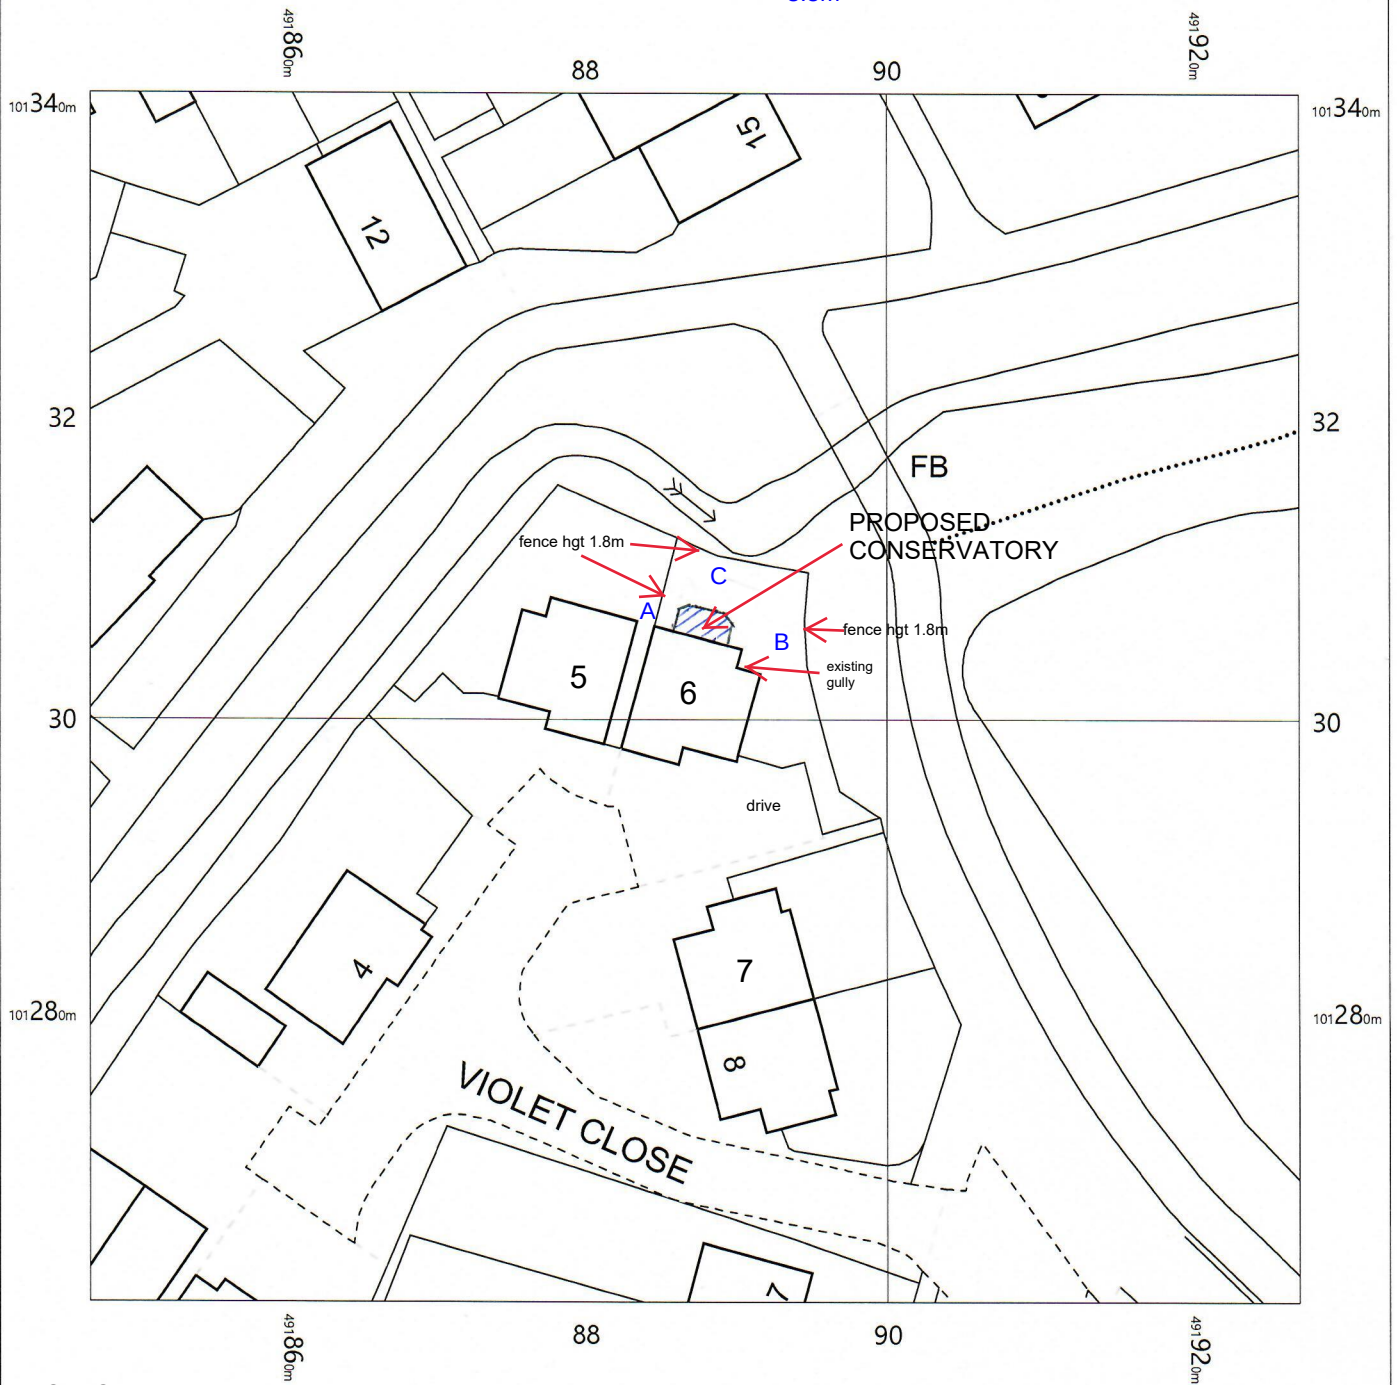


NOTES

access via drive ie skips etc
drainage to existing gully
fence hgt to remain same
no trees are affected in this development

PROPOSED CONSERVATORY

width 4m, projection 2m, hgt to eaves 2.3m, hgt to ridge 3.2m
brickwork to DPC to match property, frames/rafters white upvc
glazing clear, roof material glass

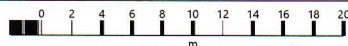

OS MasterMap 1250/2500/10000 scale
Monday, July 16, 2018, ID: CM-00727441
www.centremapslive.co.uk

1:500 scale print at A4, Centre: 491887 E, 101301 N

©Crown Copyright Ordnance Survey. Licence no. 100019980

