


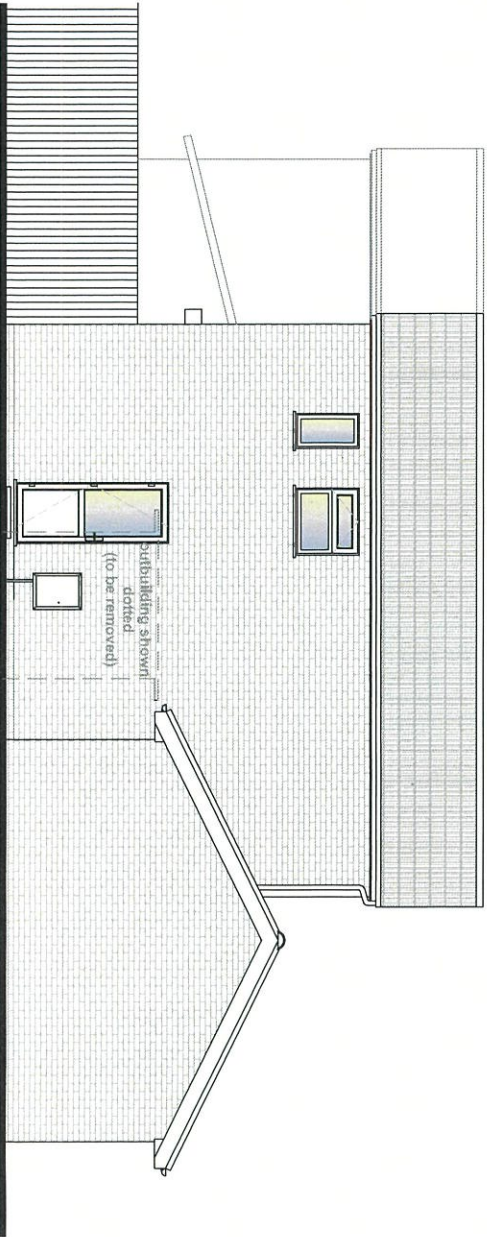
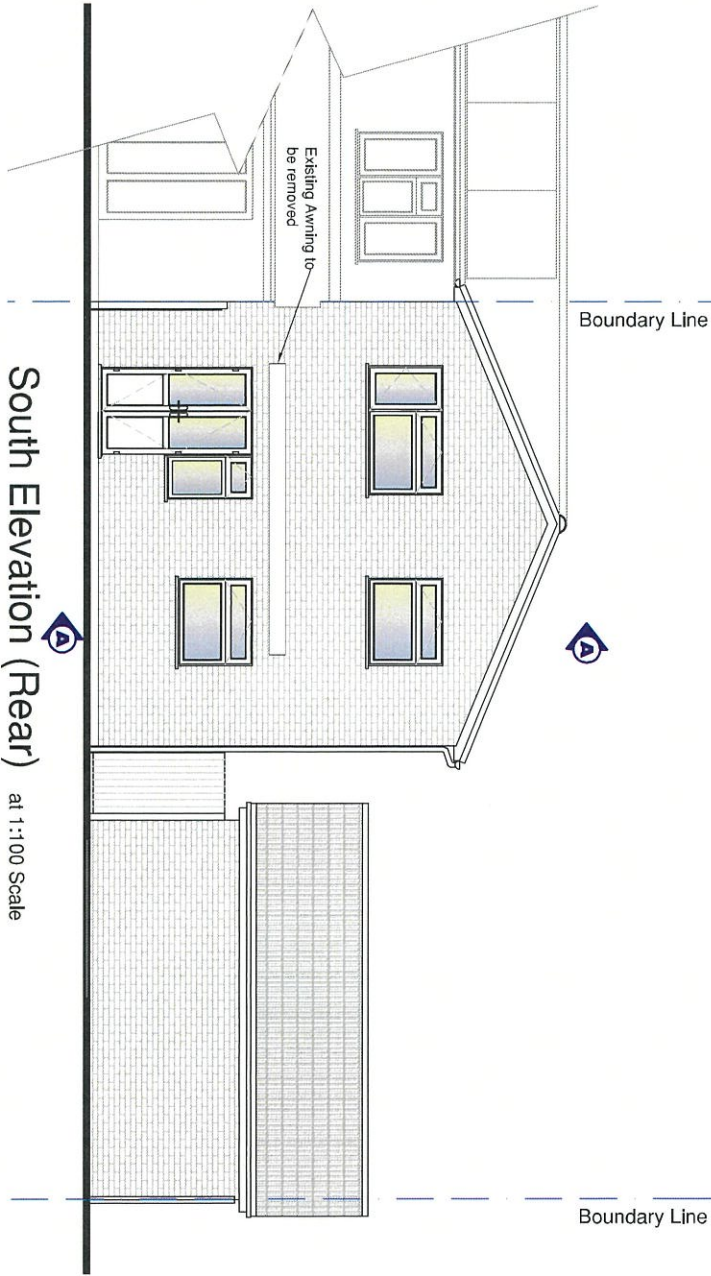
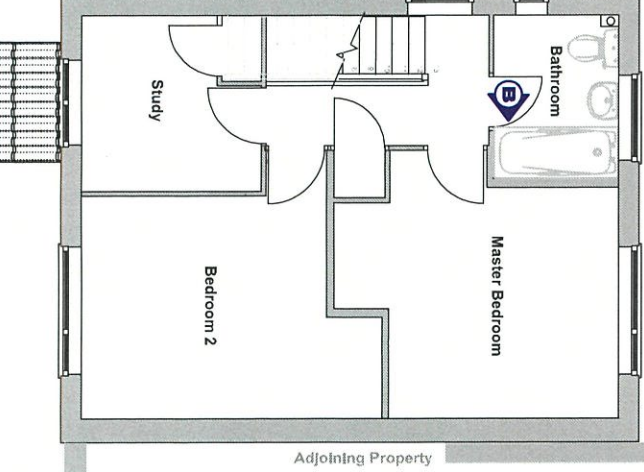


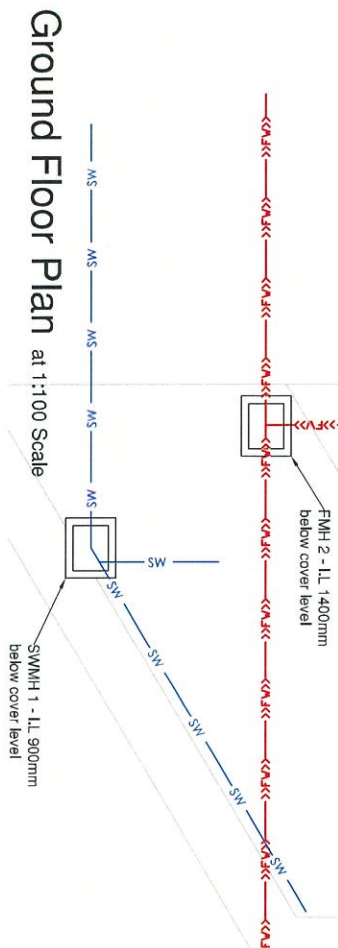



Note - West Elevation Not Visible (No Change)

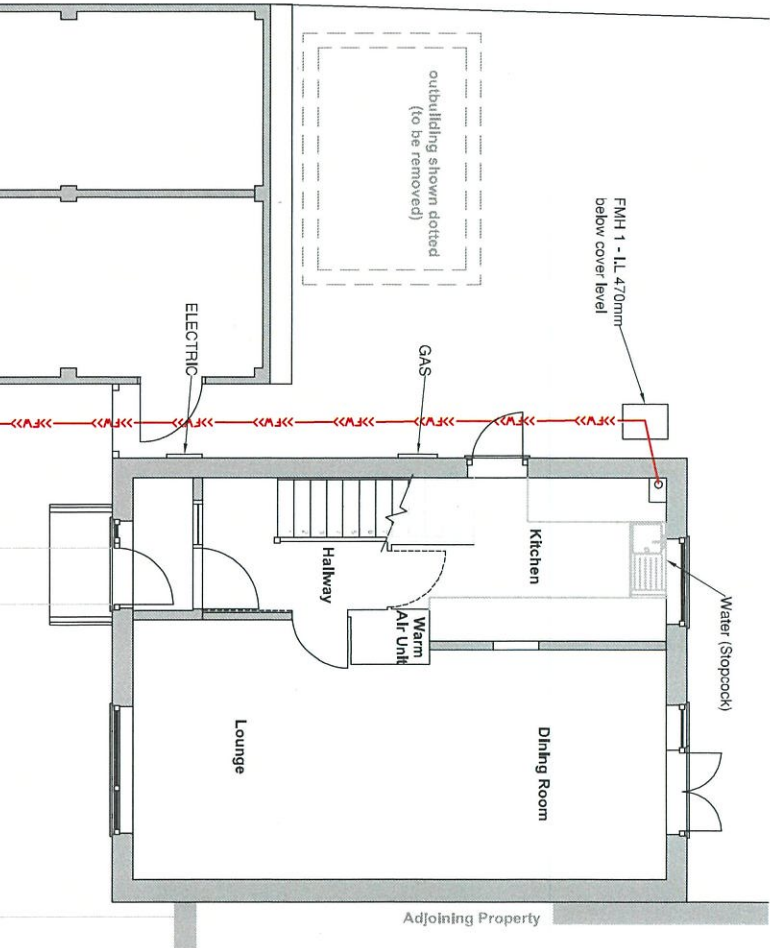

Ground, First Floor Plan Elevations and Section at 1:100 Scale

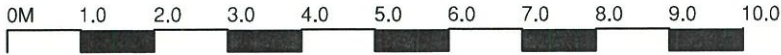

Section A-A at 1:100 Scale

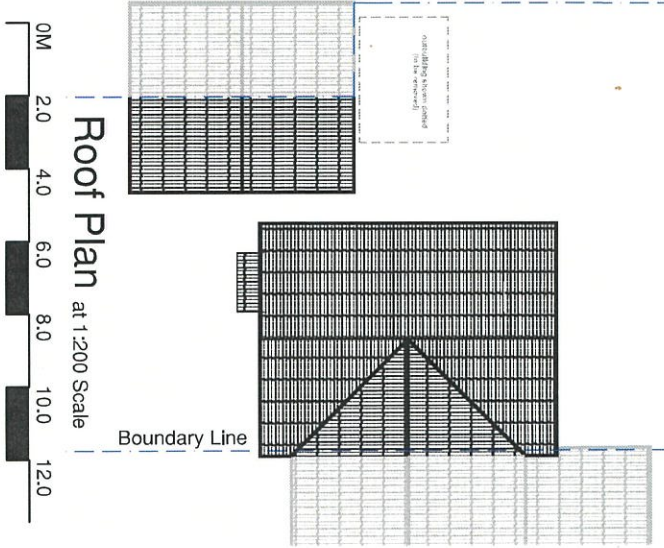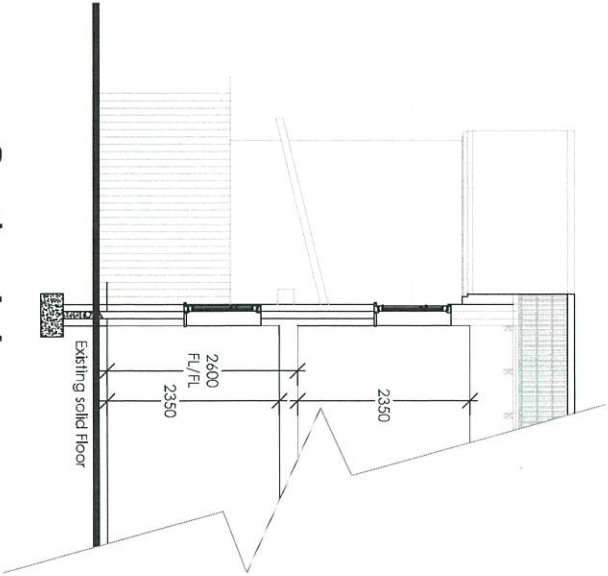

TREVORE UNSTED

55-57 SEA LANE, RUSTINGTON, WEST SUSSEX BN16 2RQ Tel: 01903 869990

Mr and Mrs J. Sargent

Two Storey Side Extension
95 Sunningdale Gardens
North Bersted
PO22 9LE

Existing Elevations, Plans and Section

Drawing No: 20/4722/02

Revisions:

The contractor must check all dimensions and levels on site and no dimensions are to be scaled from drawings.

It is the contractor's responsibility to ensure compliance with all statutory authority requirements, carry out works with total regard to existing and related structure, works and materials to latest CP/RIS.

Drawing to be read in strict accordance with engineer's information where applicable.

All structural timber C16 unless otherwise noted. All structural and external timber pressure impregnated with preservatives, cut ends site swabbed with Cuprinol or similar treatment.

Local Authority to witness satisfactory test on all new and affected foul storm drainage.