

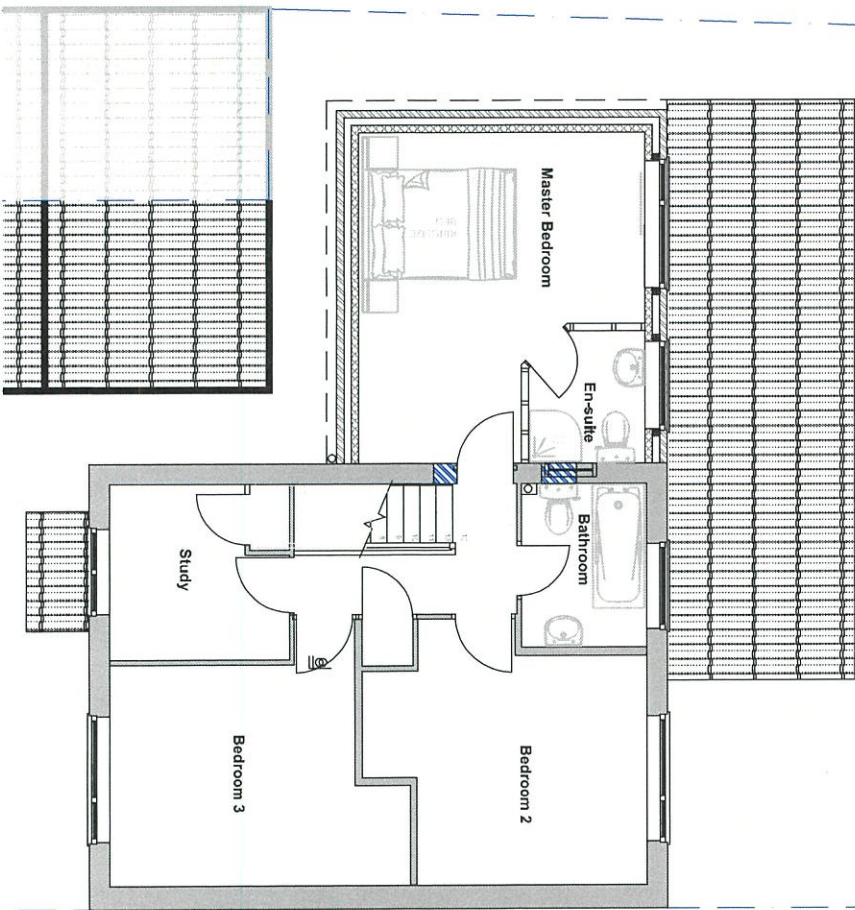
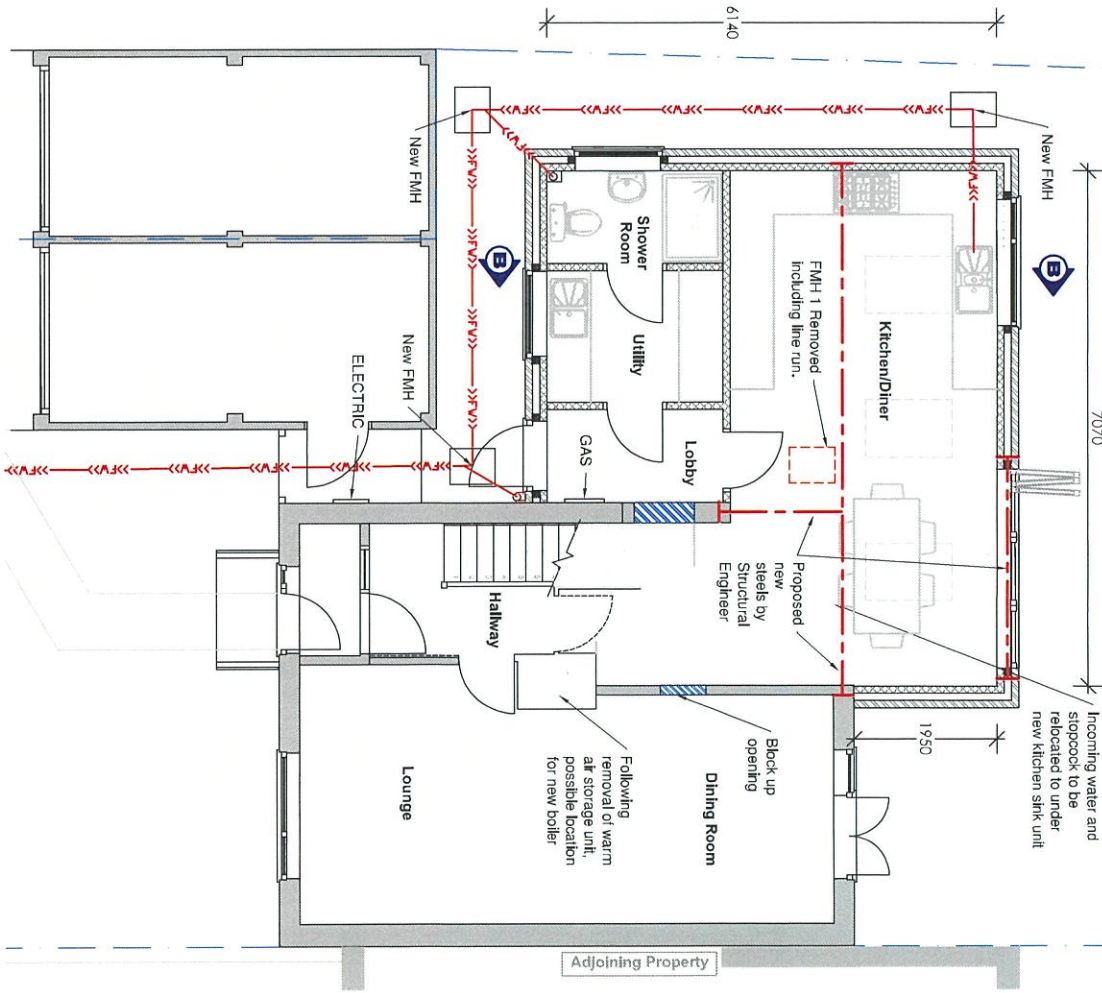
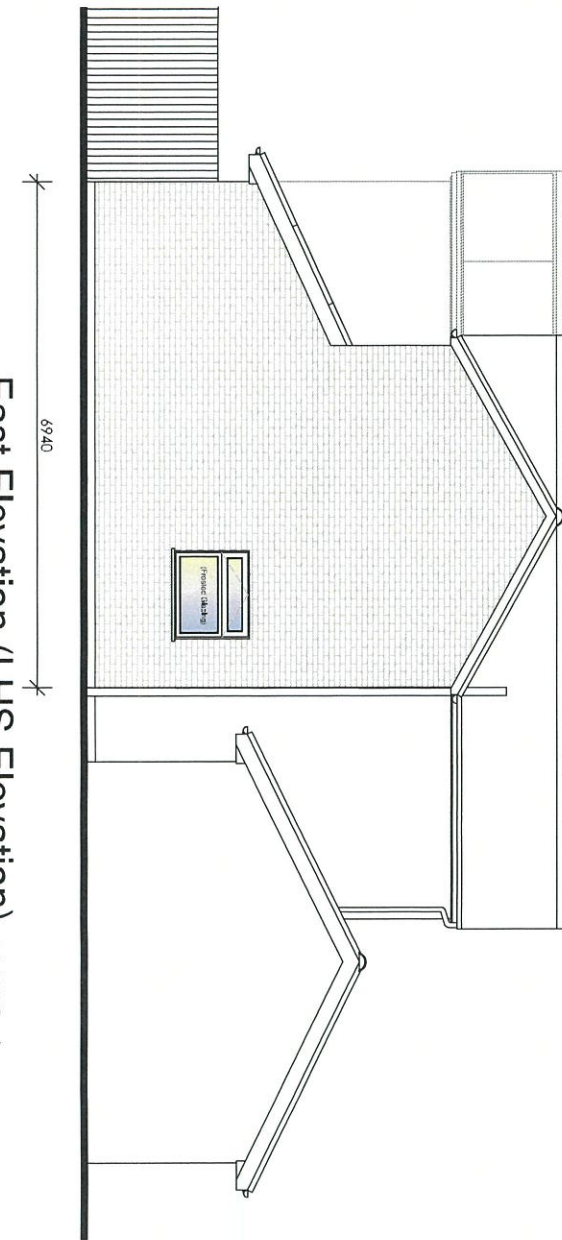
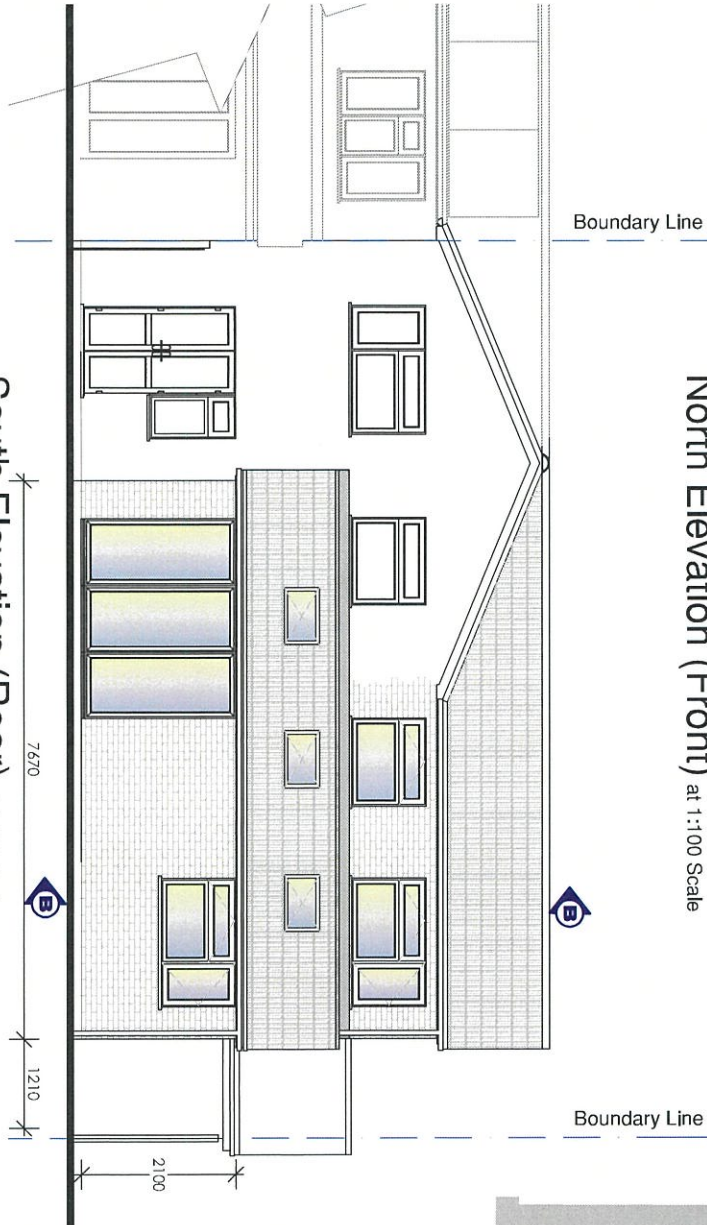
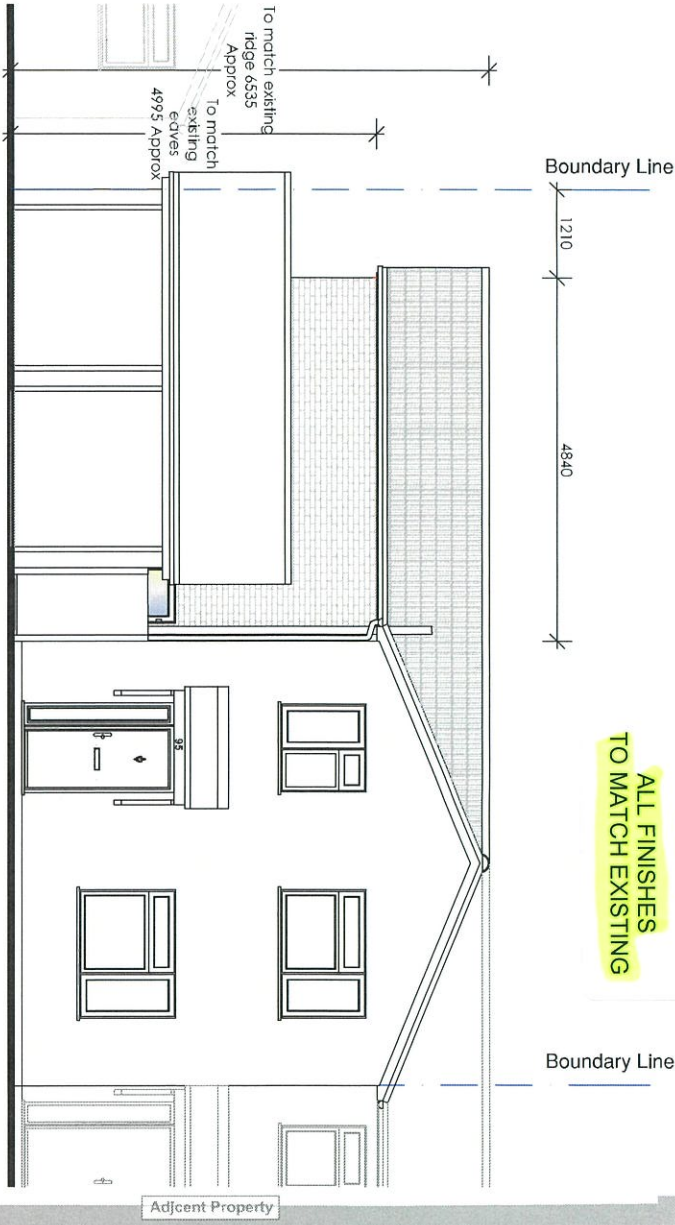


NOTE

ALL FINISHES
TO MATCH EXISTING

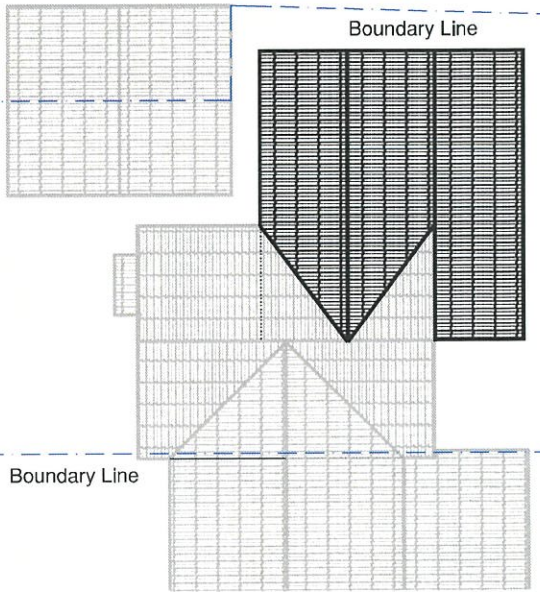

Ground, First Floor Plan, Elevations and Section at 1:100 Scale

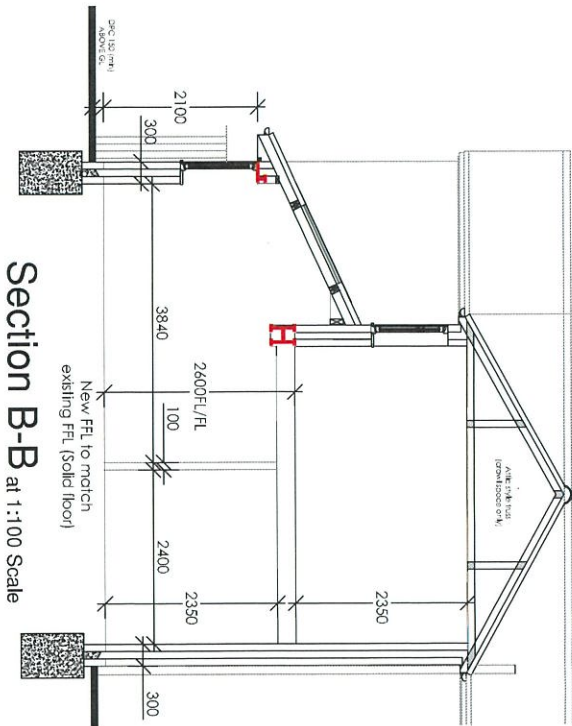

Roof Plan at 1:200 Scale

TREVORE UNSTED

55-57 SEA LANE, RUSTINGTON, WEST SUSSEX BN16 2PQ Tel: 01503 856990

Client: Mr and Mrs J. Sargent

Project: Two Storey Side Extension
95 Sunningdale Gardens
North Bersted
PO22 9LE

Proposed Elevations, Plans and Section

20/4722/03

Drawing: AS SHOWN
Scale: No.
Date: 07/ 2020
Drawn: RS
Copyright: TU

The contractor must check all dimensions and levels on site and no dimensions are to be scaled from drawings.

It is the contractor's responsibility to ensure compliance with all statutory authority requirements, carry out works with total regard to existing and retained structure, works and materials to latest CPIS.

Drawing to be read in strict accordance with engineer's information where applicable.

All structural timber C16 unless otherwise noted. All structural and external timber pressure impregnated with preservatives, cut ends site wrapped with Cuprinol or similar treatment.

Local Authority to witness satisfactory test on all new and affected roof/storm drainage.

Note - West Elevation Not Visible (No Change)