




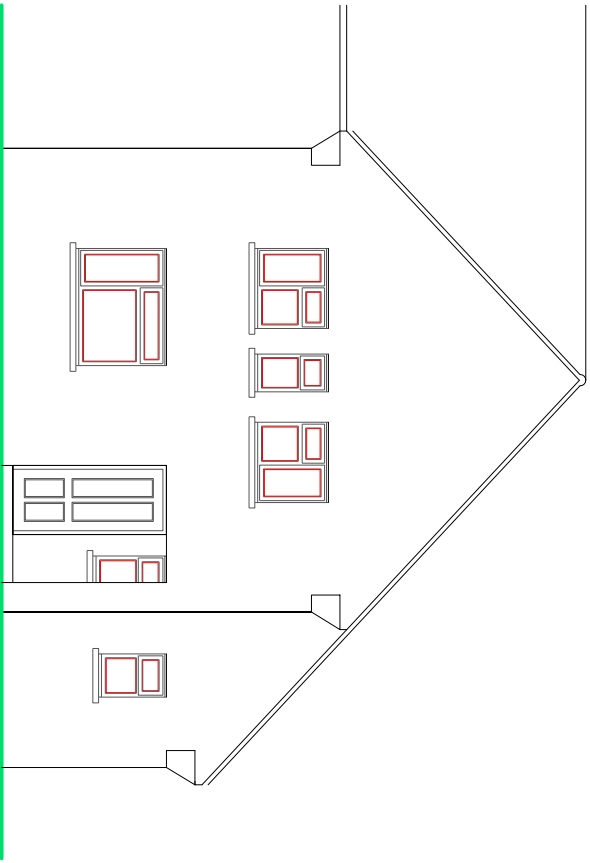

FRONT ELEVATION

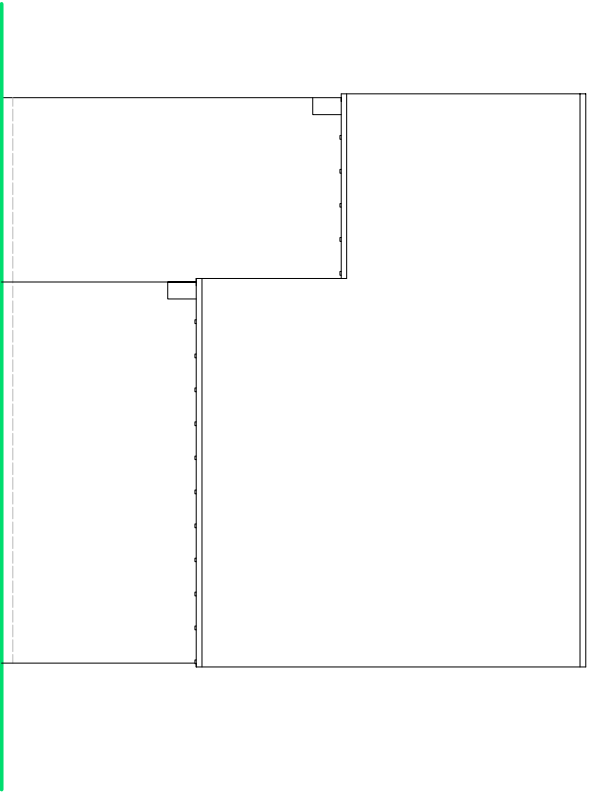


SIDE ELEVATION

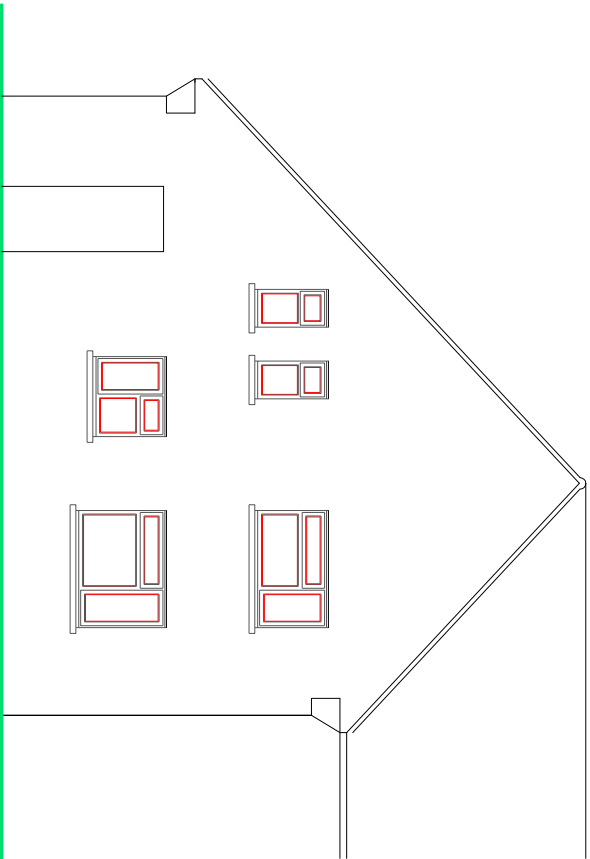

REAR ELEVATION

- NOTES
- ROOF - Plain concrete tiles.
 - WALLS - Face brick.
 - WINDOWS/DOORS - White PVC double glazed units.

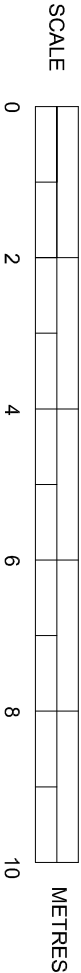

EXISTING ELEVATIONS

SUSSEX BUILDING CONSULTANCY LIMITED

34 WHITEWAYS, NORTH BERS TED,
BOGNOR REGIS, WEST SUSSEX.

SCALE - 1/100 REV - DATE - 04/07/2014

LABC
partner

3 NORTHCOTE ROAD
BOGNOR REGIS
PO21 3XZ
TEL - (01243) 861379