




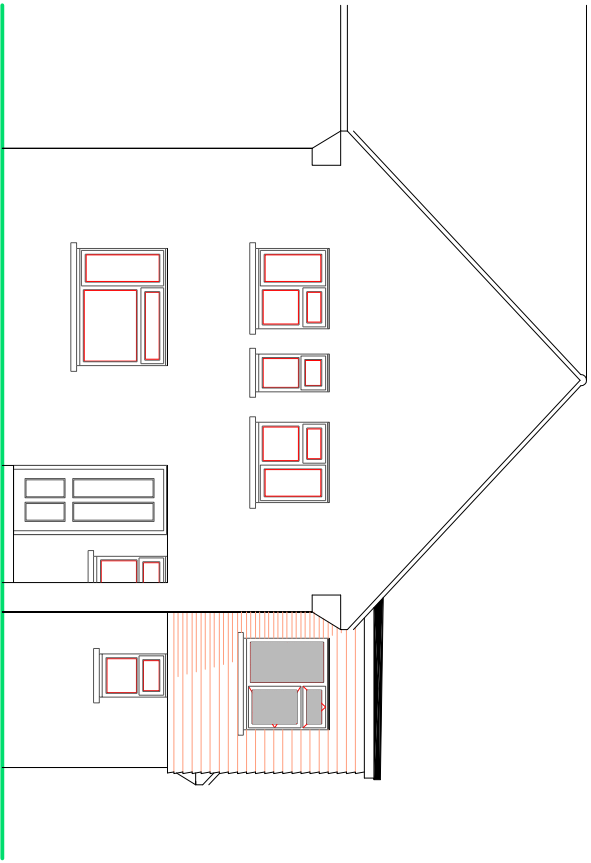

FRONT ELEVATION

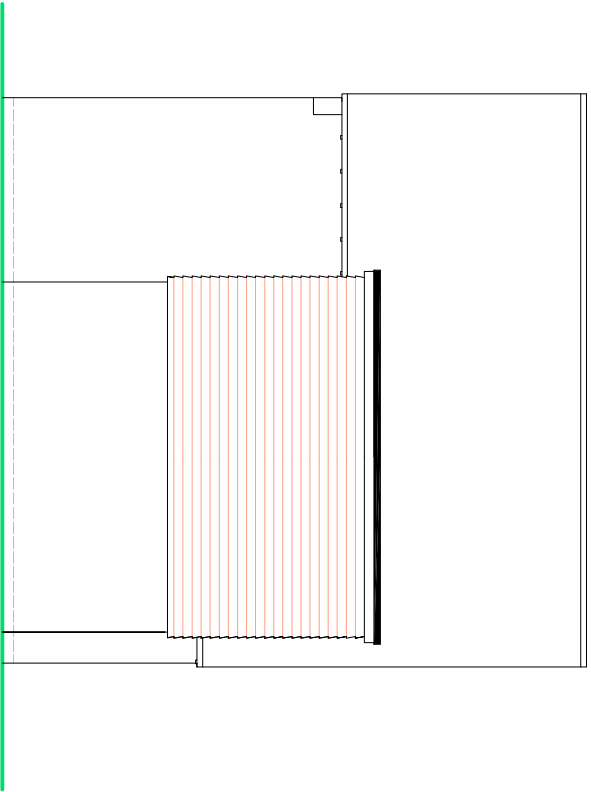

SIDE ELEVATION

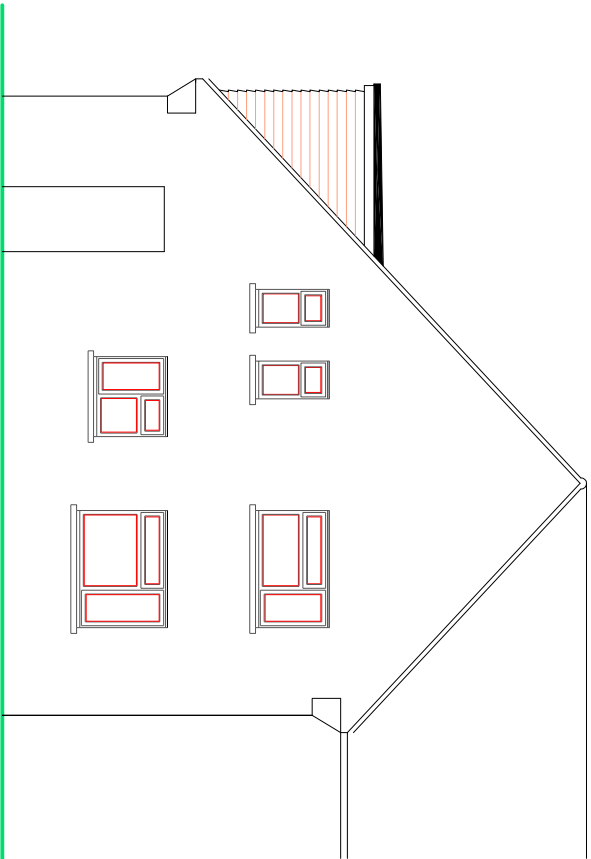


REAR ELEVATION

NOTES

ROOF - Felled flat roof to dormer.

WALLS - Plain contrasting tile hanging.

WINDOWS - White PVC double glazed units.

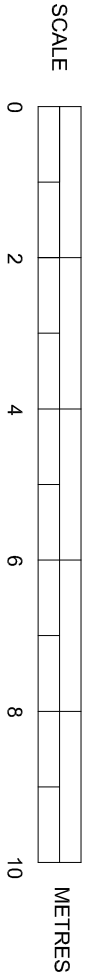

PROPOSED ELEVATIONS

SUSSEX BUILDING CONSULTANCY LIMITED

34 WHITEWAYS, NORTH BERSTED,
BOGNOR REGIS, WEST SUSSEX.

SCALE - 1/100 REV - DATE - 17/07/2014

LABC
partner

3 NORTHGATE ROAD
BOGNOR REGIS
PO21 3Z
TEL - 01243 861379