
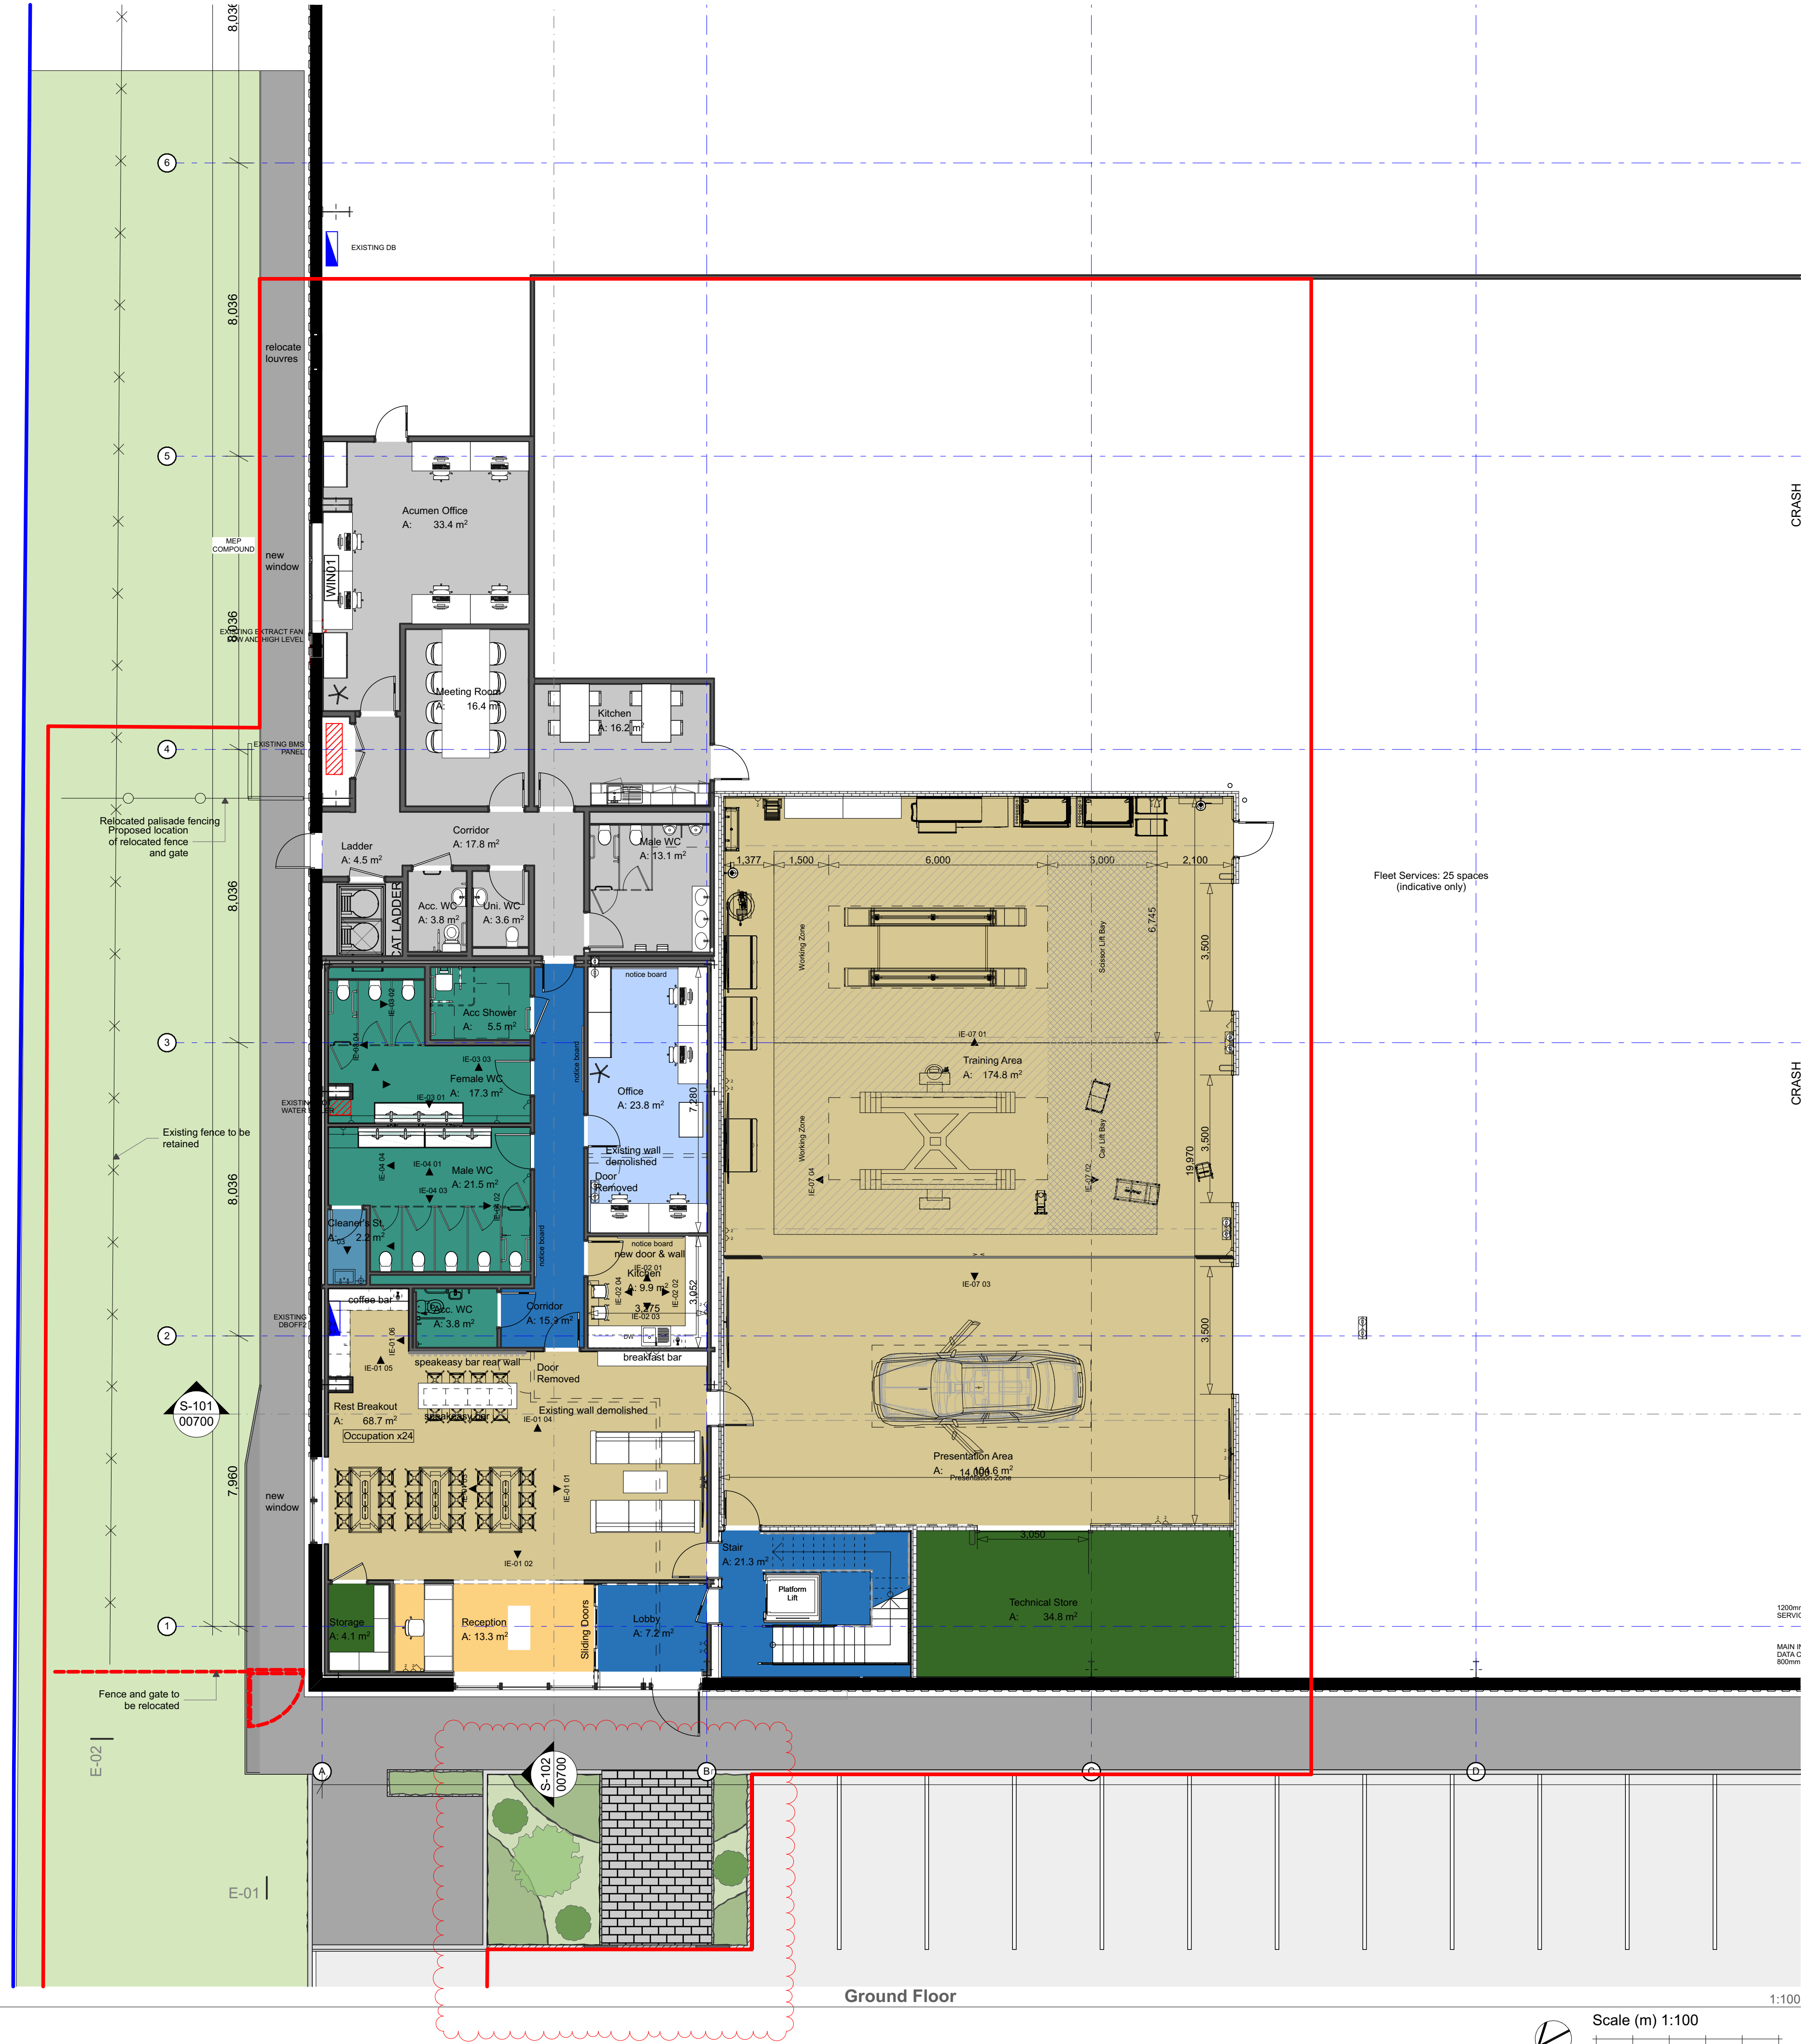


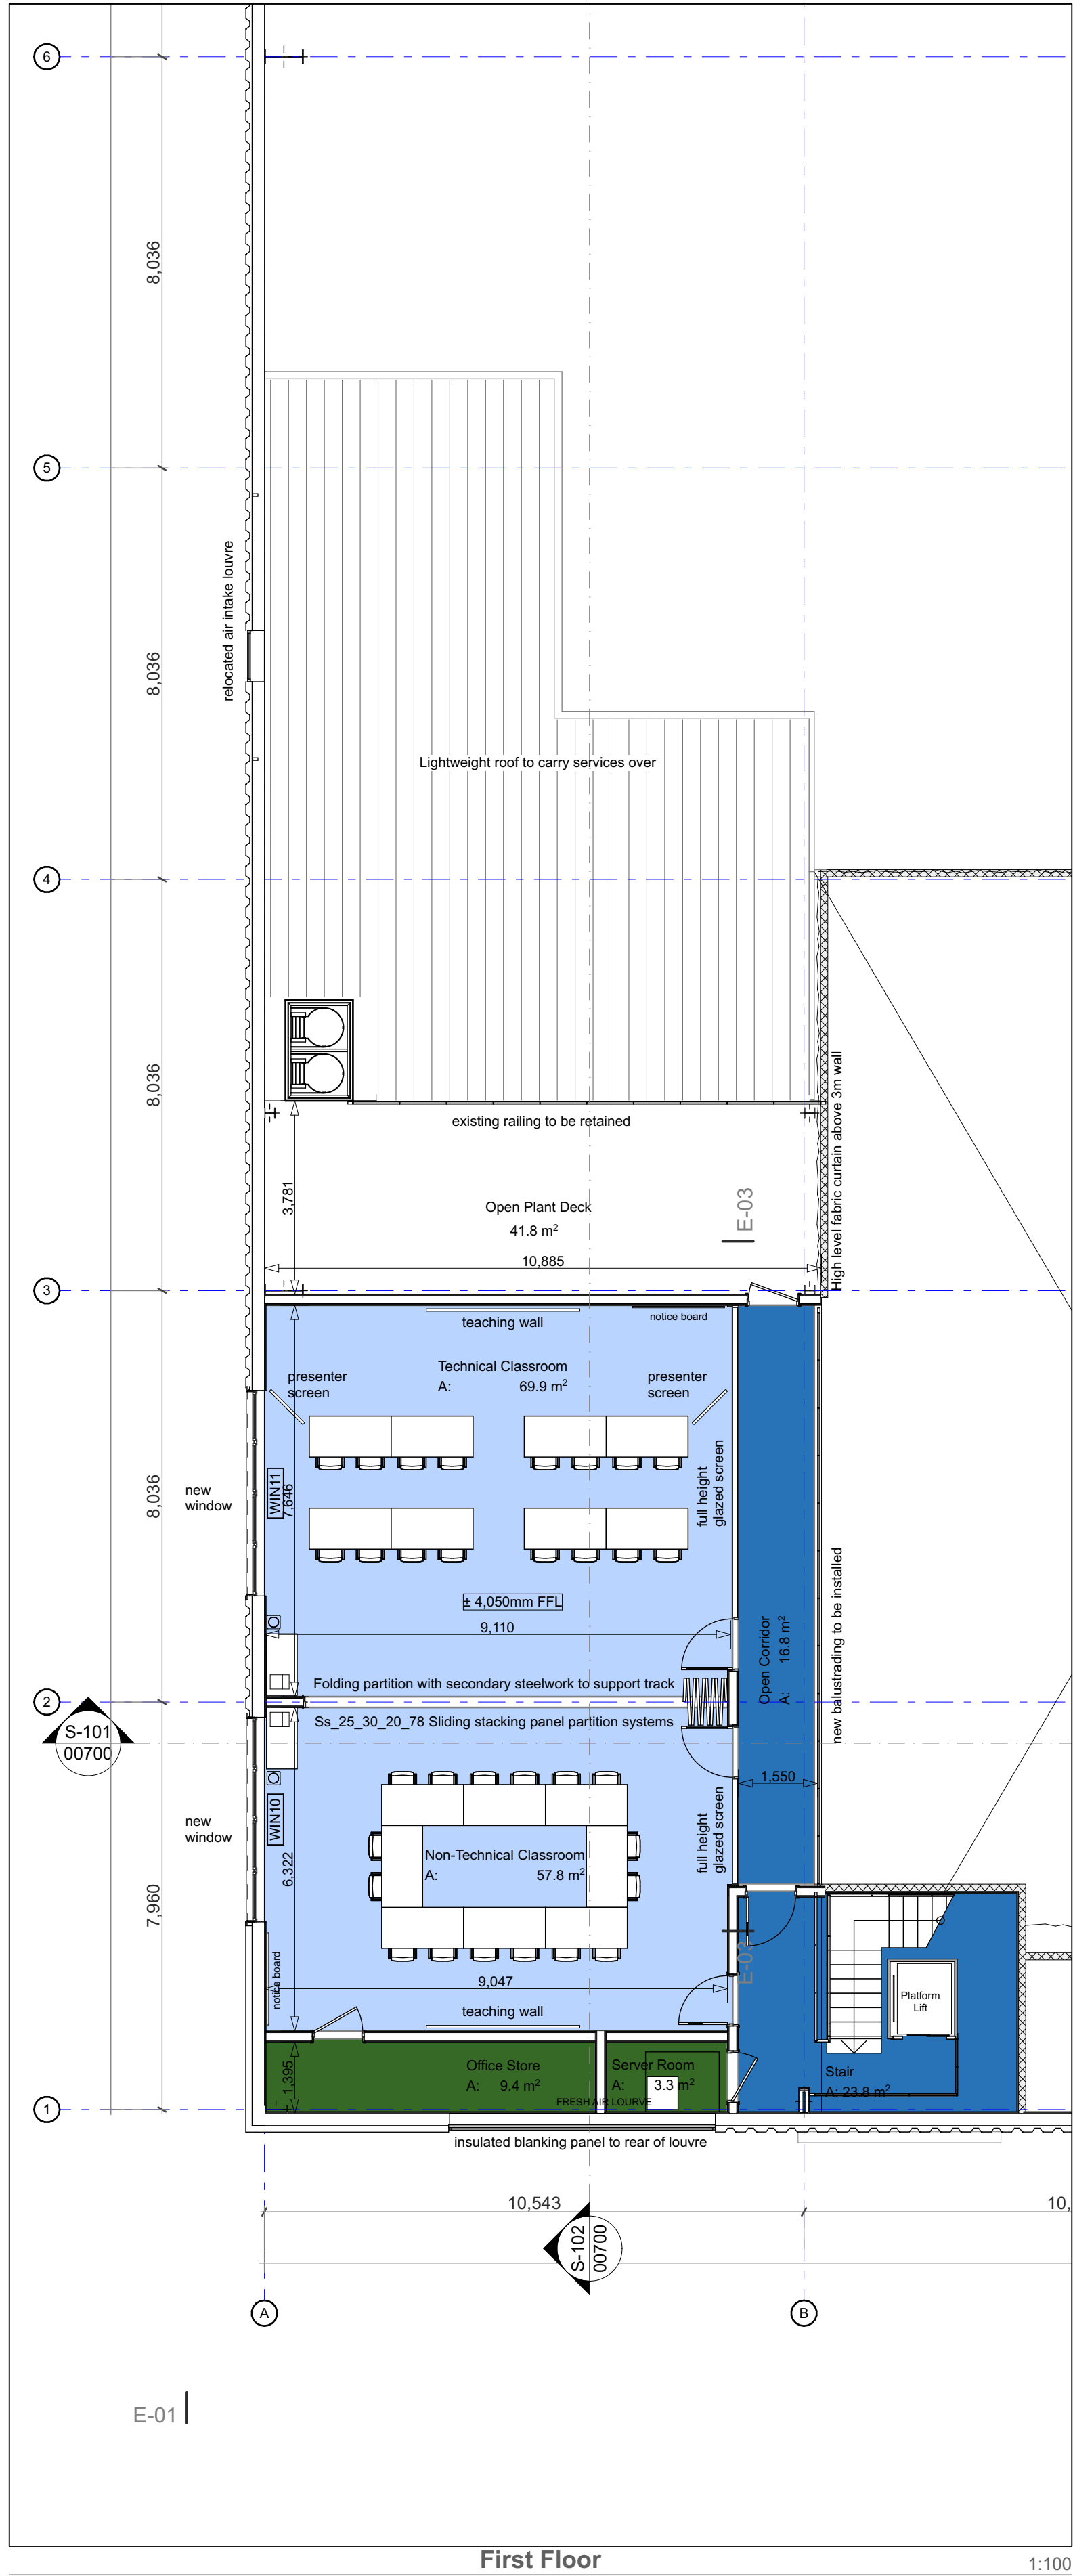

CONSTRUCTION DESIGN AND MANAGEMENT REGULATIONS


CDM Residual Hazards
In addition to the hazards / risks normally associated with the types of work detailed on this drawing, particular attention is drawn to unusual or hidden risks, which are identified by the following:

Significant Hazard Key

-  Used to avoid or refrain from a particular action
-  Used to convey some relevant information

Refer to designers risk register for further information on highlighted hazards

GENERAL NOTES AND LEGEND

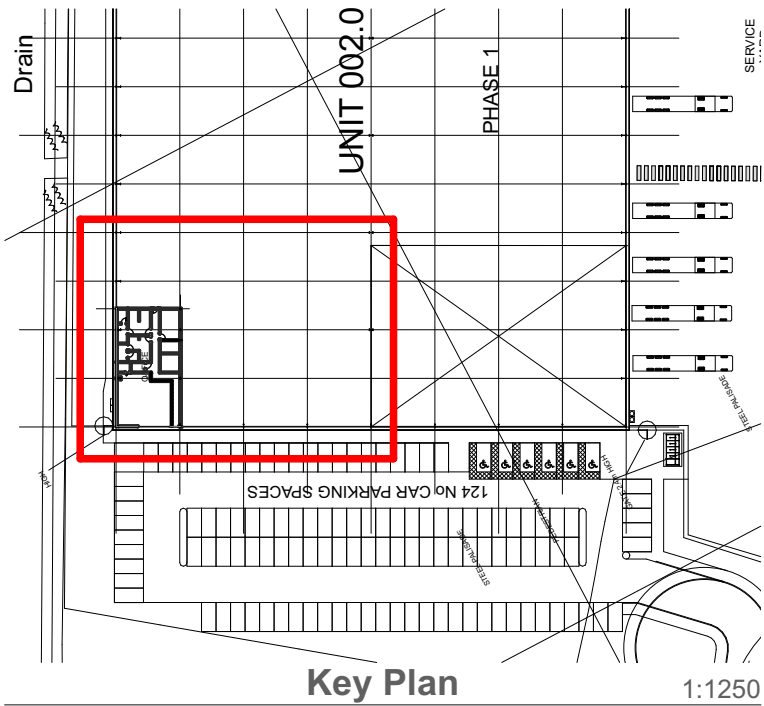

Description	FIS Code	FIS Name	Descript
A-SL_Spaces_Internal A-SL			
2.0	Office work	2.1.2	Office rooms Project
3.0	Production, hand- and machine-work, experiments	3.2	Workshops
3.0	Production, hand- and machine-work, experiments	3.2	Workshops
3.0	Production, hand- and machine-work, experiments	3.8.2	Tea kitchen
4.0	Storage/Distribution/Sales	4.1	Storage rooms
5.0	Training/Education/Culture	5.2	General training rooms without fixed chairs
5.0	Training/Education/Culture	5.2	General training rooms without fixed chairs
5.0	Training/Education/Culture	5.8	Gathering/Assembly rooms
7.0	Other usage areas	7.1.1	Toilet disabled
7.0	Other usage areas	7.1.5	Cleaning room
7.0	Other usage areas	7.3	Storage rooms
7.0	Other usage areas	7.3	Storage rooms
9.0	Traffic flow and Safety	9.1	Passage, corridor in Halls
9.0	Traffic flow and Safety	9.1	Passage, corridor in Halls
9.0	Traffic flow and Safety	9.1	Passage, corridor in Halls
9.0	Traffic flow and Safety	9.1	Passage, corridor in Halls
9.0	Traffic flow and Safety	9.2	Stairs
9.0	Traffic flow and Safety	9.2	Stairs
ACU	New Acumen Office	ACU	Discussion / Meeting rooms

P07	24/05/2021	Parking Space Update	SAB	LSm
P06	21/04/2021	Layout Update	SAB	LSm
P05	16/04/2021	Layout Update	SAB	LSm
P04	26/03/2021	blockwork increased to 140mm, area schedule added	RHar	SAB
P03	23/03/2021	Tender Amendments Issue	SAB	LSm
P02	12/03/2021	Stage 4 Final Issue	RHar	SAB
P01	19/02/2021	SHRI RIBA 3 First Issue	LSm	RHar
rev	date	description	by	old
Employer: BMW AG Building and Facility Management				
Project: RRMC SHRI Training Facility				
Phase: TENDER SUBMISSION				
Contract: GA Floor Plans				
Designer: architectures / interiors / landscape Derby				
File Name: RRM-MAB-G2-Z2-01A-00000-GA-Floor-Plans-S4-Phase 1D (at last Change)				