



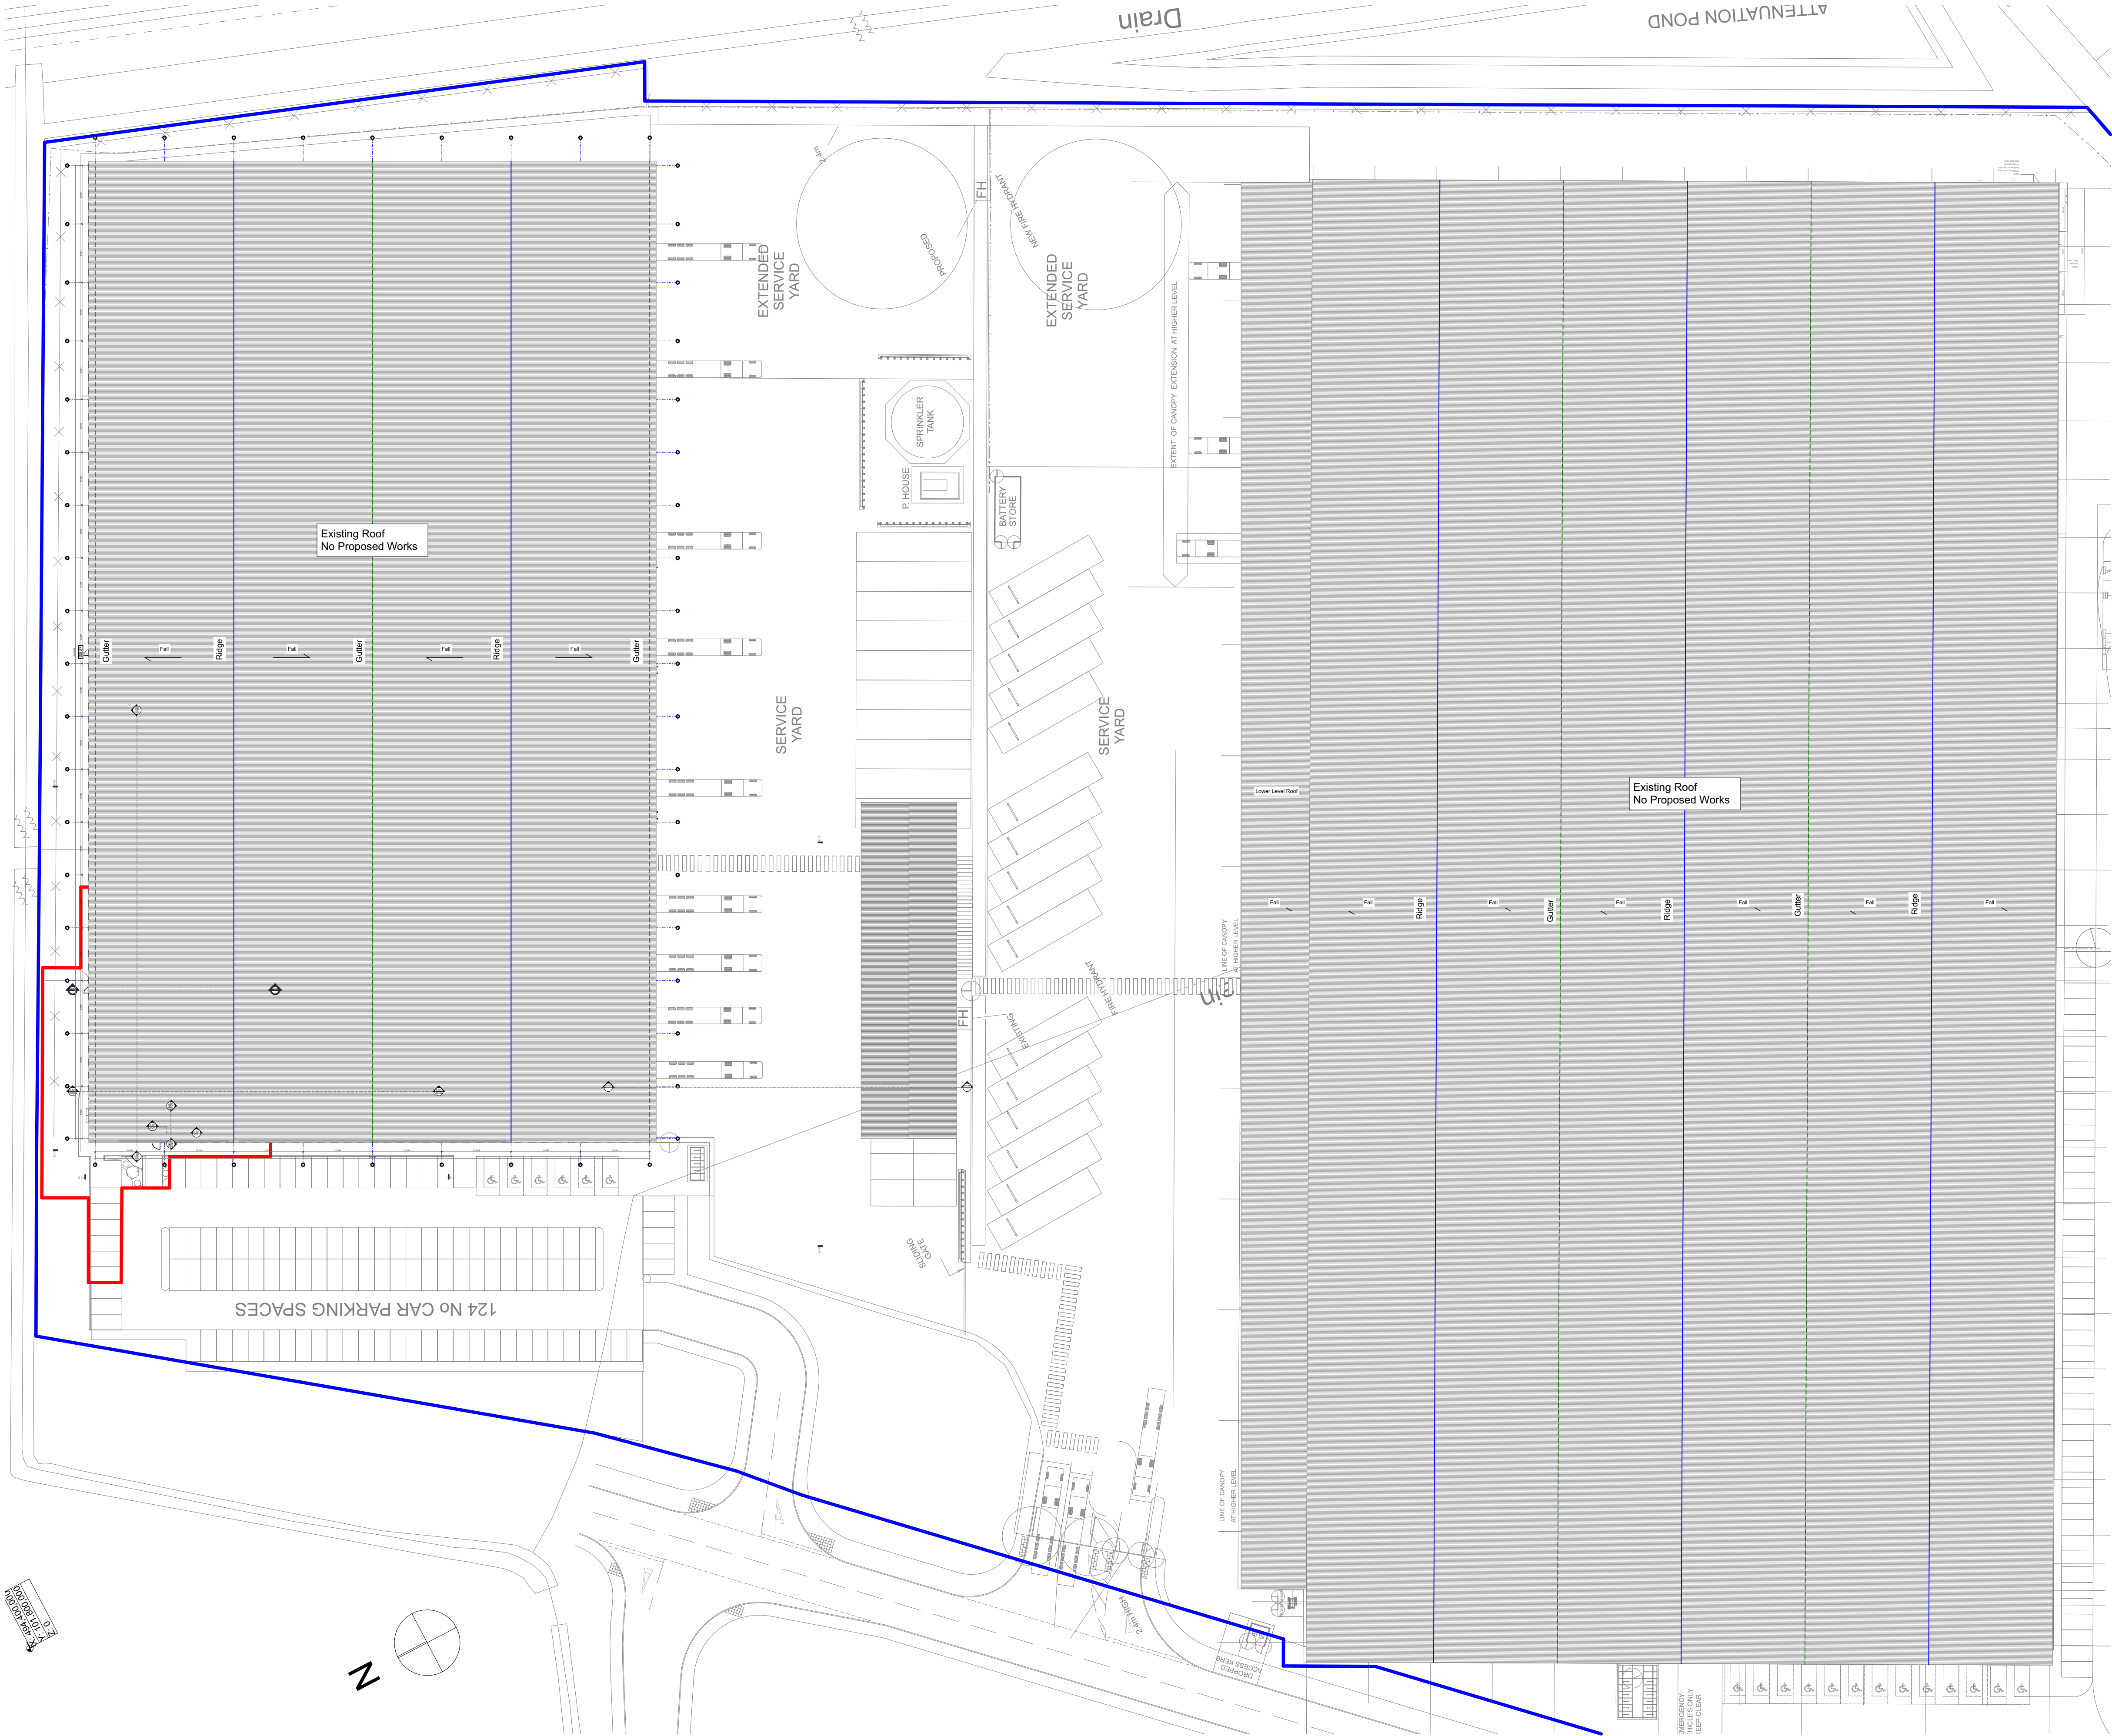

Roof Plan

1:500

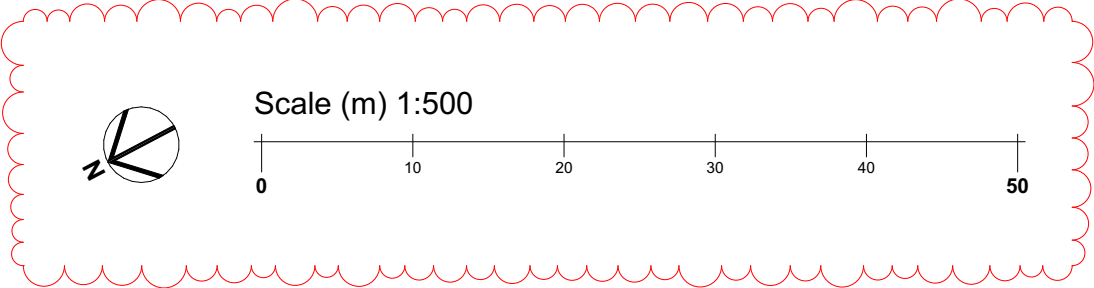

CONSTRUCTION DESIGN AND MANAGEMENT REGULATIONS

CDM Residual Hazards
In addition to the hazards / risks normally associated with the types of work detailed on this drawing, particular attention is drawn to unusual or hidden risks, which are identified by the following:

Significant Hazard Key

Used to avoid or refrain from a particular action

Used to convey some relevant information

Refer to designers risk register for further information on highlighted hazards

GENERAL NOTES AND LEGEND

P03	28/05/2021	Roof Plan Scale Bar Change	SAB	LSm
P02	24/05/2021	Parking Space Update	SAB	LSm
P01	21/04/2021	First Issue	SAB	LSM
rev	date	description	by	old
Employer: BMW AG Building and Facility Management				
Project: RRMC SHRI Training Facility				
Phase: TENDER SUBMISSION				
Content: Roof Plan				
Designer: matlab architecture / interiors / landscape Derby				
Do not scale from this drawing - dimensions and levels to be checked on site by the contractor all dimensions in millimetres unless otherwise noted - all drawings must be printed in colour - all levels in metres unless otherwise noted. The title, copyright and confidential information in this document belongs to Matlab Associates Limited. Copyright 2021. All rights reserved. You may not reproduce this document or disclose it to others without the consent of Matlab Associates Limited.				