




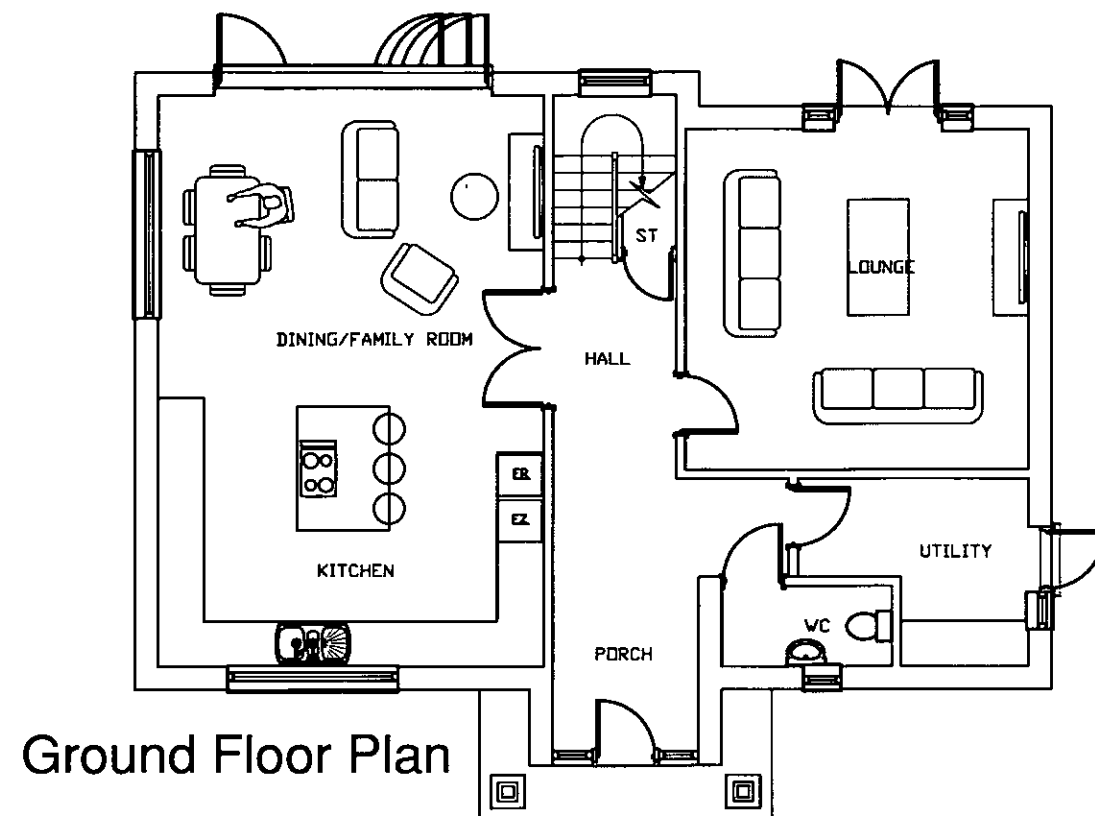

Ground Floor Plan

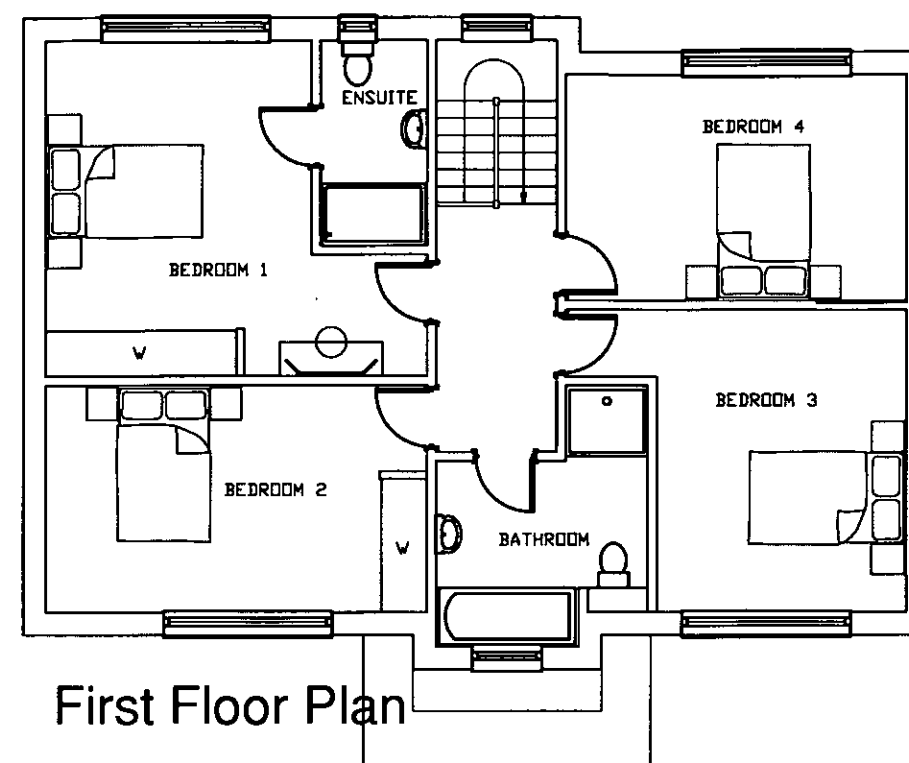

First Floor Plan

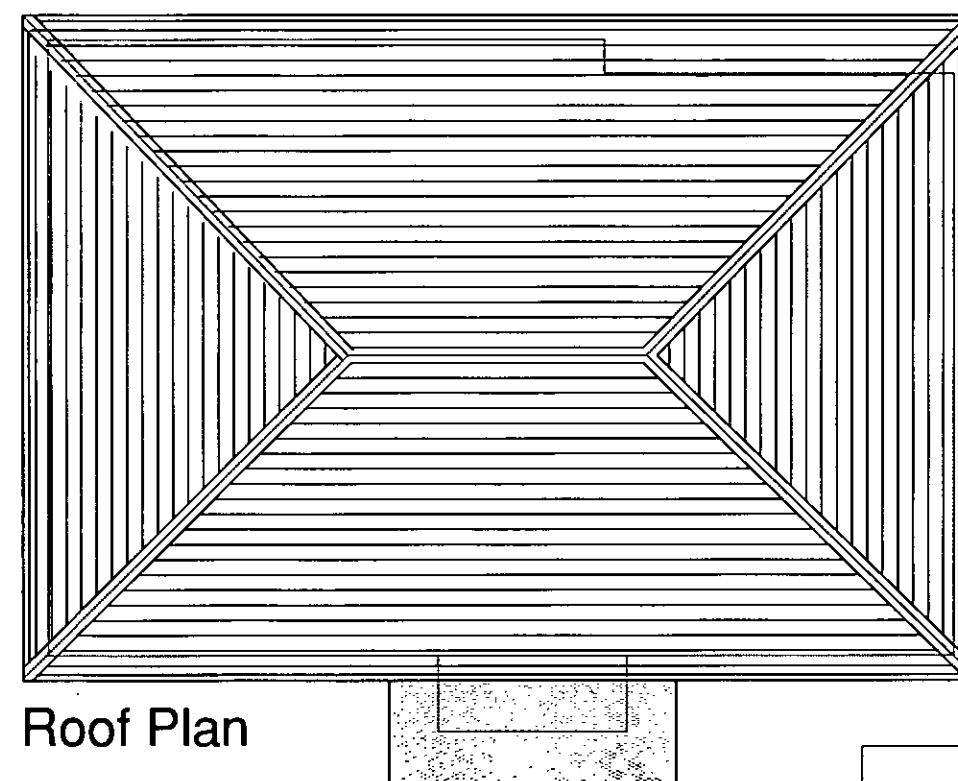

Roof Plan

PROJECT

Proposed Development at 27 Bersted Street  
Bognor Regis

CLIENT

Knightsgate (UK) Ltd

PROJECT NO.

17015

DRAWING NO.

5020

DRG TITLE

Type 04 (proposed)  
House Plans

SCALE

1:100@ A3

REV

| Rev   | DESCRIPTION | Dwn / Date | Chk / Date |
|---|-------------|------------|------------|
| -   | -           | -          | -          |
| This drawing is copyright and must not be disclosed to third parties without permission<br>Scaled dimensions are not to be used for construction |             |            |            |

4 Queensgate  
Queens Road  
Fareham  
Hampshire  
PO16 0NW

Tel: 01329 288911

Fax: 01329 221913

E-mail: admin@m2architecture.com

**m2**  
architecture  
architectural technologist