




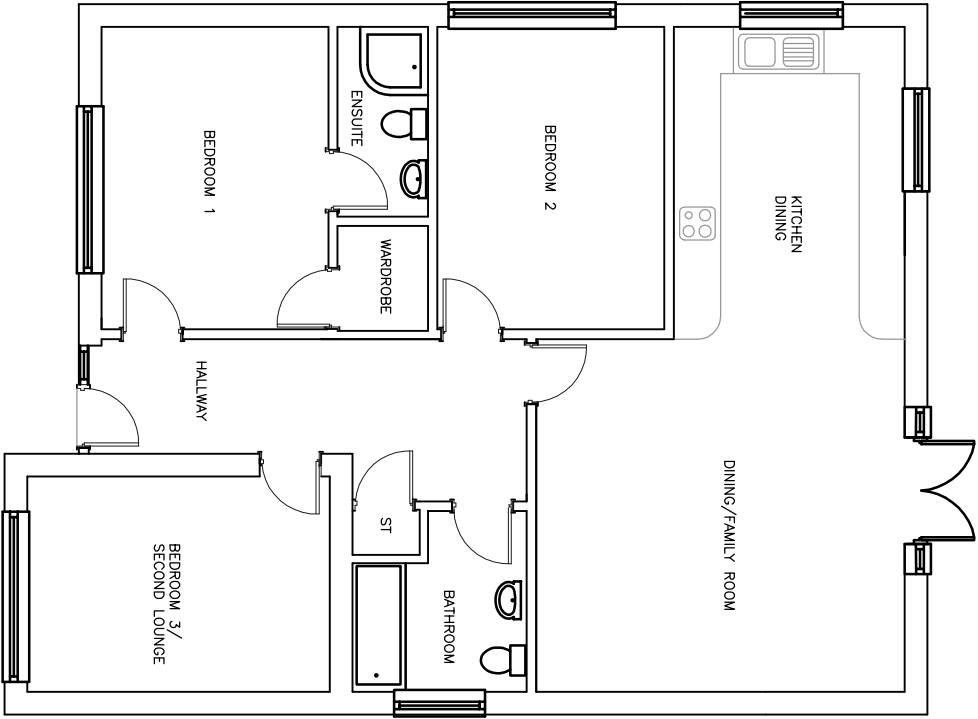

Ground Floor Plan

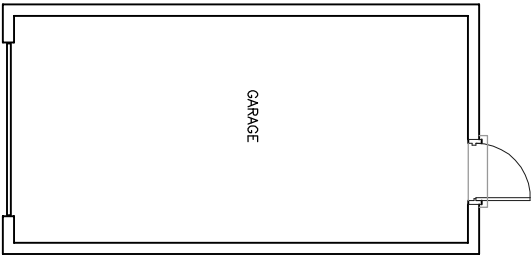

Roof Plan

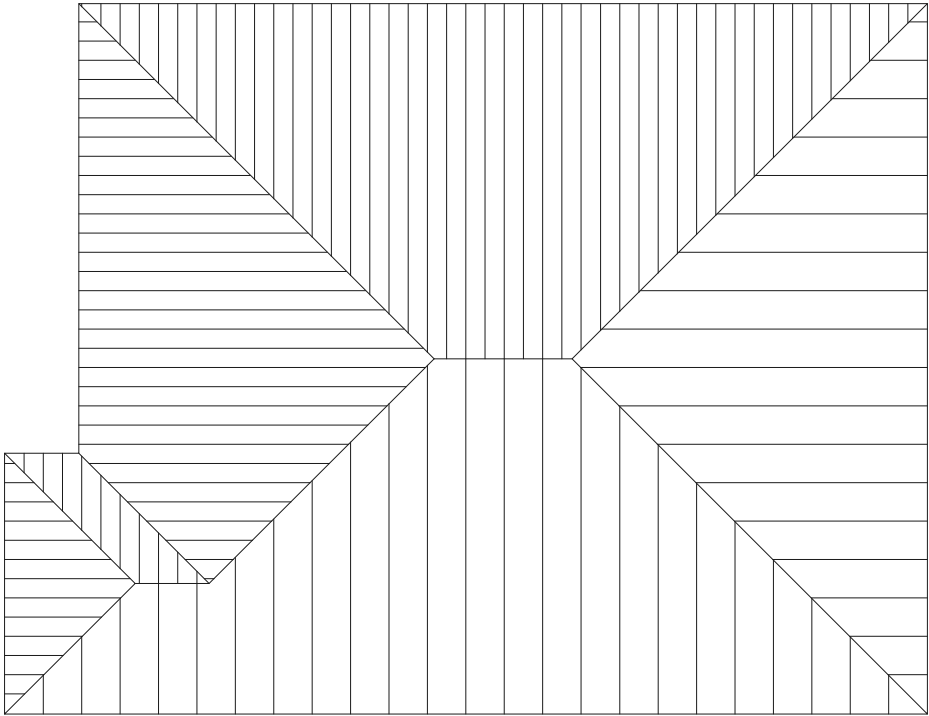

PROJECT
Proposed Development at 27 Bersted Street
Bognor Regis

CLIENT
Knightsgate (UK) Ltd

PROJECT NO.
17015

DRAWING NO.
5014

SCALE
1:100@ A3

DRG TITLE
Type 01a (proposed)
Bungalow Plans

Rev	DESCRIPTION	Dwn / Date	Chk / Date
This drawing is copyright and must not be disclosed to third parties without permission Scaled dimensions are not to be used for construction			

4 Queensgate
Queens Road
Fareham
Hampshire
PO16 0NW

Tel: 01329 288911
Fax: 01329 221913
E-mail: admin@m2architecture.com