
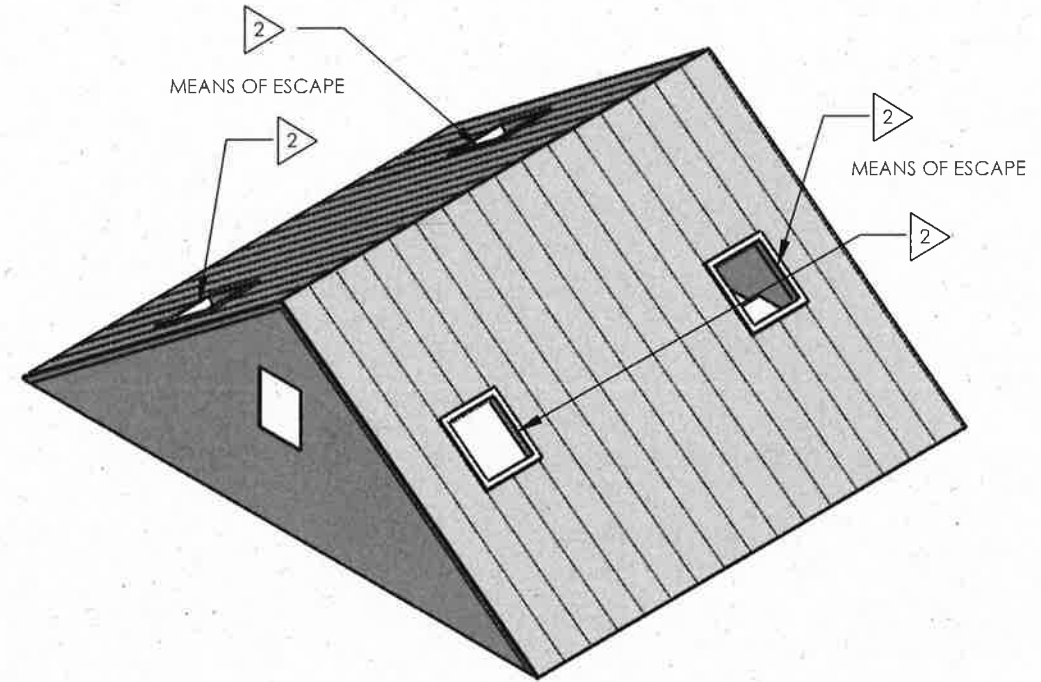
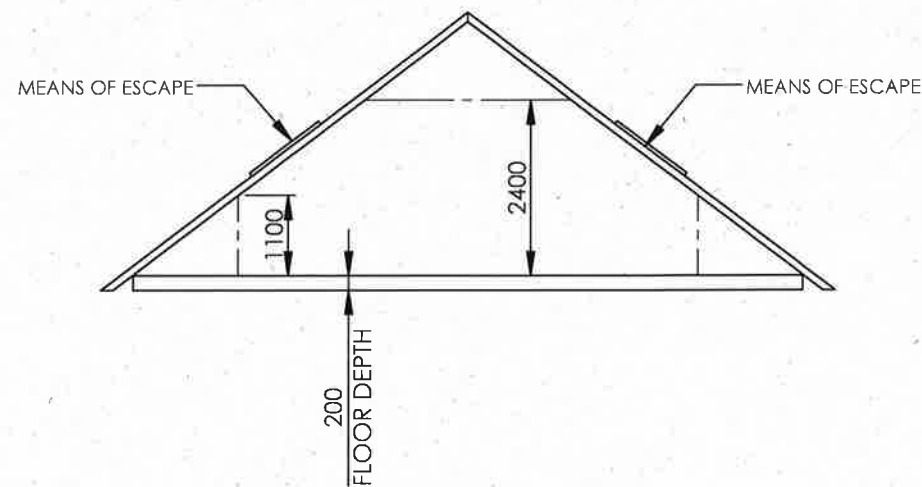


NOTES:

- 1 PROPOSAL FOR FIRST FLOOR
2 VELUX WINDOWS

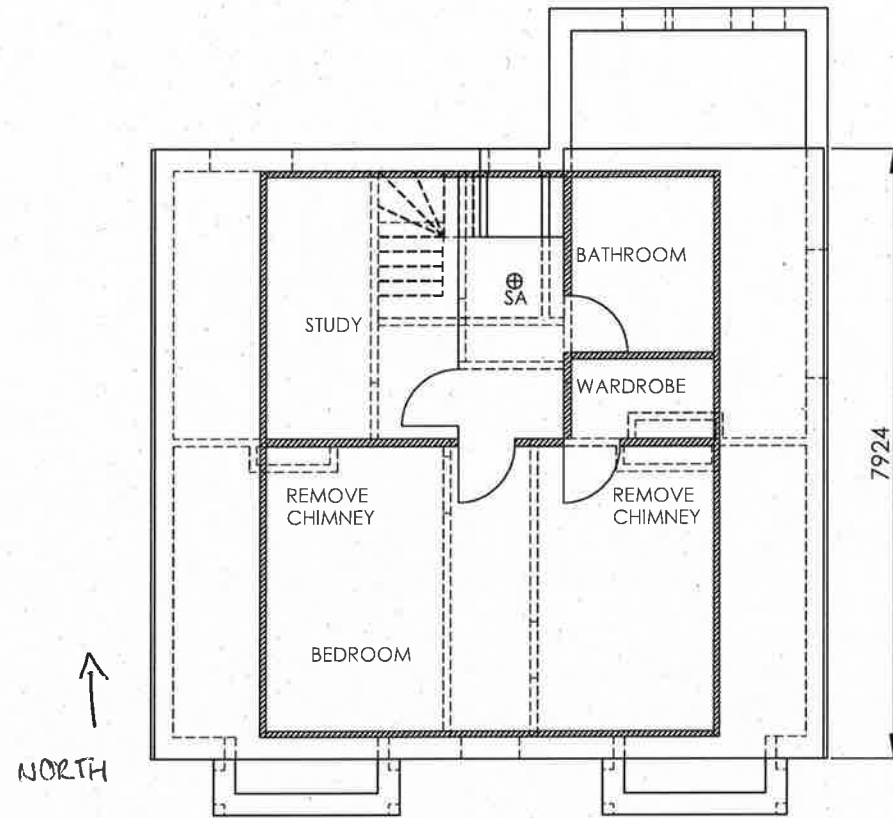

NO ENLARGEMENT OF ROOF: PROVISION OF ROOF LIGHTS + REAR WINDOW ONLY.

Material:		Description:	
Finish:		PROPOSED FIRST FLOOR	
Document Type:		Drawn by:	Drawn Date:
PART DRAWING		Graham	02/05/2019
Drawing Scale:		Checked/Approved by:	Checked/Approved Date:
1:100			
Approx Weight:	Drawing Produced In	Part Number:	
138912.72kg	Accordance With: BS8888	Vic - Scott - Loft	
Projection Method:	Sheet Size:	Drawing Number:	Sheet:
THIRD ANGLE	A3	Vic - Scott - Loft-002	1 of 1
		Revision:	
		A	