



FIGURES

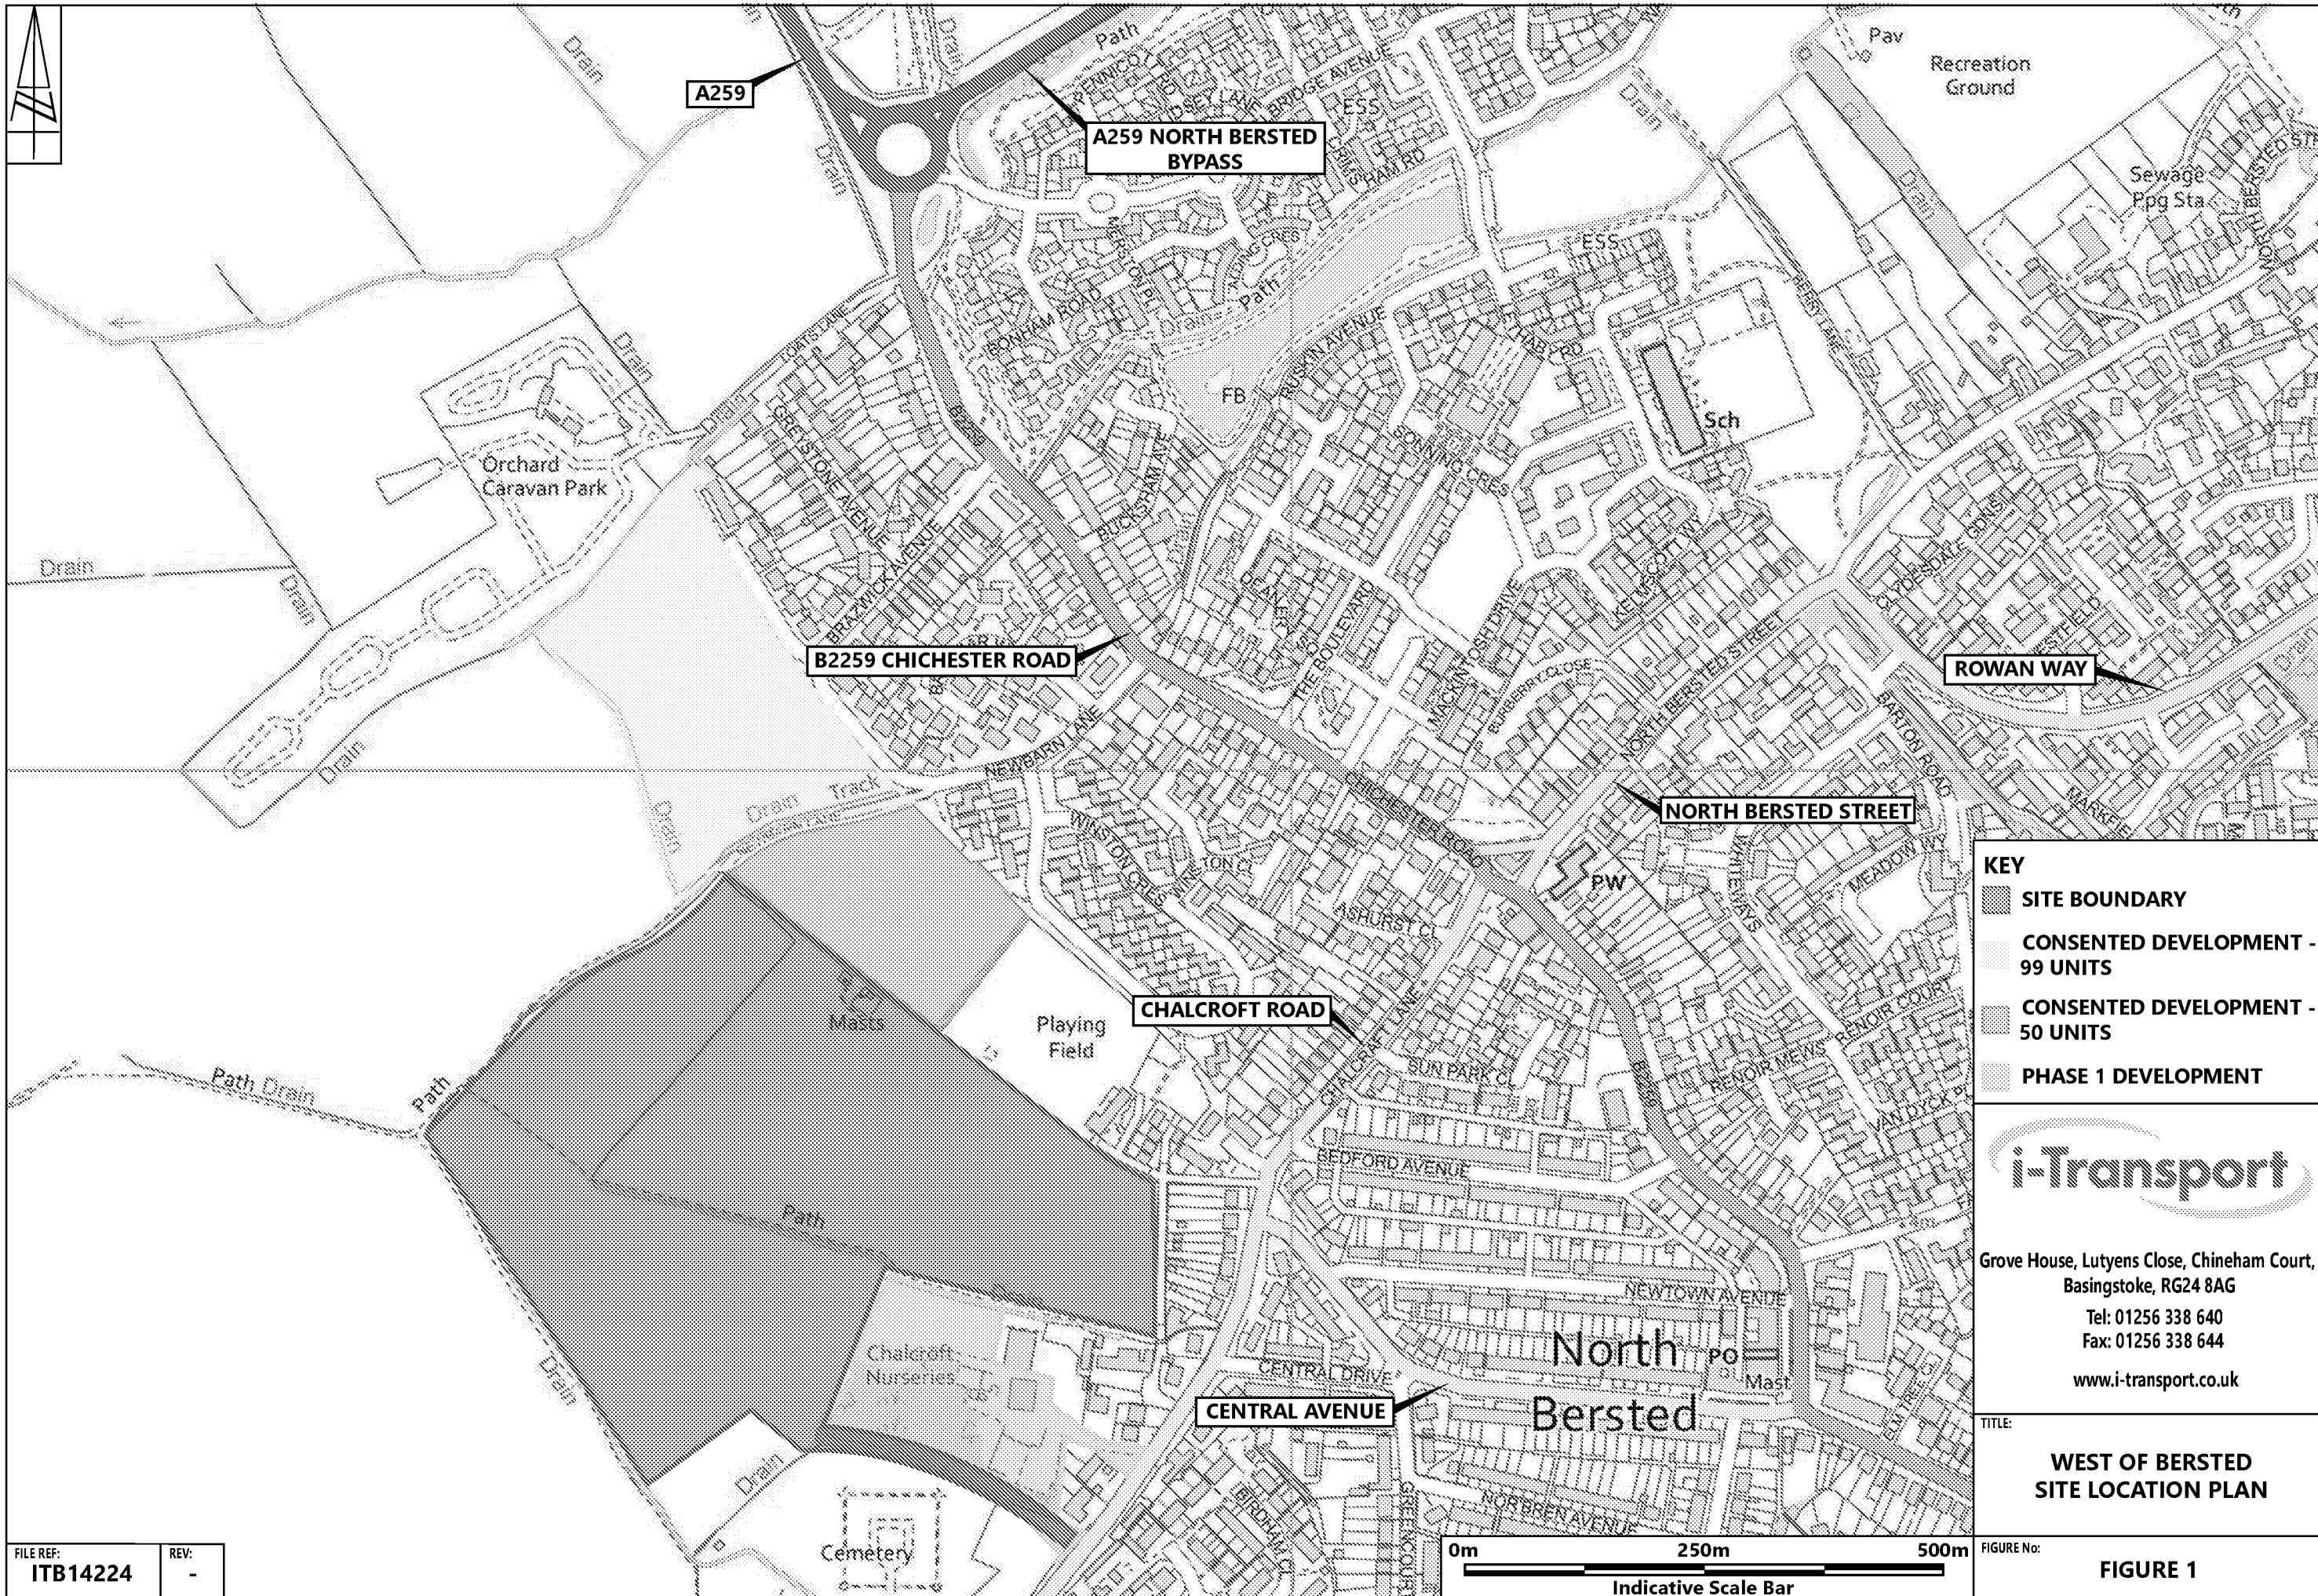

FILE REF:
ITB14224

REV:
-

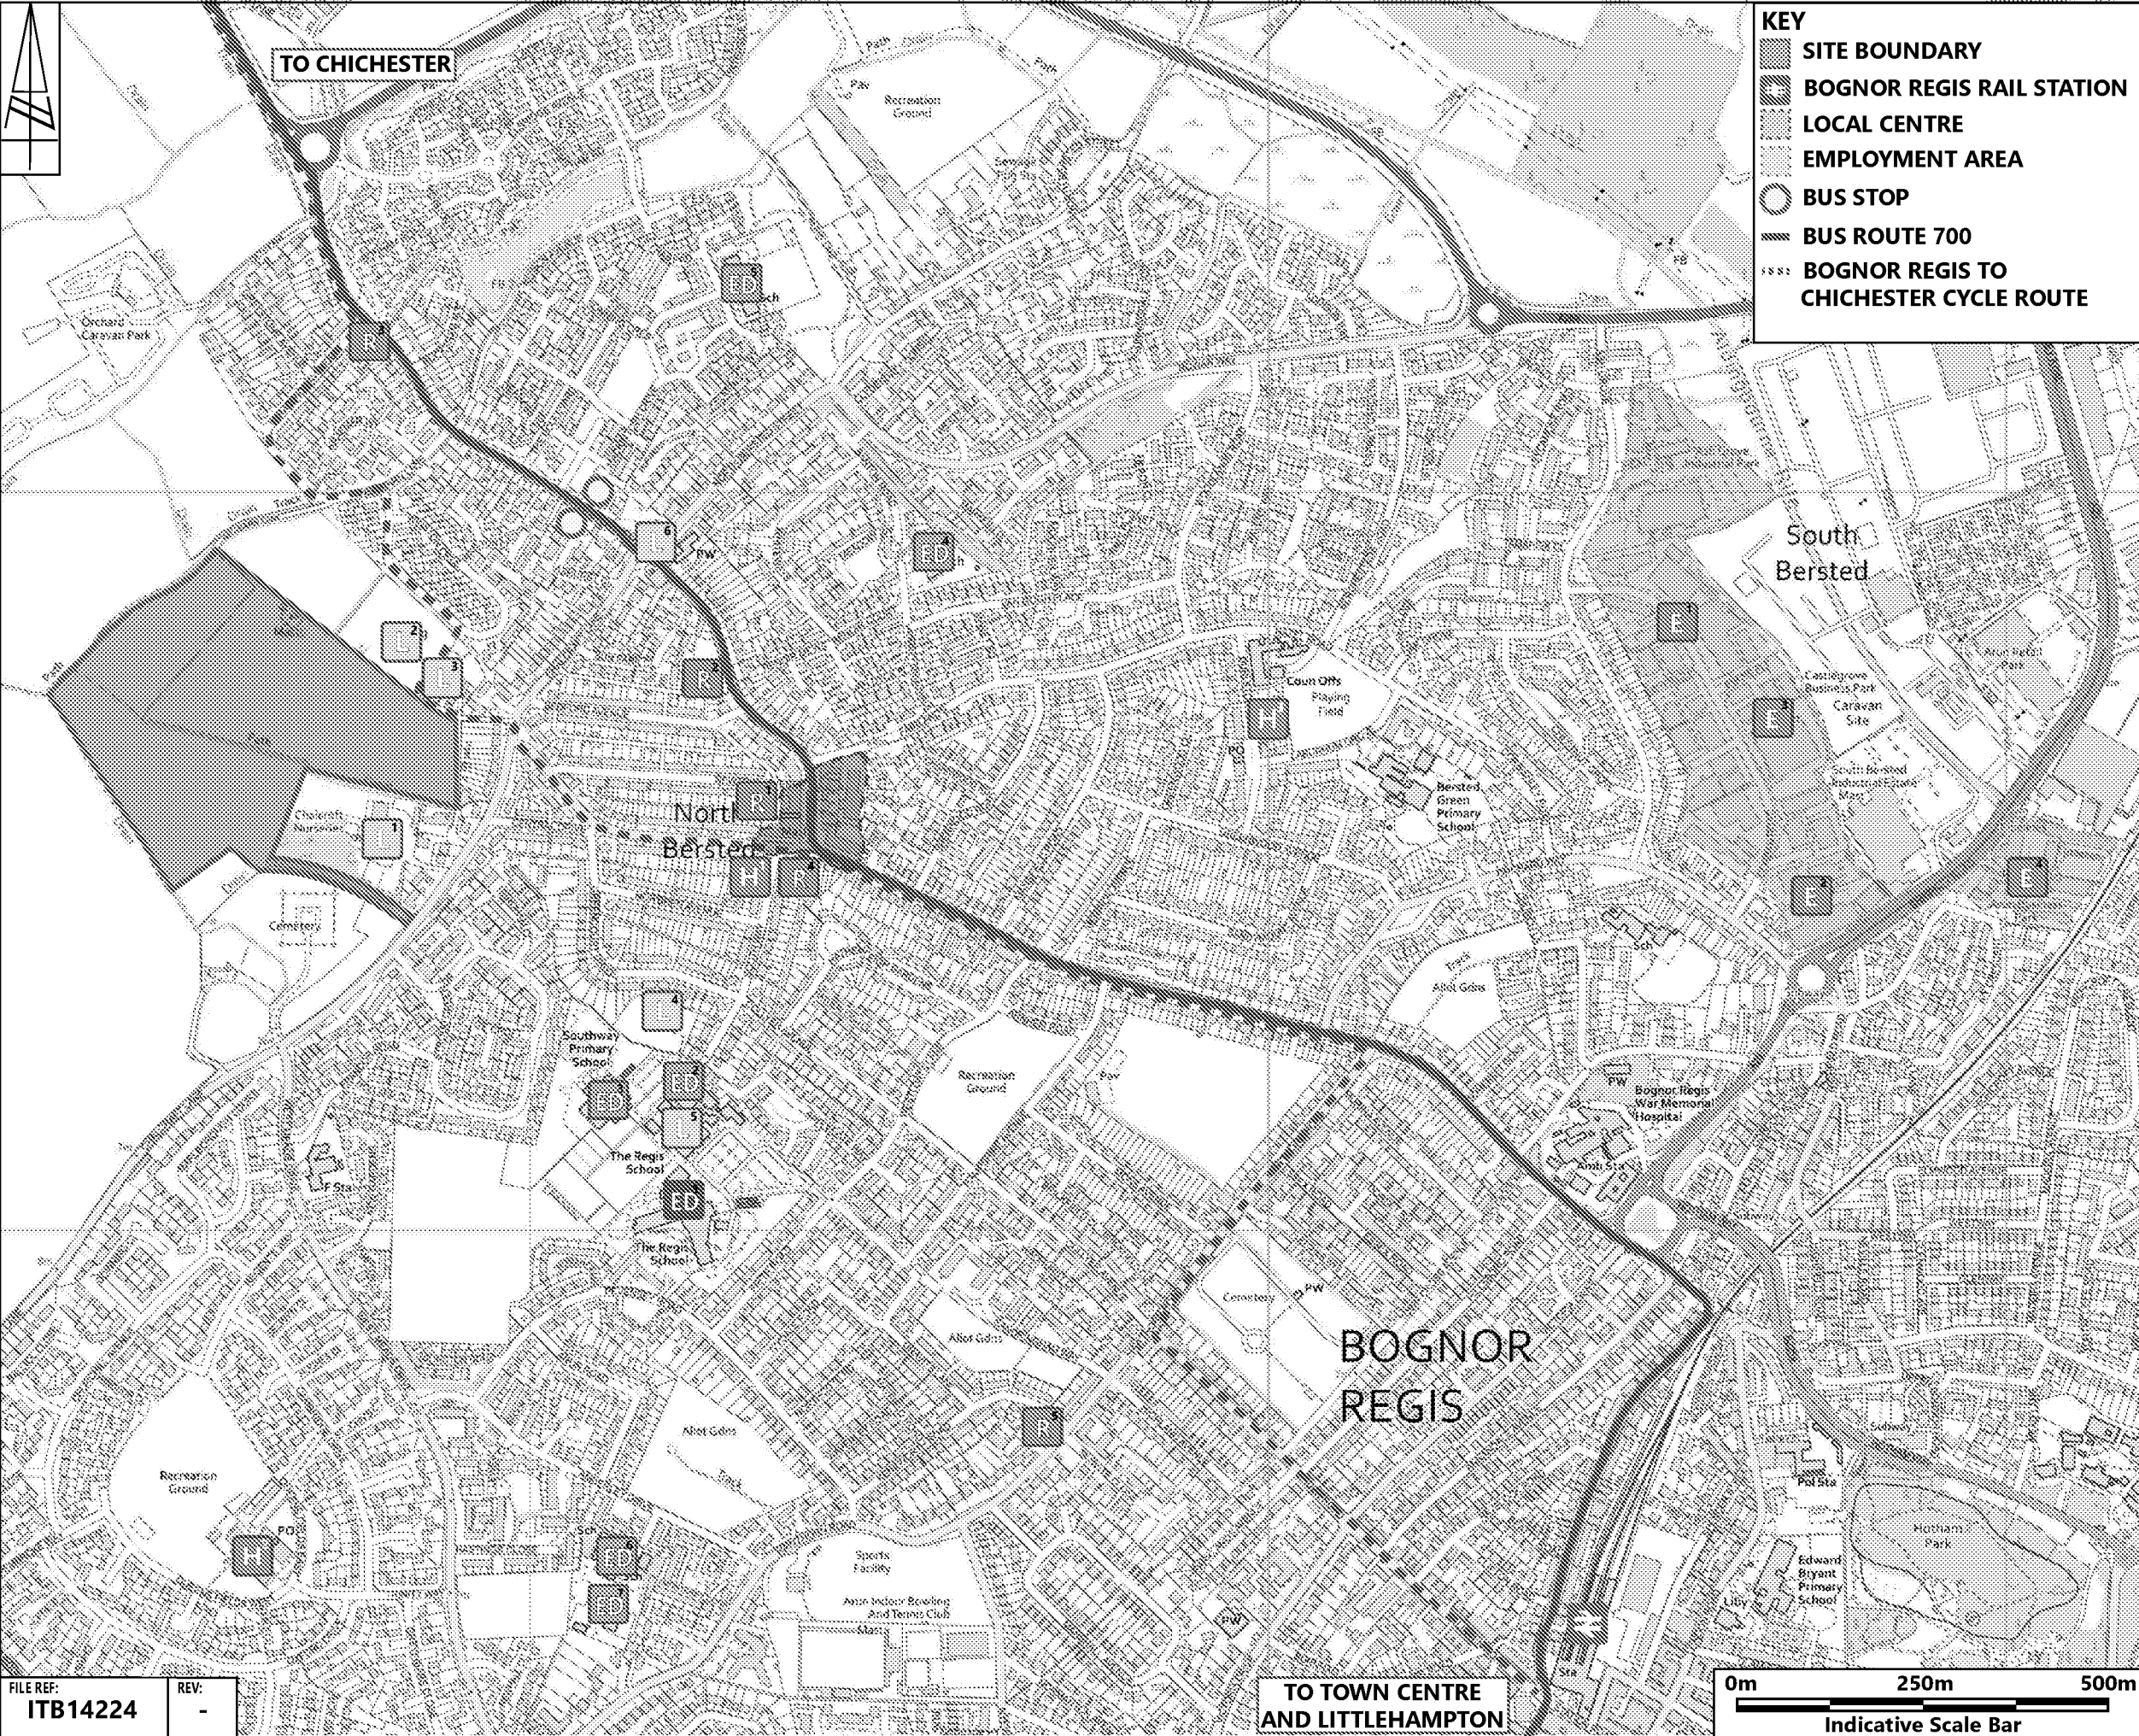

- KEY**
- SITE BOUNDARY
 - BOGNOR REGIS RAIL STATION
 - LOCAL CENTRE
 - EMPLOYMENT AREA
 - BUS STOP
 - BUS ROUTE 700
 - BOGNOR REGIS TO CHICHESTER CYCLE ROUTE

- LEISURE**
- CHALCROFT NURSERY
 - JUBILEE RECREATION GROUND
 - BERSTED VILLAGE HALL
 - NEWTOWN SPORTS AND SOCIAL CLUB
 - THE ARENA SPORTS CENTRE
 - THE ROYAL OAK PUB
- EMPLOYMENT**
- SOUTH BERSTED BUSINESS PARK
 - DURBAN PARK
 - CASTLEGROVE BUSINESS PARK
 - ARUN BUSINESS PARK
- RETAIL**
- NISA LOCAL & POST OFFICE
 - TESCO EXPRESS
 - SPAR
 - CHICHESTER ROAD SHOPS
 - CO-OP FOOD
- EDUCATION**
- THE REGIS SCHOOL
 - STEPPING STONE PRESCHOOL
 - SOUTHWAY PRIMARY SCHOOL
 - BOGNOR SCHOOL
 - BARTON'S PRIMARY SCHOOL
 - NYEWOOD CofE INFANT AND JUNIOR SCHOOLS
- HEALTHCARE**
- KAMSONS PHARMACY
 - WEST MEADS SURGERY
 - BERSTED GREEN SURGERY

i-Transport

Grove House, Lutyens Close, Chineham Court,
Basingstoke, RG24 8AG
Tel: 01256 338 640
Fax: 01256 338 644
www.i-transport.co.uk

TITLE:

**WEST OF BERSTED
LOCAL FACILITIES PLAN**


FIGURE No: **FIGURE 2**

FILE REF: **ITB14224**
REV: **-**

**TO TOWN CENTRE
AND LITTLEHAMPTON**

0m 250m 500m
Indicative Scale Bar

Reproduced from ordnance survey by the permission of the controller of her majestys stationery office. Crown copyright. All rights reserved. Licence number 100022432

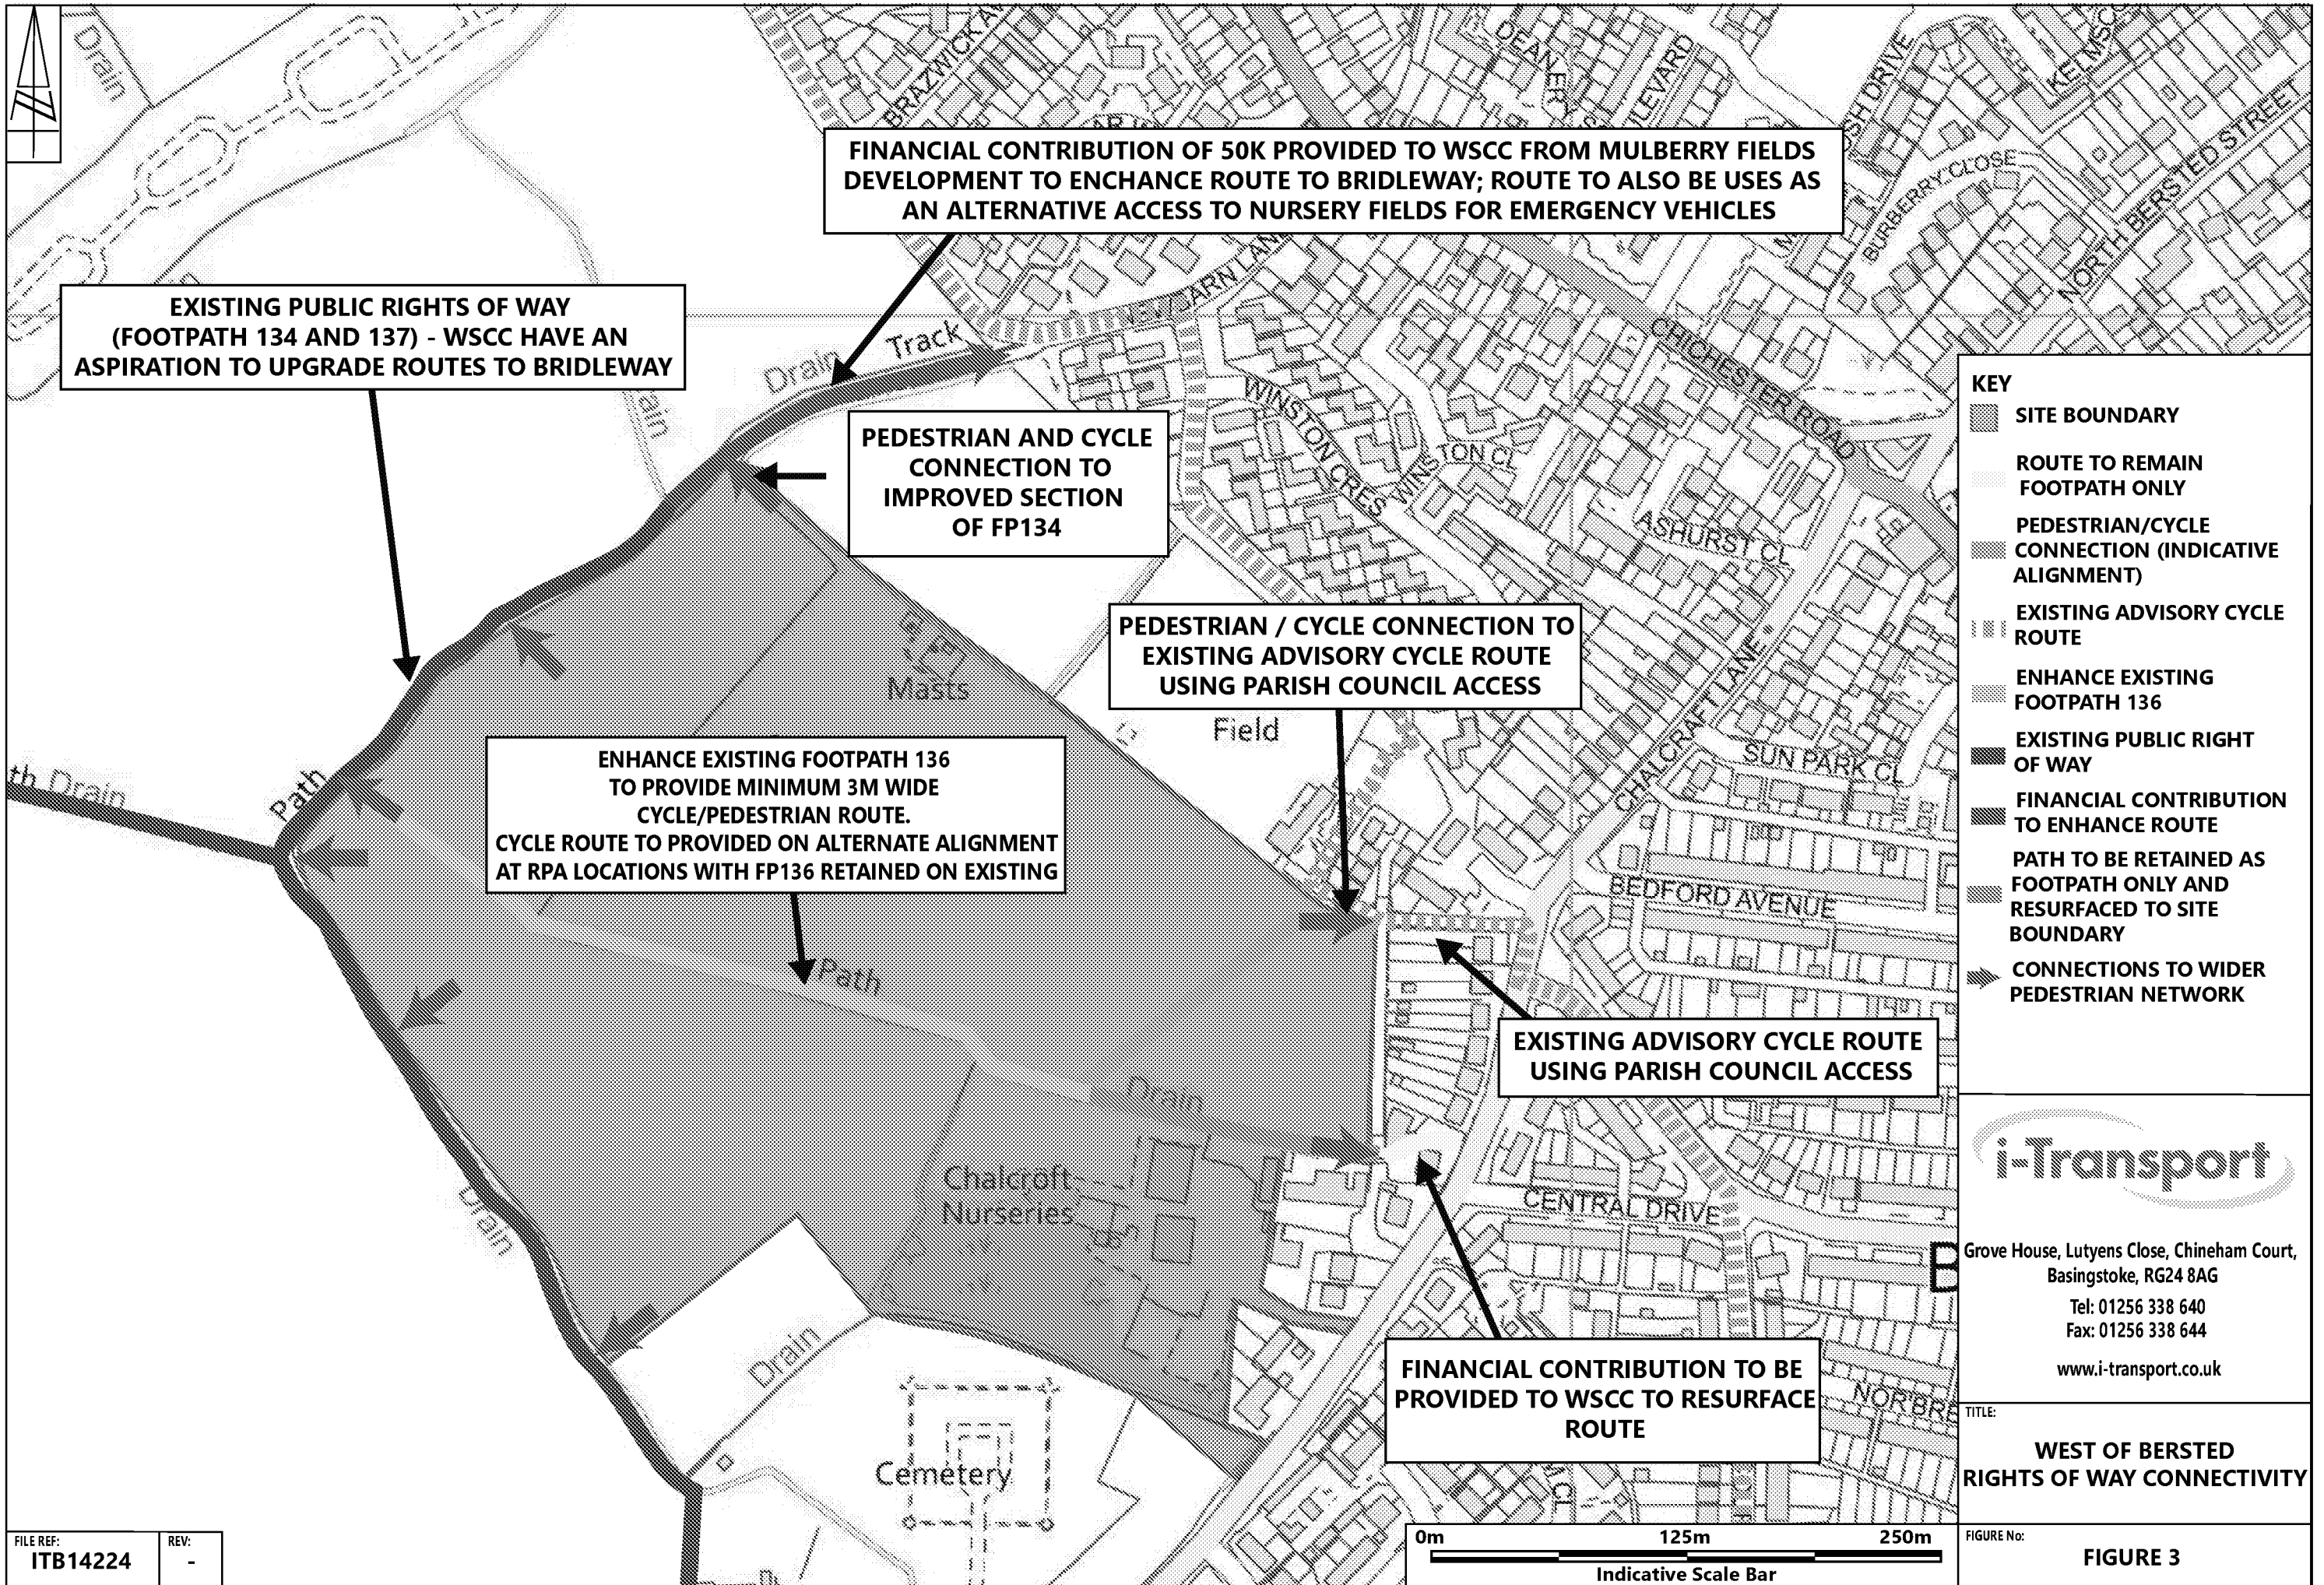

FILE REF:
ITB14224

REV:
-