
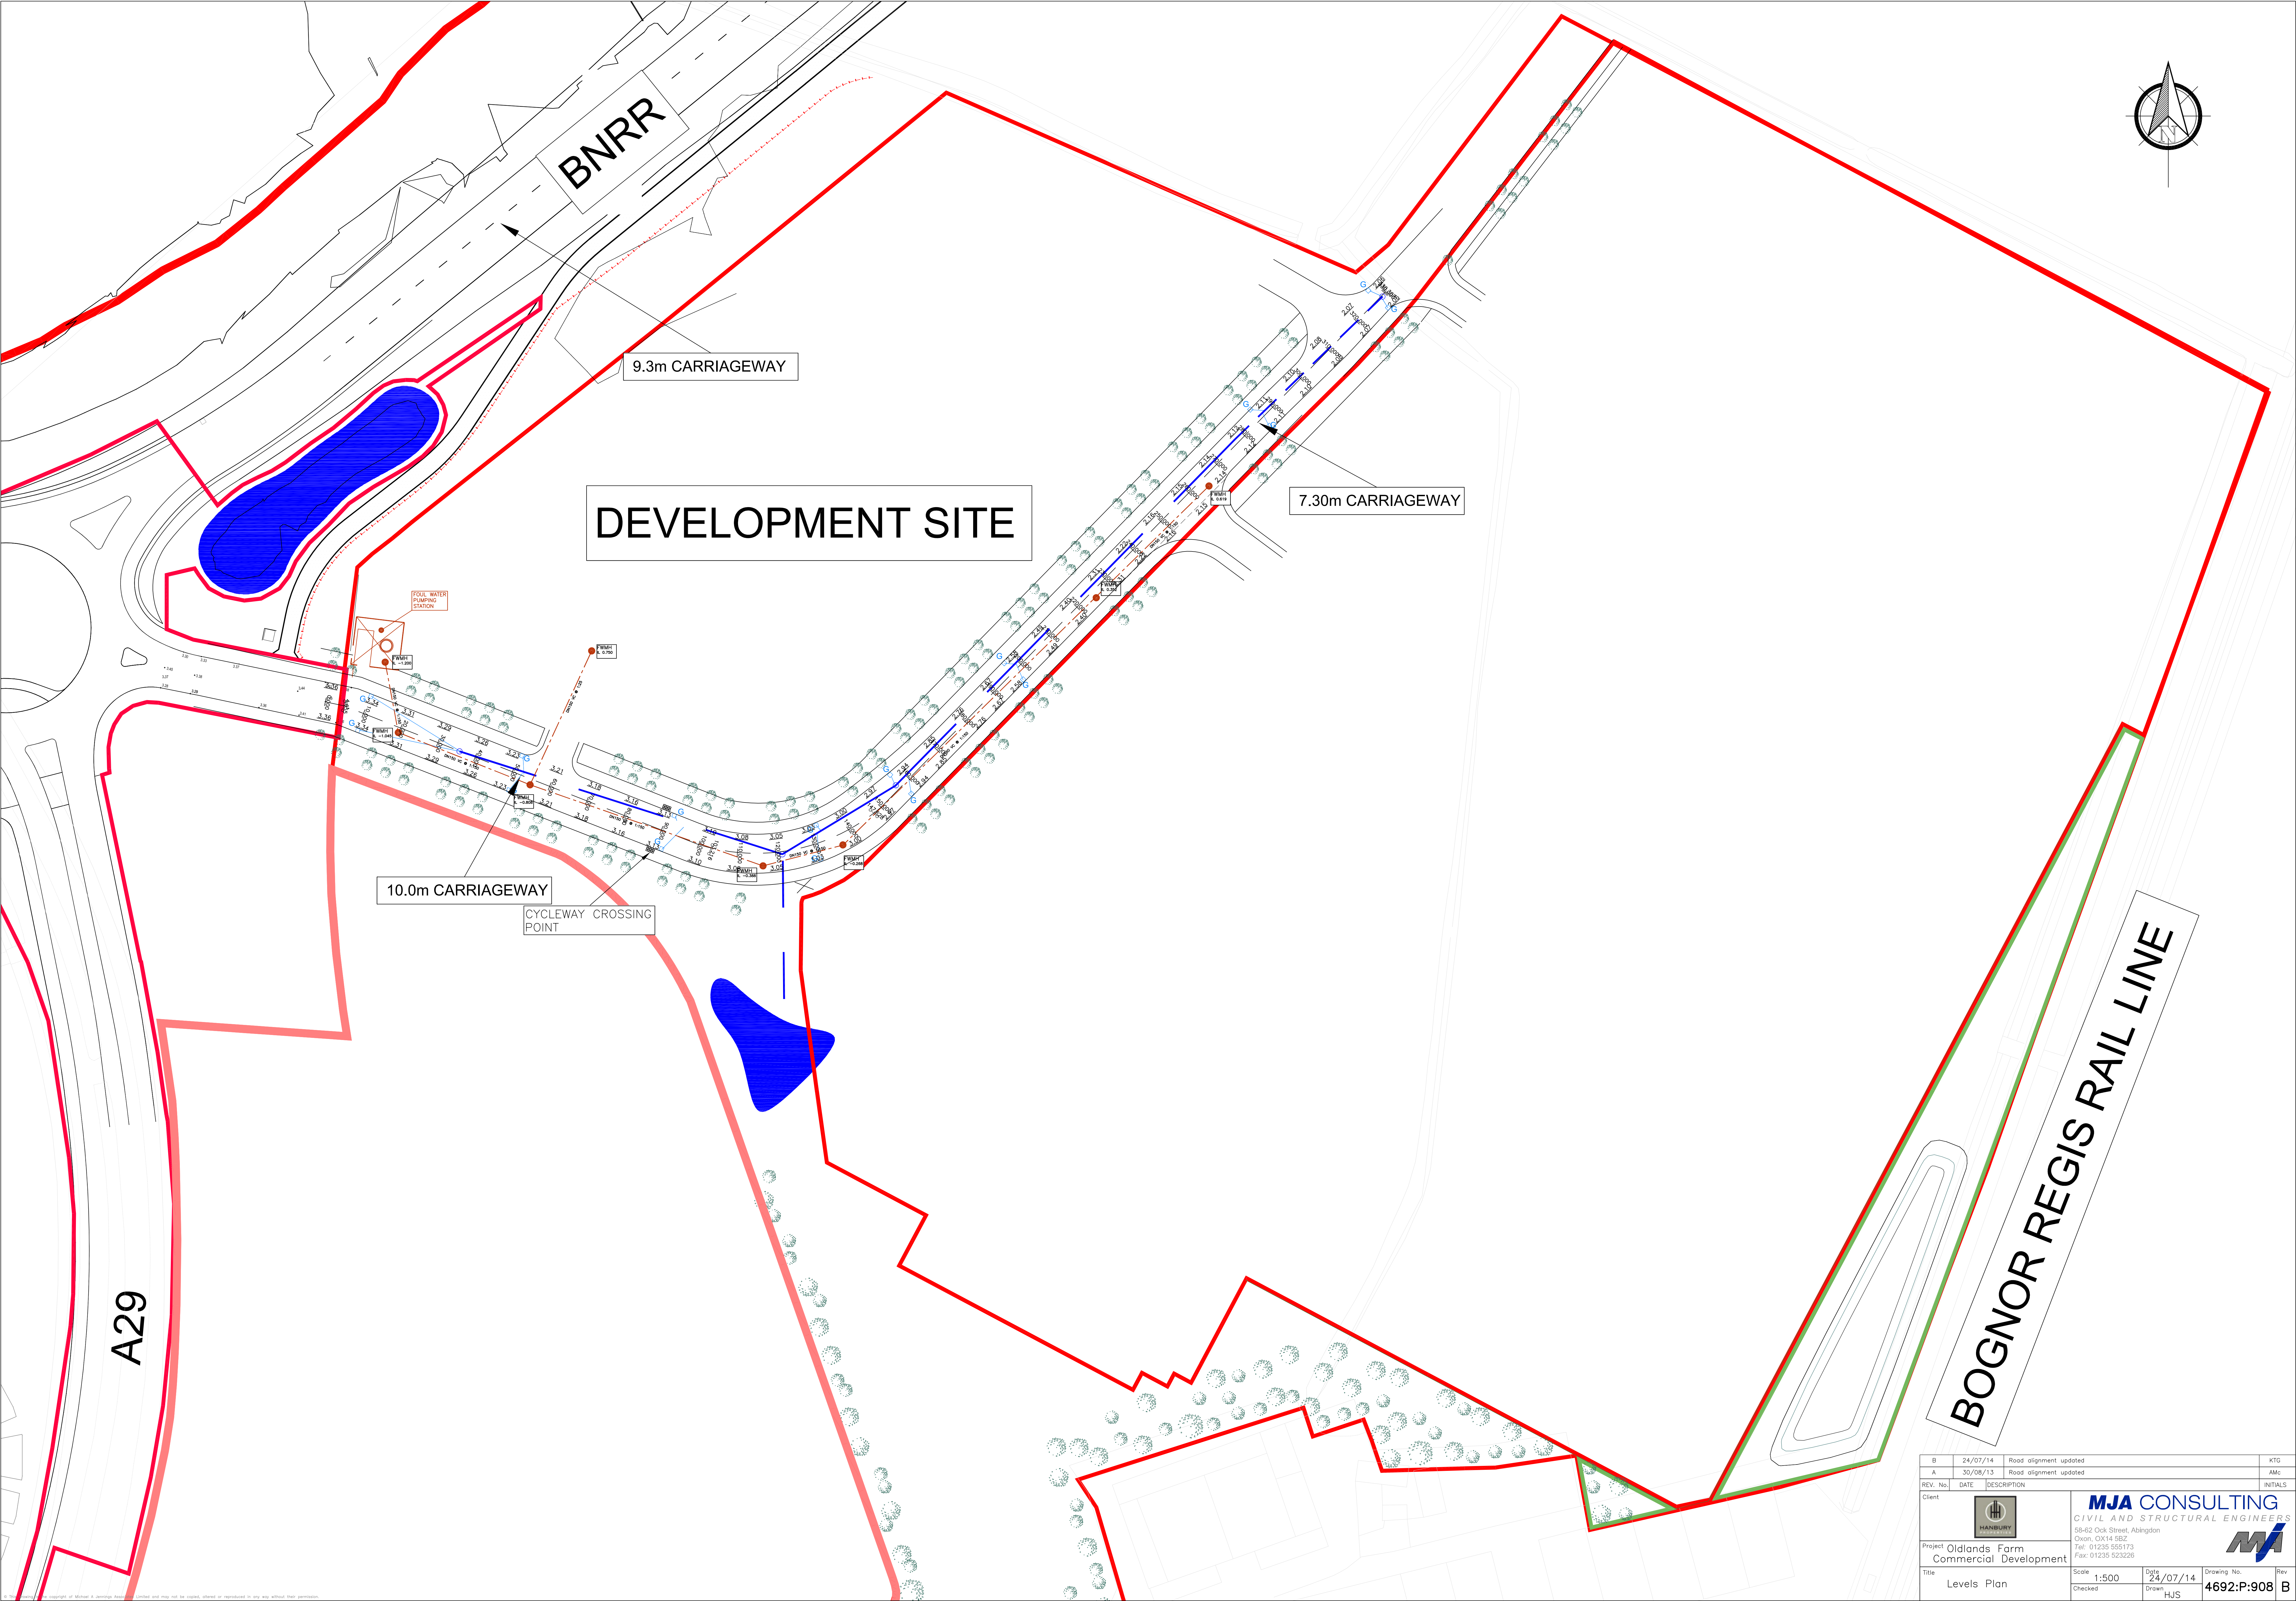


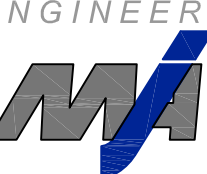

B	24/07/14	Road alignment updated	KTG
A	30/08/13	Road alignment updated	AMc
REV. No.	DATE	DESCRIPTION	INITIALS
Client			
		MJA CONSULTING CIVIL AND STRUCTURAL ENGINEERS 56-62 Oak Street, Abingdon Oxon, OX14 5BZ Tel: 01235 555173 Fax: 01235 523226	
Project Oldlands Farm Commercial Development			
Title Levels Plan		Scale 1:500	Date 24/07/14
Checked		Drawn HJS	Drawing No. 4692:P:908
			Rev B