
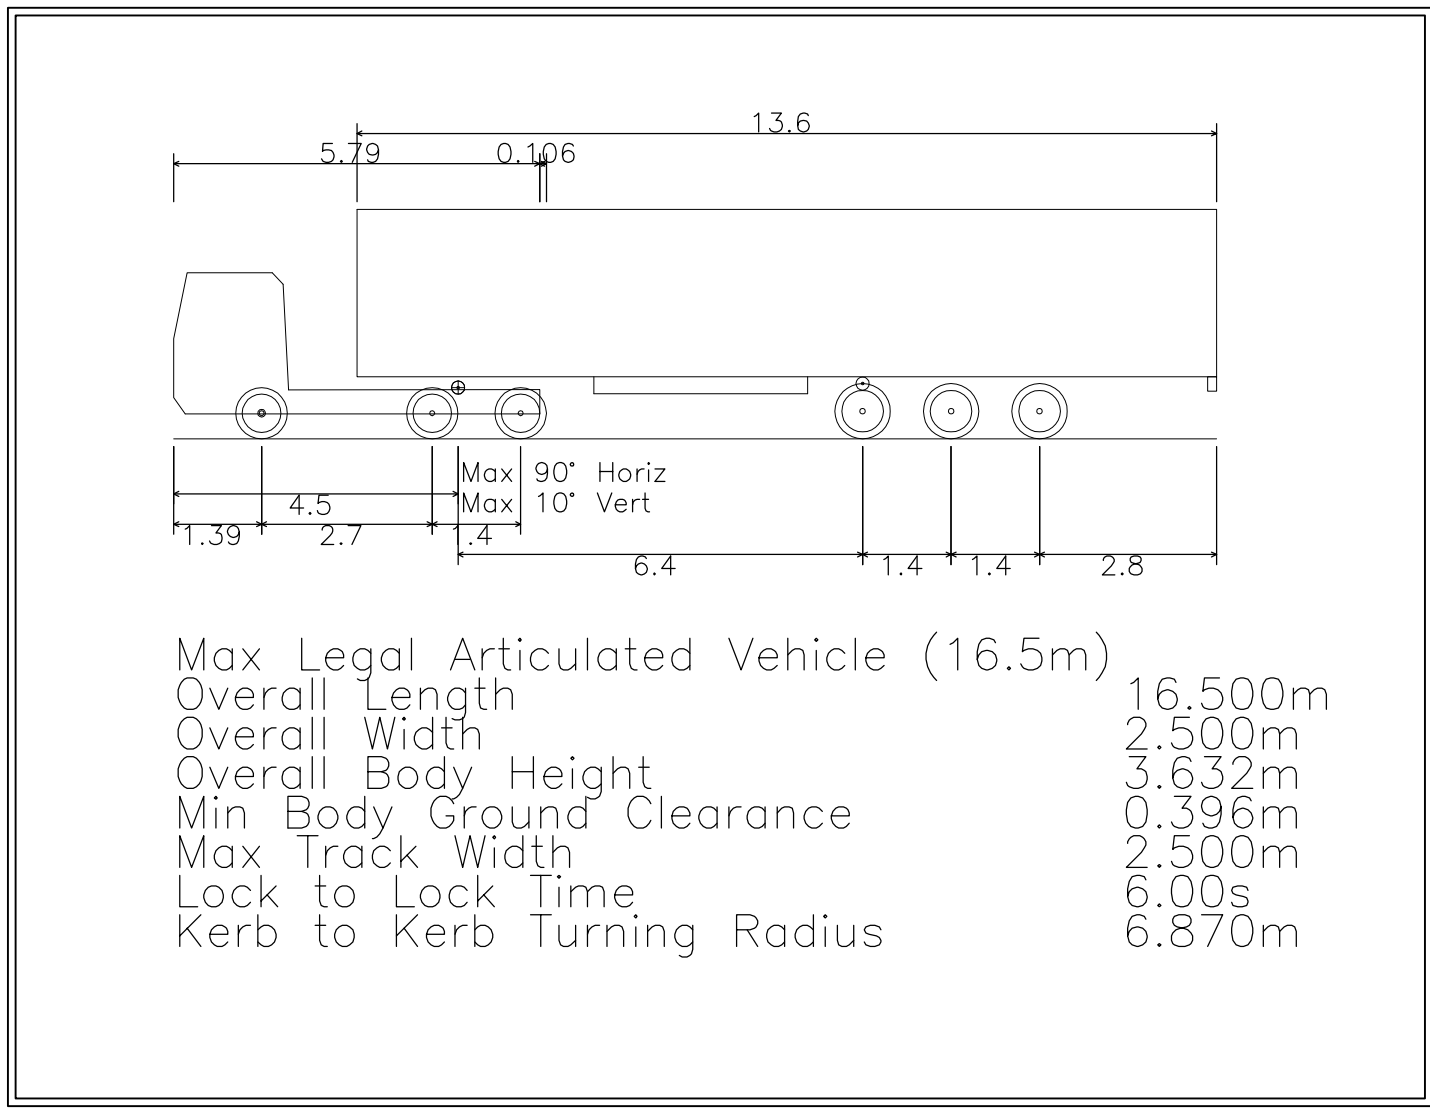
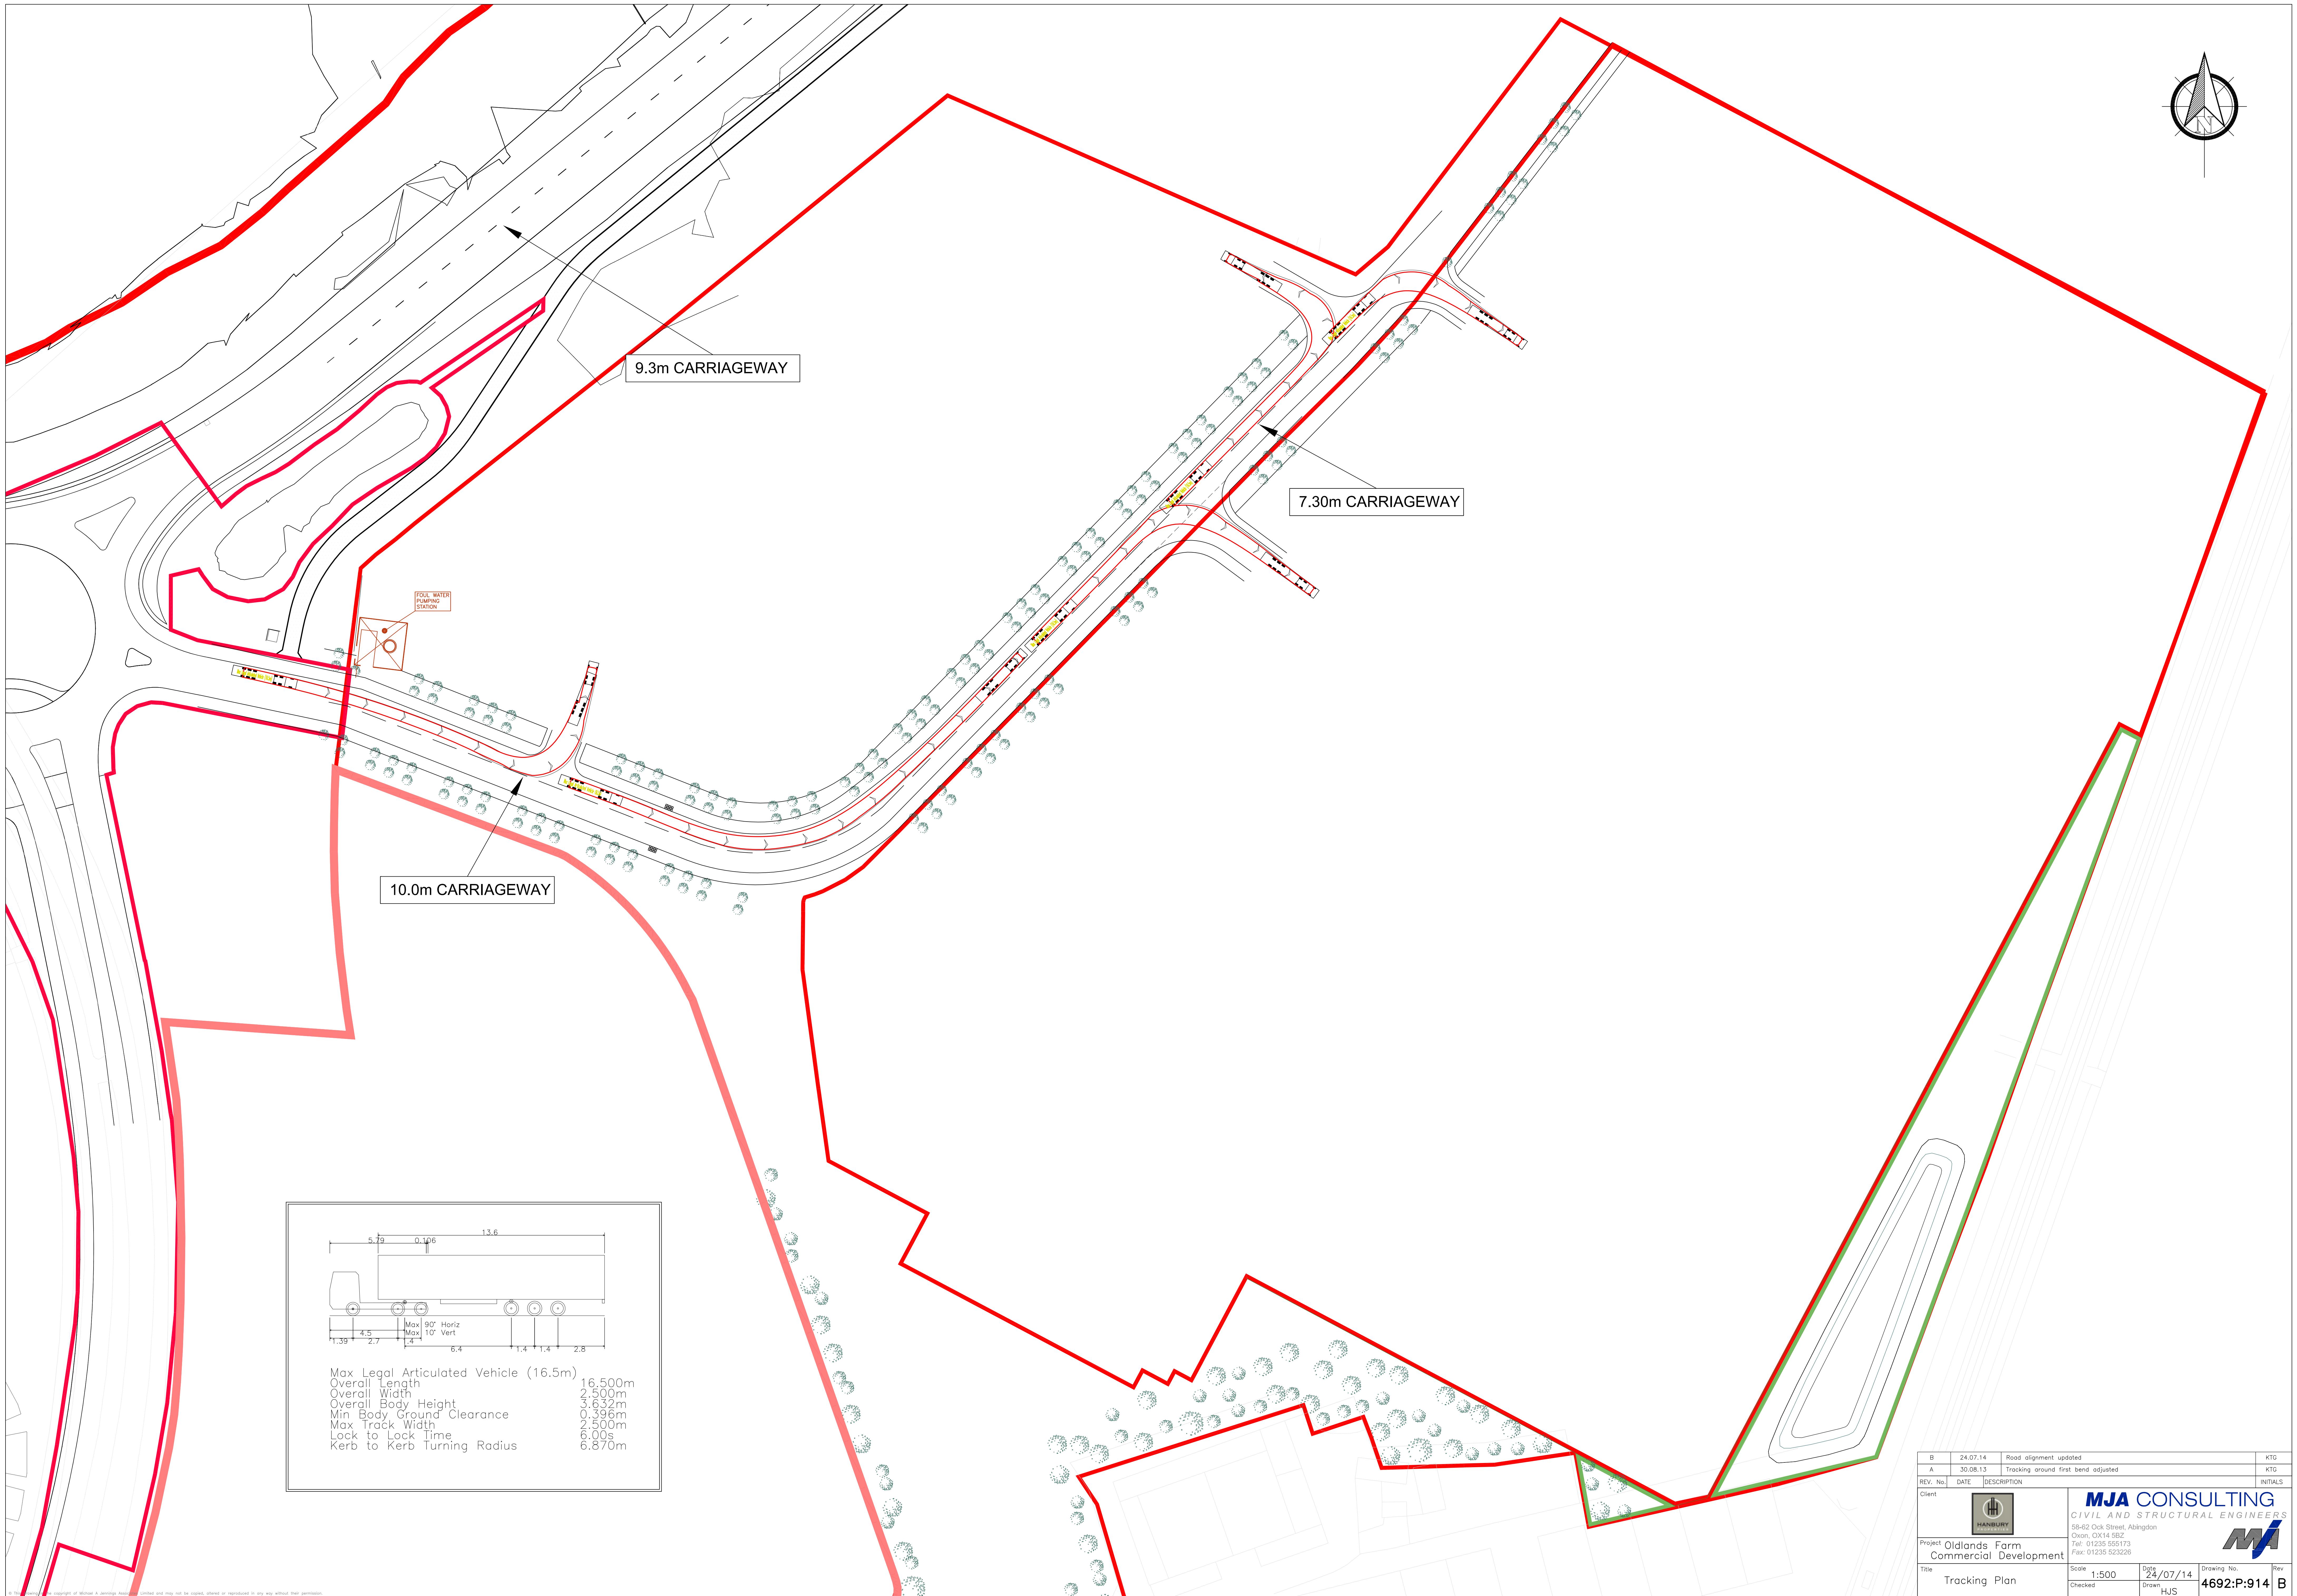


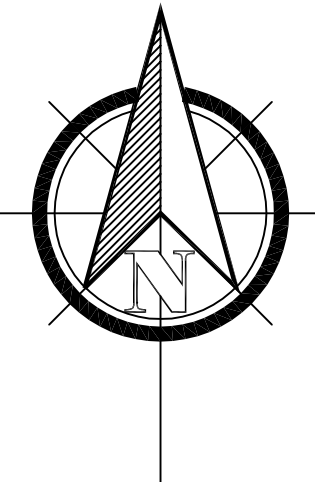

B	24.07.14	Road alignment updated	KTG
A	30.08.13	Tracking around first bend adjusted	KTG
REV. No.	DATE	DESCRIPTION	INITIALS
Client			
		MJA CONSULTING CIVIL AND STRUCTURAL ENGINEERS 56-62 Oak Street, Abingdon Oxon, OX14 5BZ Tel: 01235 555173 Fax: 01235 523226	
Project Oldlands Farm Commercial Development			
Title Tracking Plan		Scale 1:500 Checked	Drawn HJS
Date 24/07/14		Drawing No. 4692:P:914	Rev B