


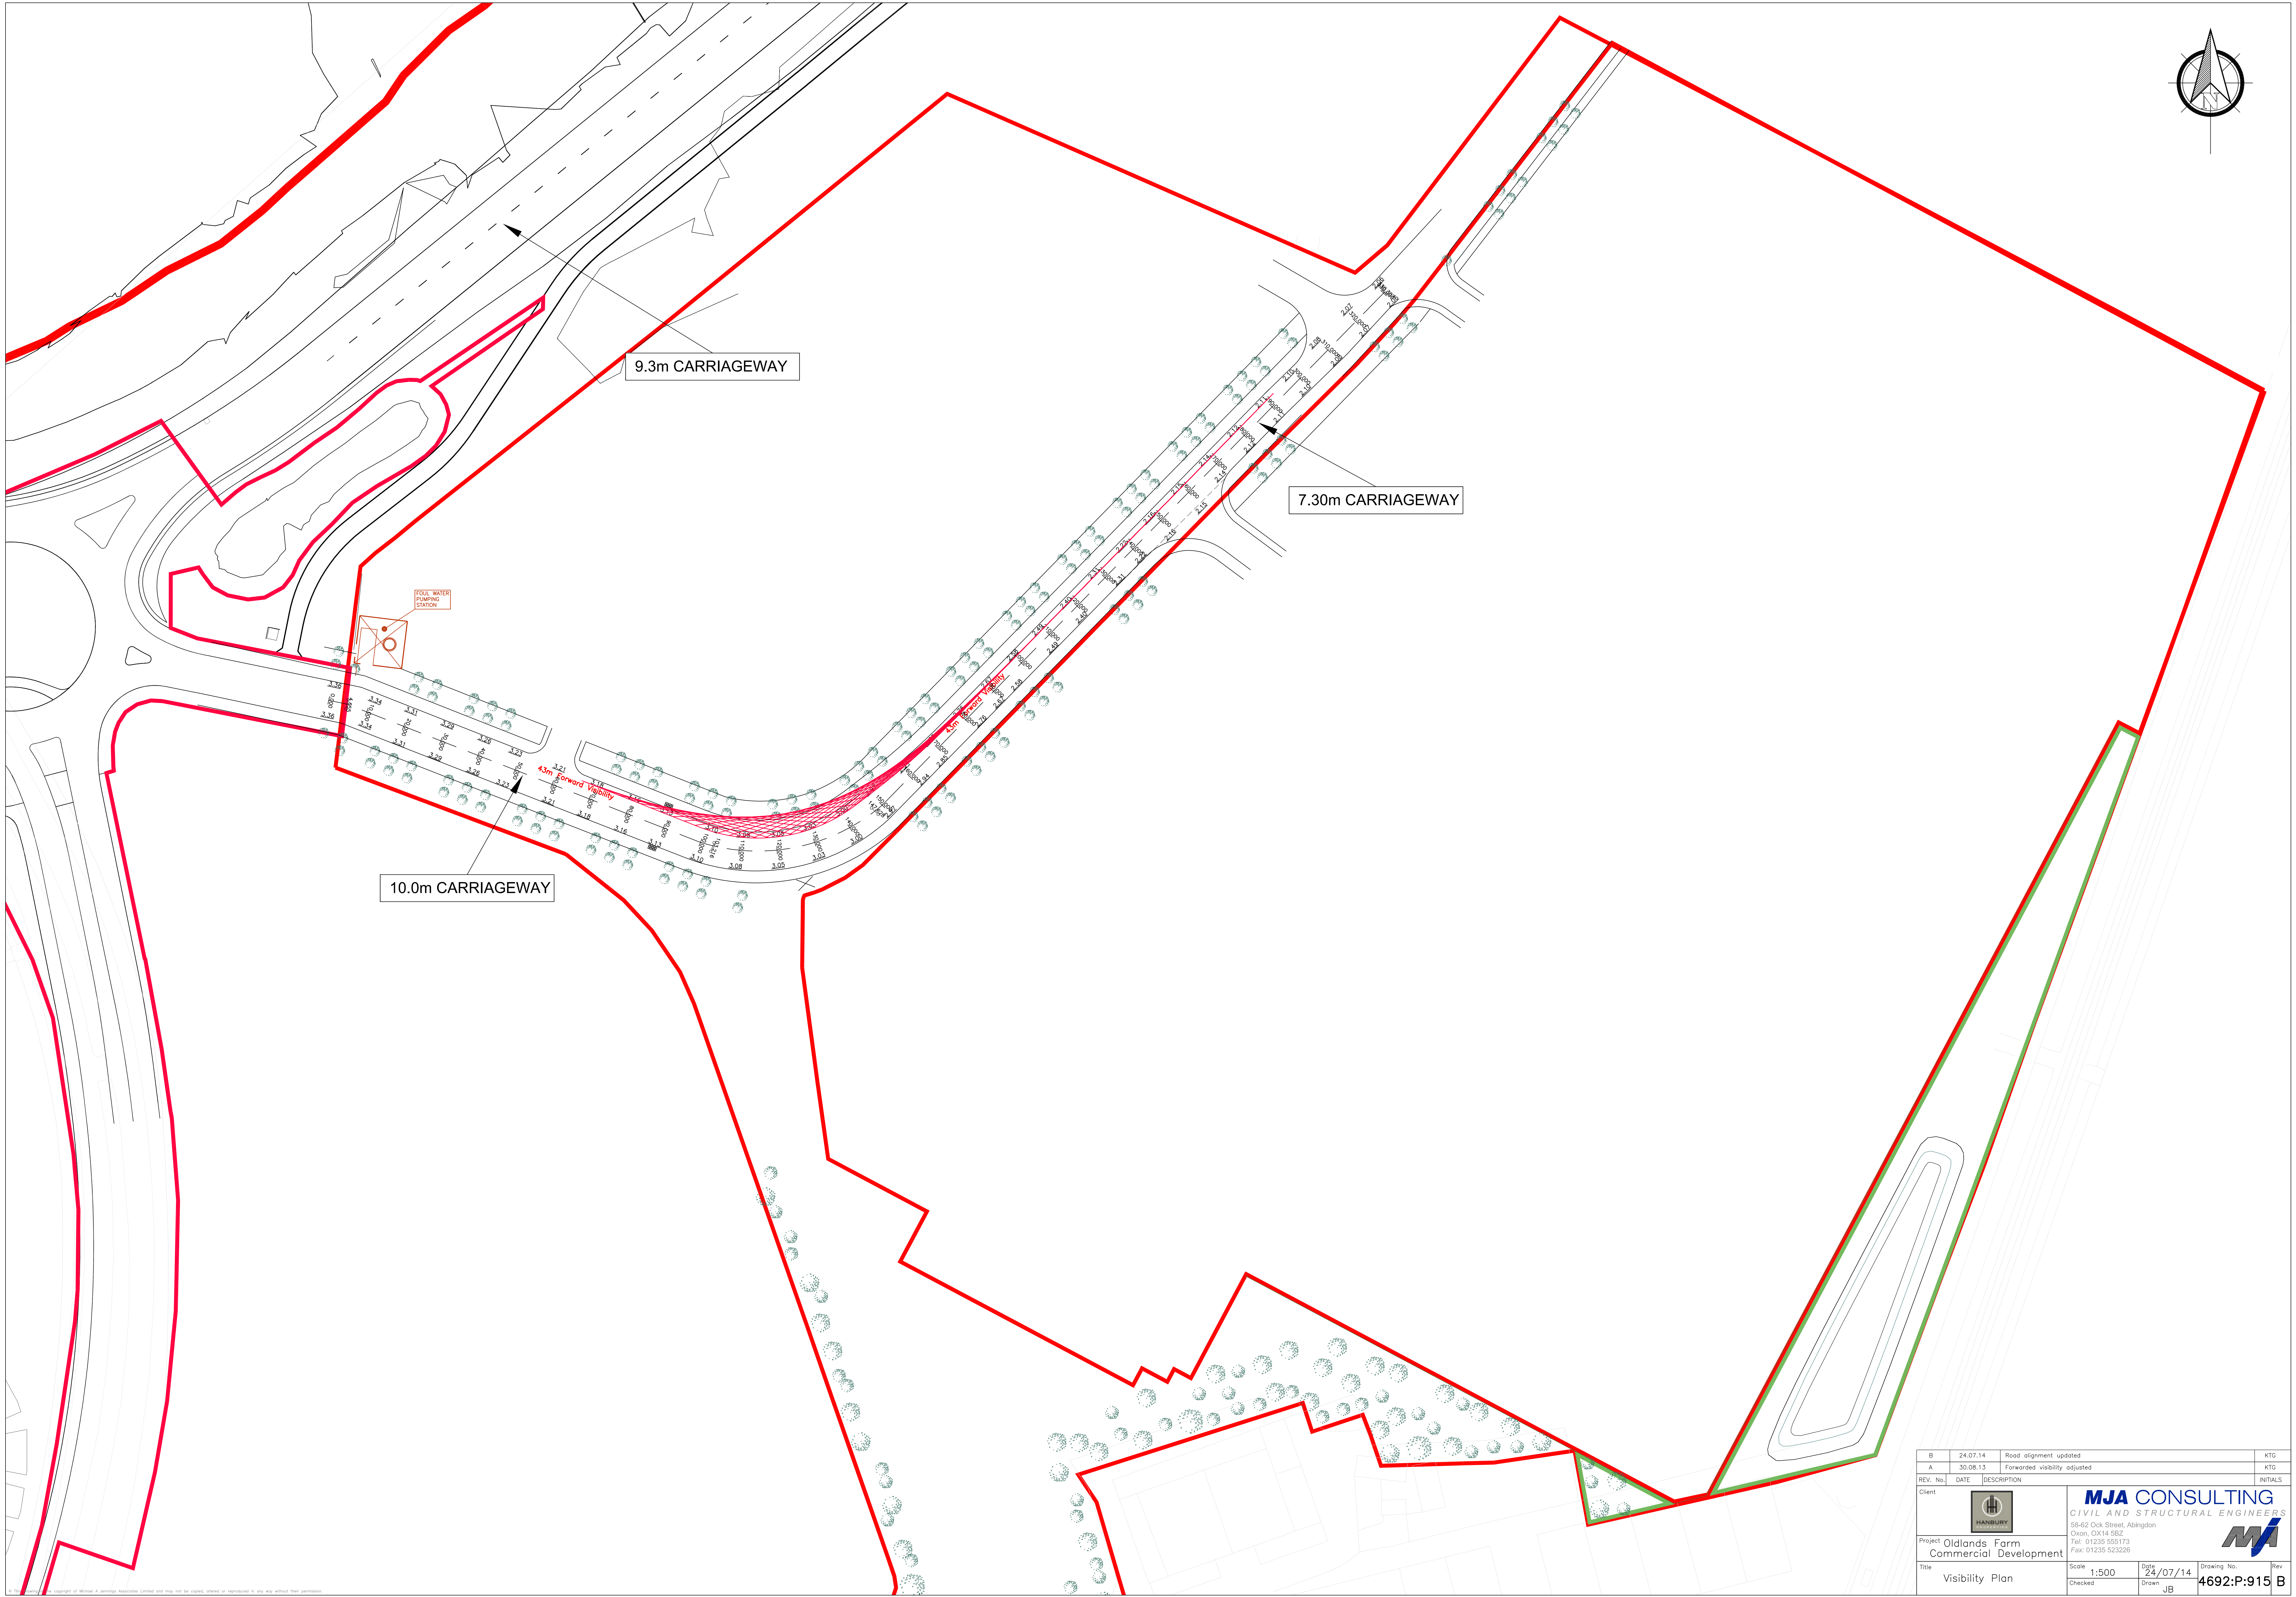

B	24.07.14	Road alignment updated	KTG
A	30.08.13	Forwarded visibility adjusted	KTG
REV. No.	DATE	DESCRIPTION	INITIALS
Client		 MJA CONSULTING CIVIL AND STRUCTURAL ENGINEERS 56-62 Oak Street, Abingdon Oxon, OX14 6BZ Tel: 01235 555173 Fax: 01235 523226 	
Project Oldlands Farm Commercial Development			
Title	Scale	Date	Drawing No.
Visibility Plan	1:500 Checked	24/07/14 Drawn	4692:P:915
		JB	B