


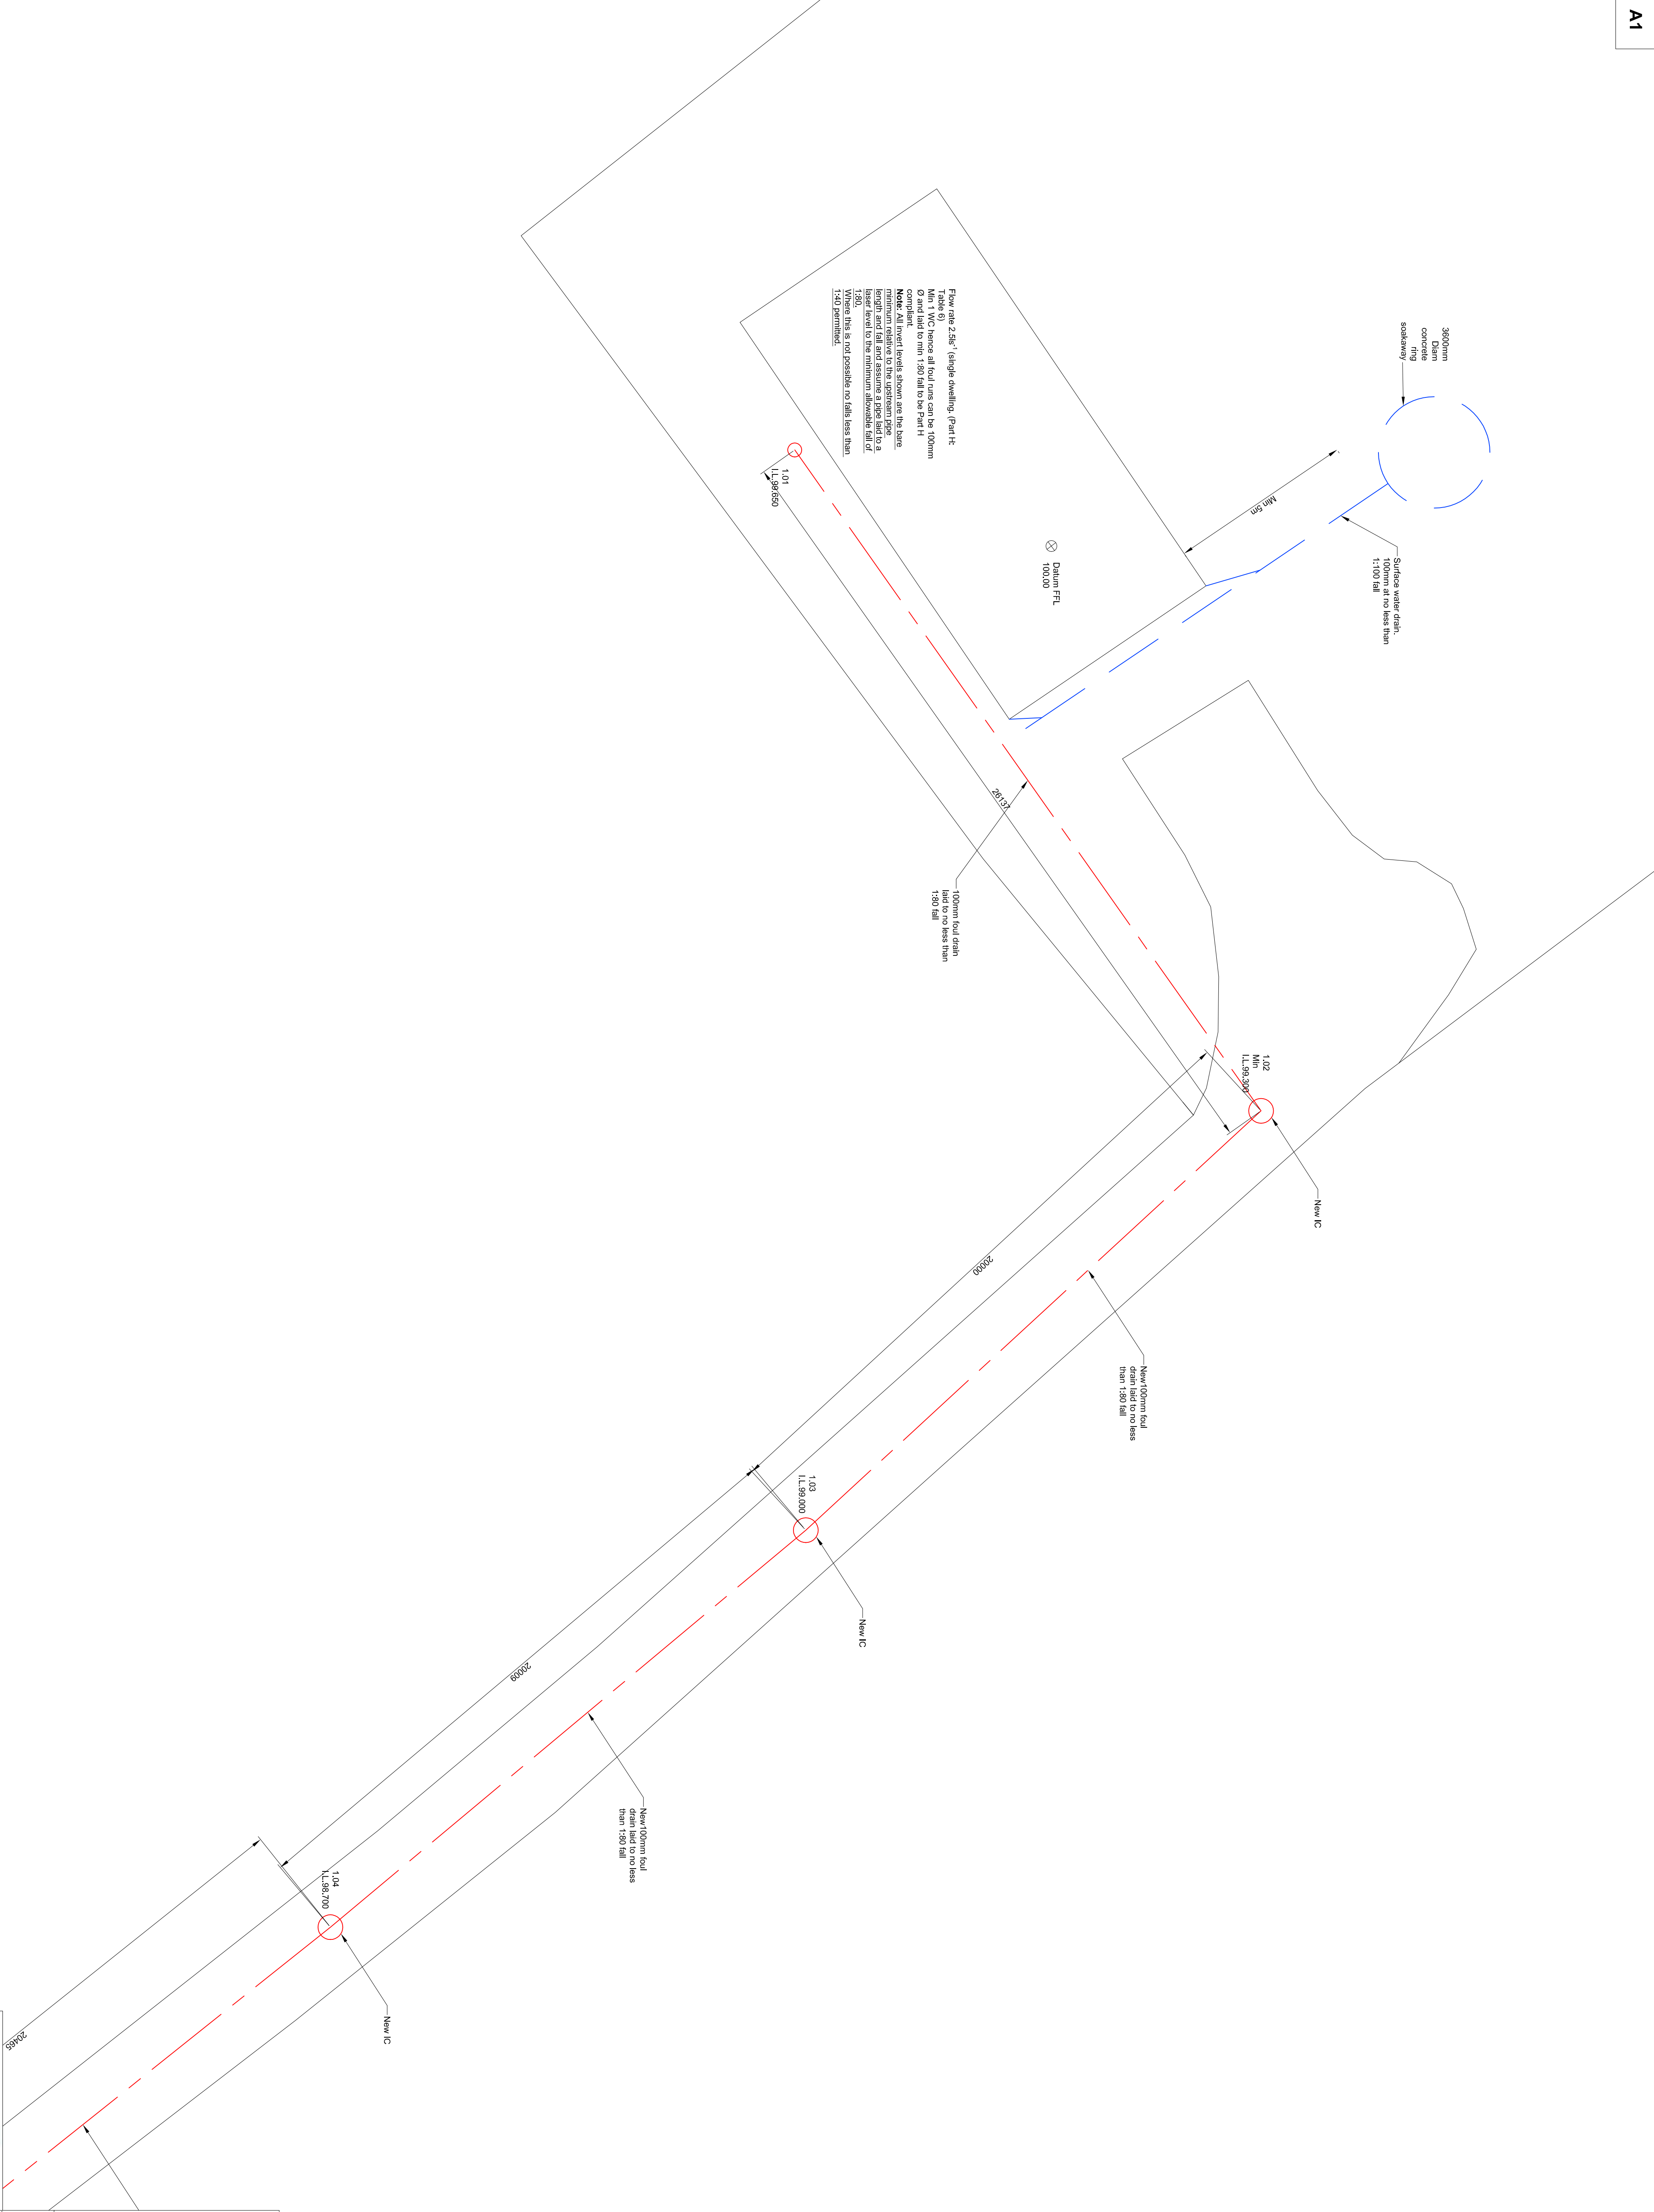

Dimensions in mm



innervision
design

Detail: Foul and SW drainage

Project: Beech Cottage, 99a North Bersted Street,
Bersted, Bognor Regis

Drawn By: RDS Client: Chris Tonkins

Scale: 1:100 No. 1891-101 B

Date: 05.06.18



innercabe
chartered association
of building engineers