
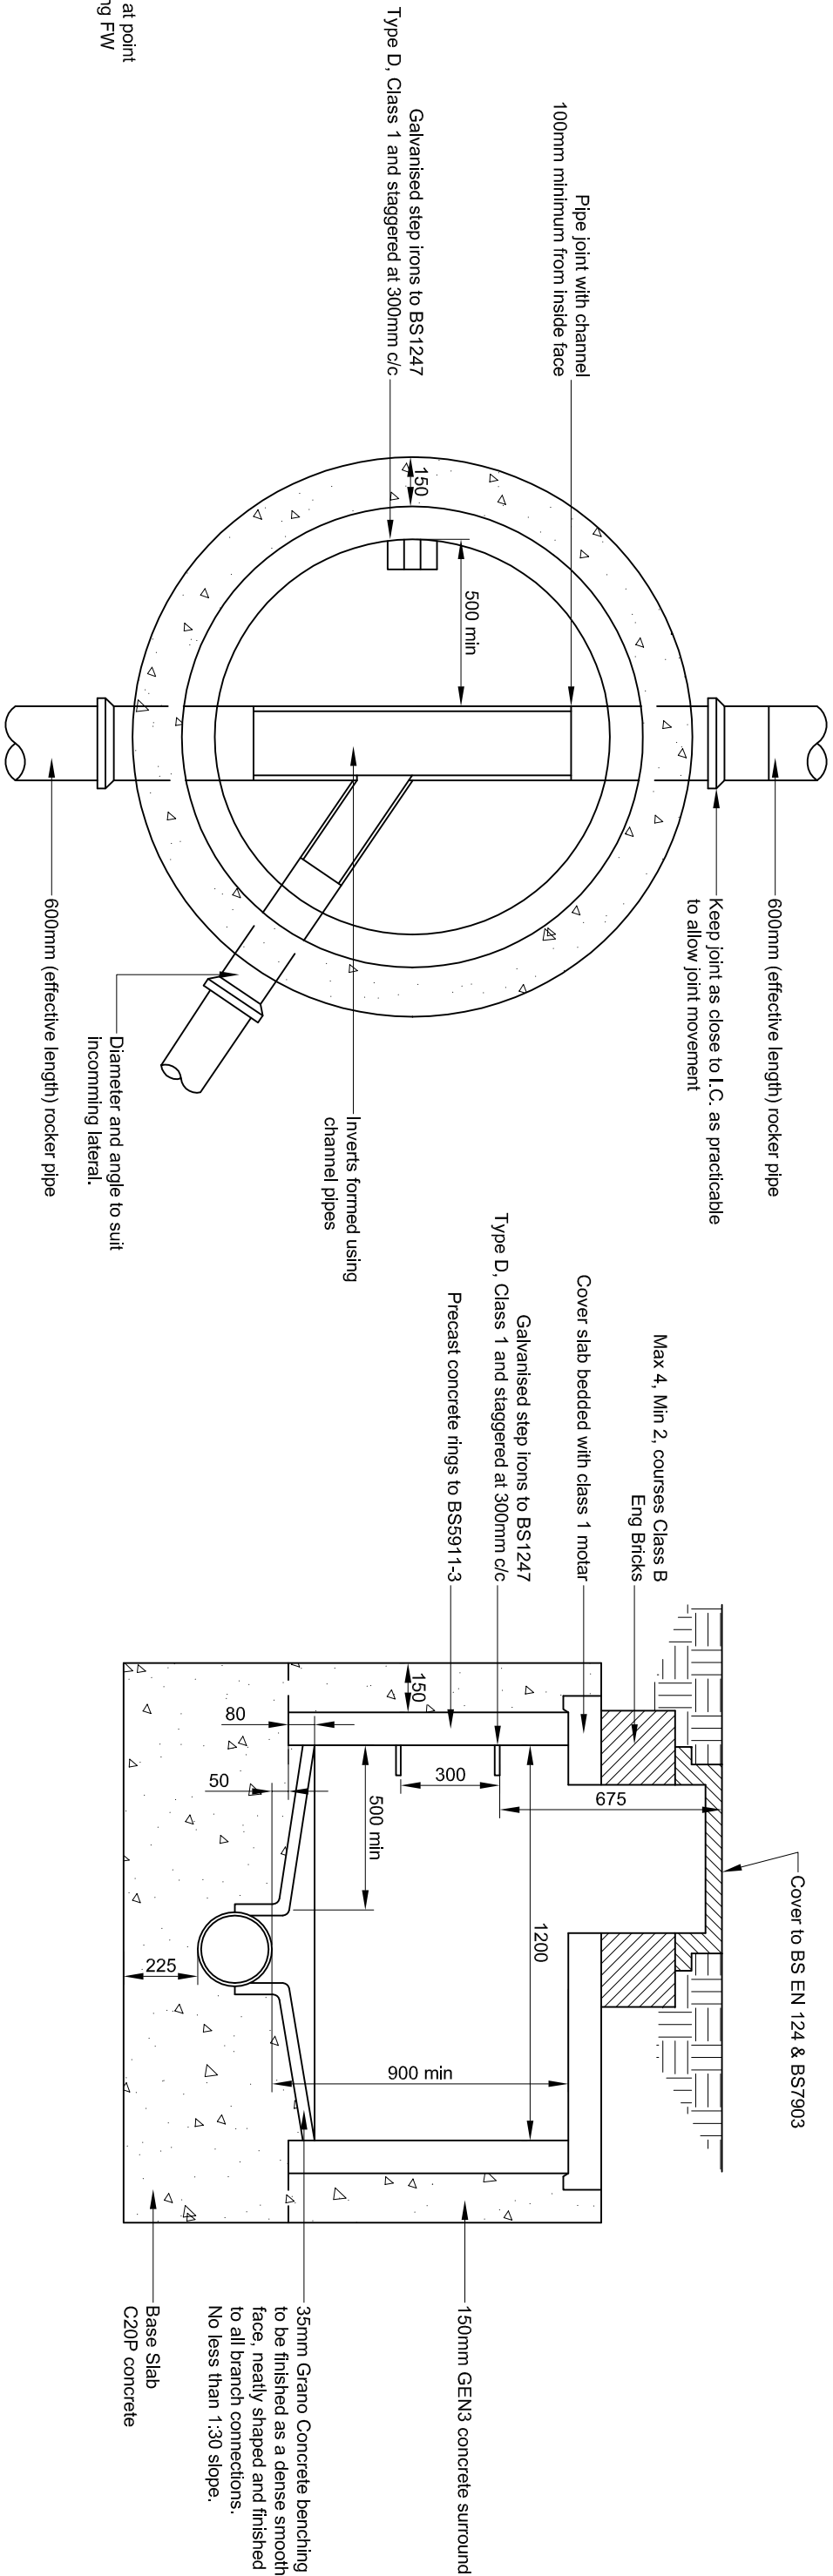


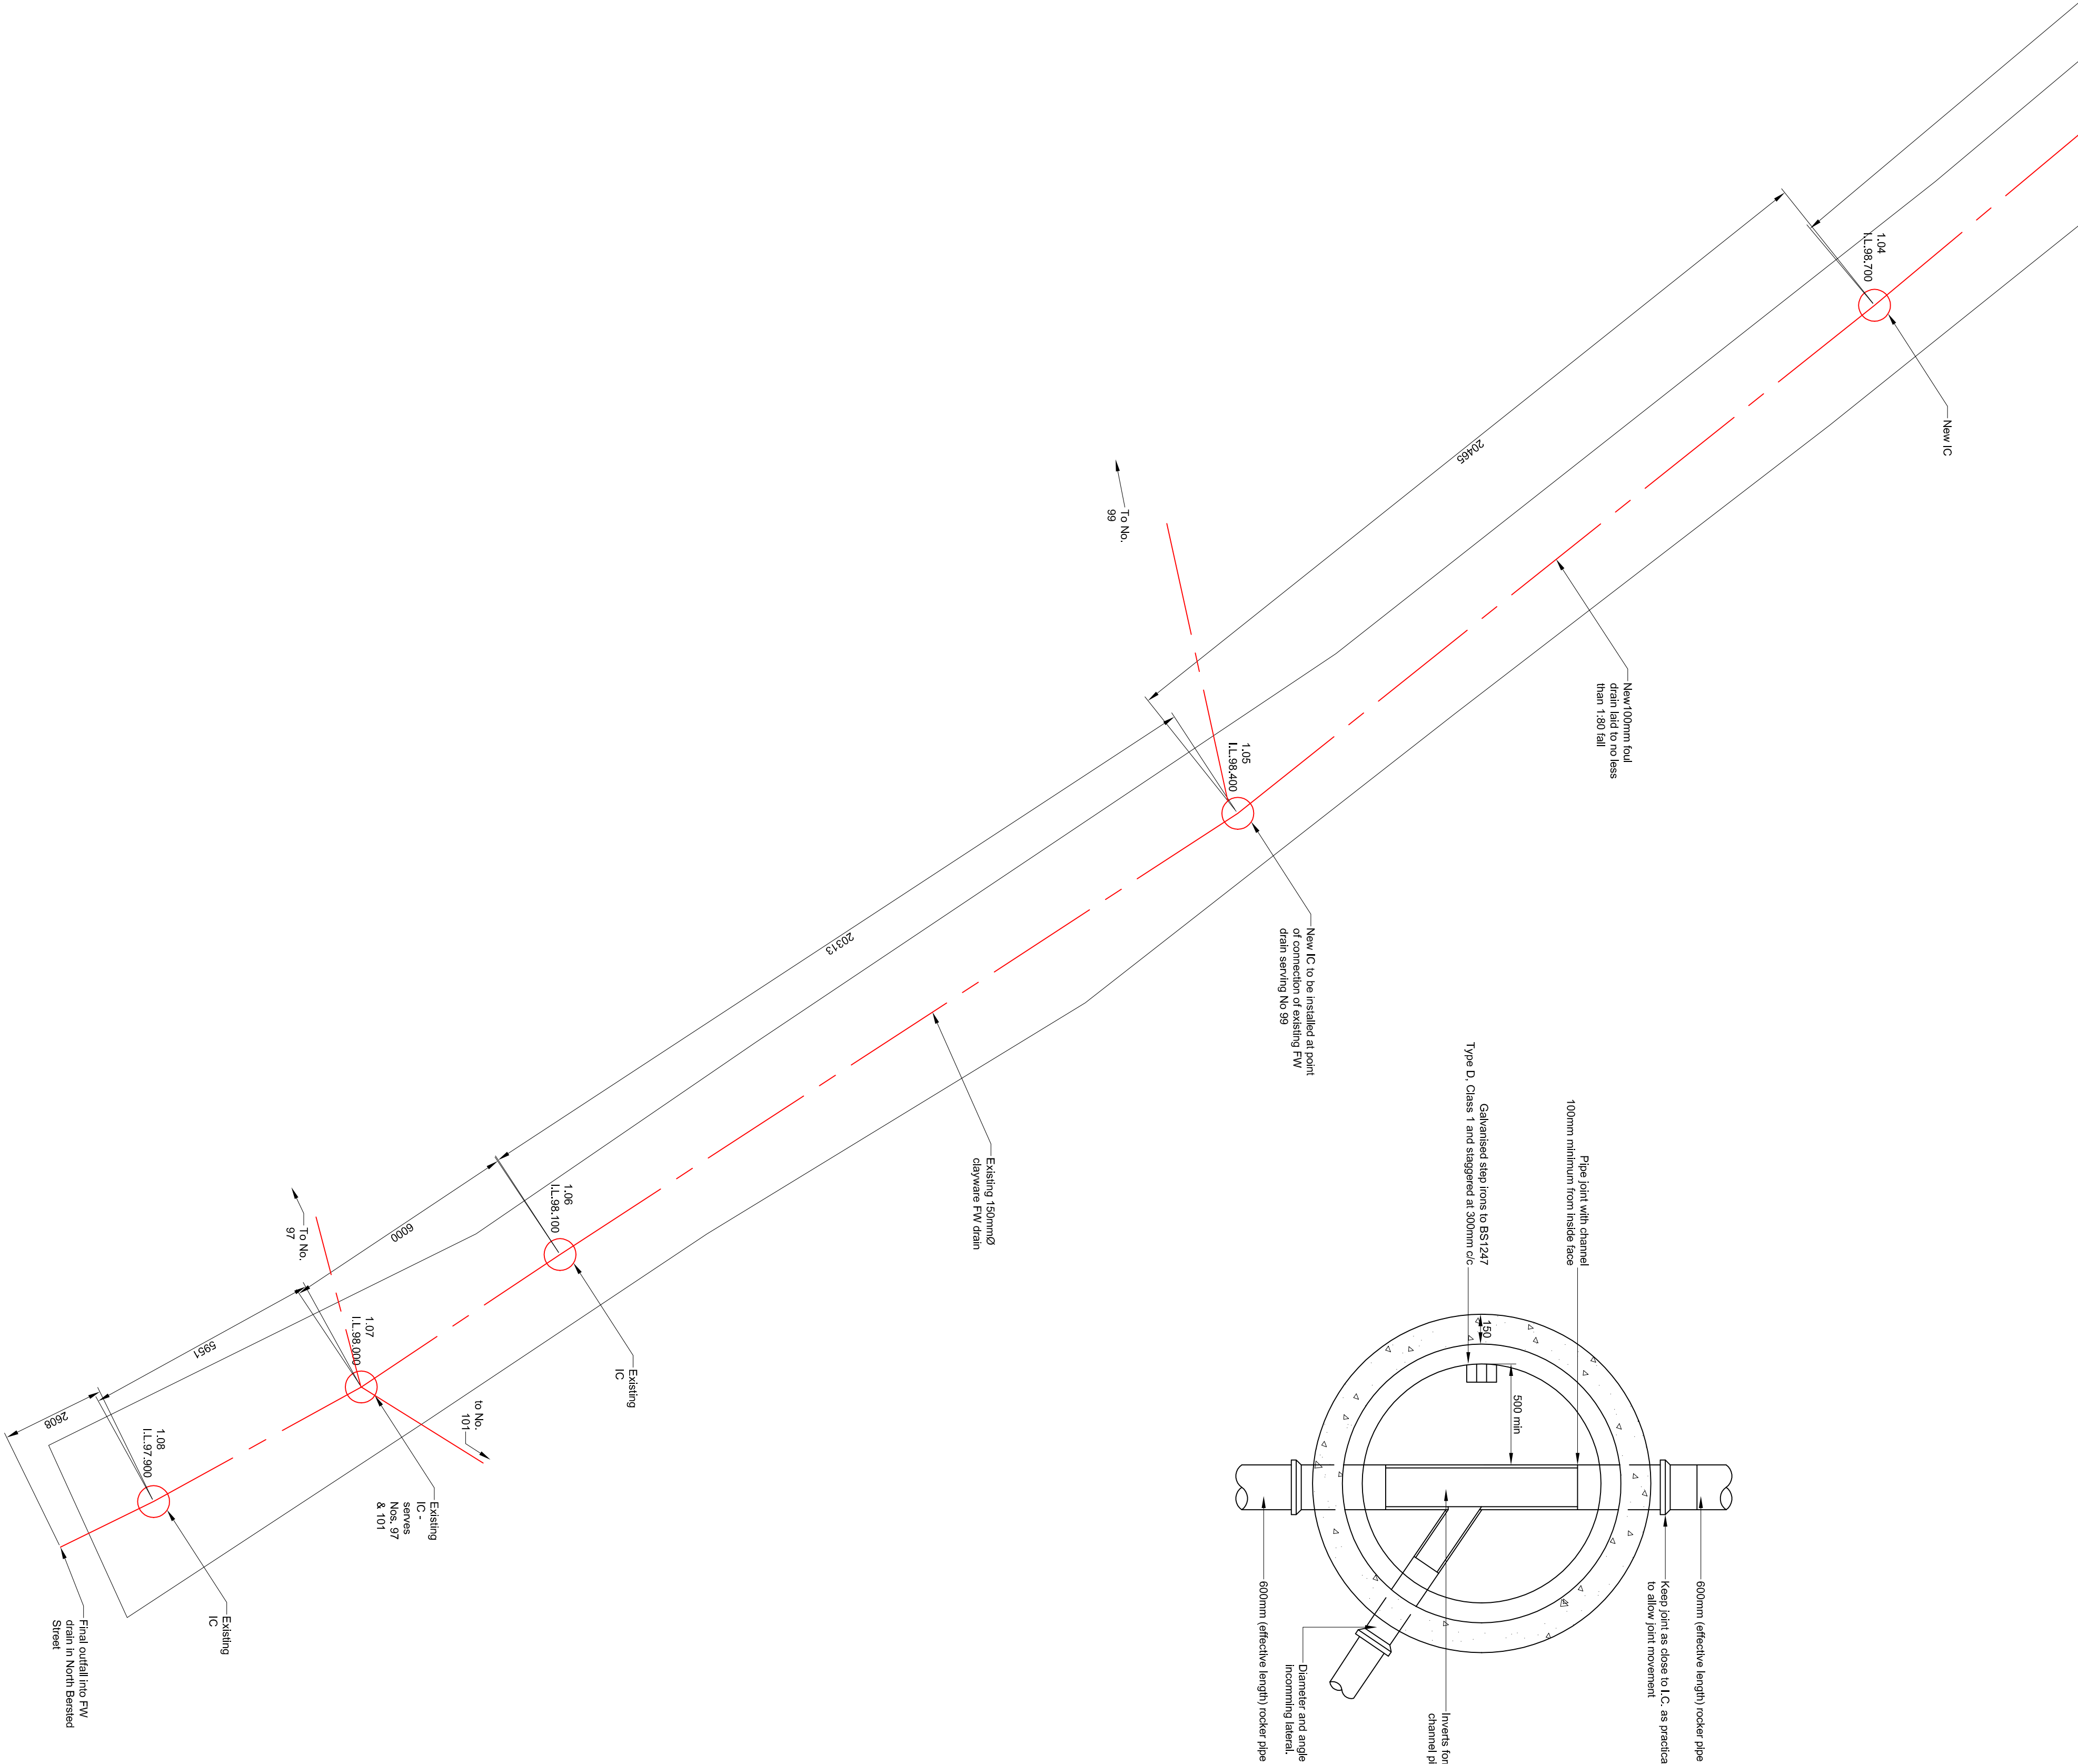

**INNERVISION**  
d e s i g n

Detail: Foul and SW drainage

Project: Beech Cottage, 99a North Bersted Street,  
Bersted, Bognor Regis

Drawn By: RDS Client: Chris Tonkins

Scale: 1:100 No. 1891-1-102 B

© Innervision Design 2018.



Dimensions in mm