
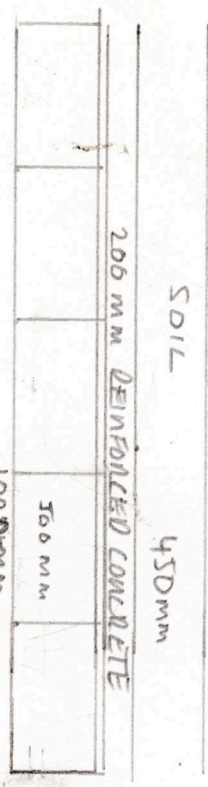
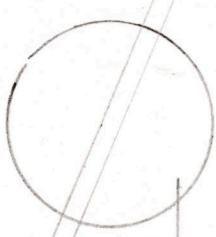
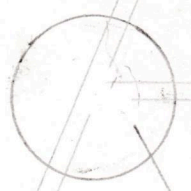


4680mm  
NOT TO SCALE

BACKWATER GULLY WITH ROOMING ACCESS FROM D/O

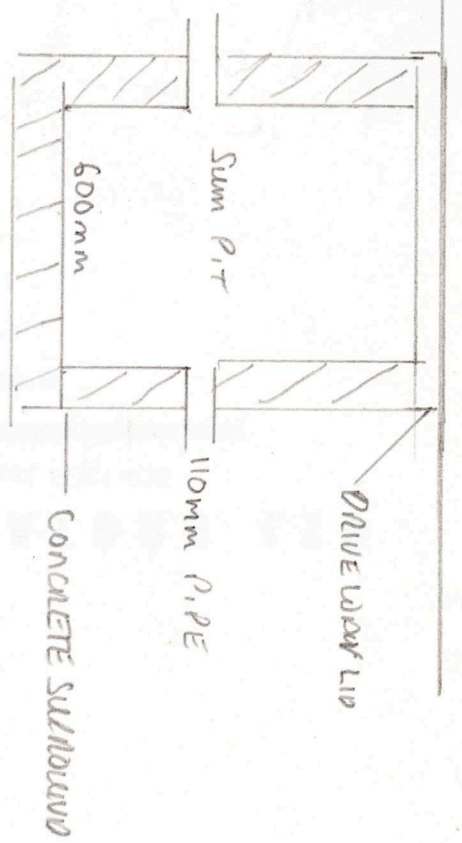


SOAKAWAY MEASUREMENTS  
SOAKAWAY CELLS FOR DRIVES

600mm Sum Pit  
WITH DRIVEWAY  
COVER

30m<sup>2</sup> SOAKAWAY  
1 x 500 x 1000mm  
DEEP CELLS

SOAKAWAY 5m FROM  
STRUCTURE

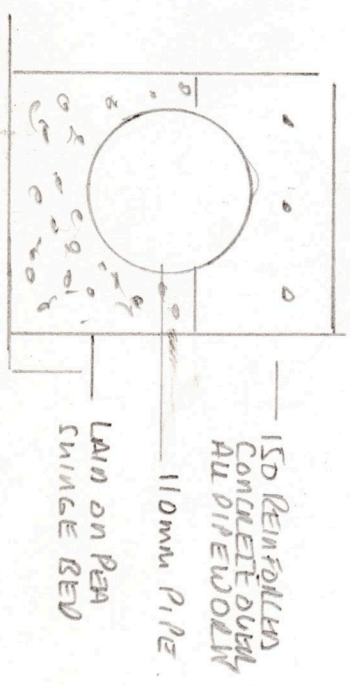

USE BSMA BACKWATER SURROUNDED BY CONCRETE  
DPC

