


BE/88/18/DOC

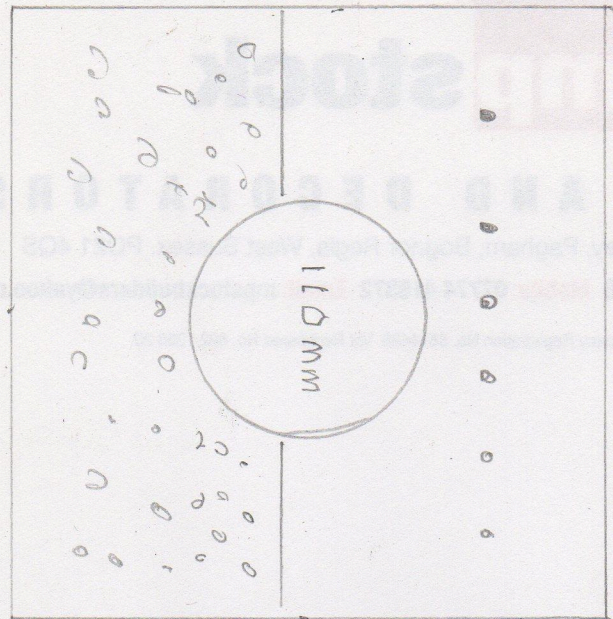

150 mm CONCRETE
OVER ALL PIPE RUNS
WITH 114 L MESH.

150 mm CONCRETE

