



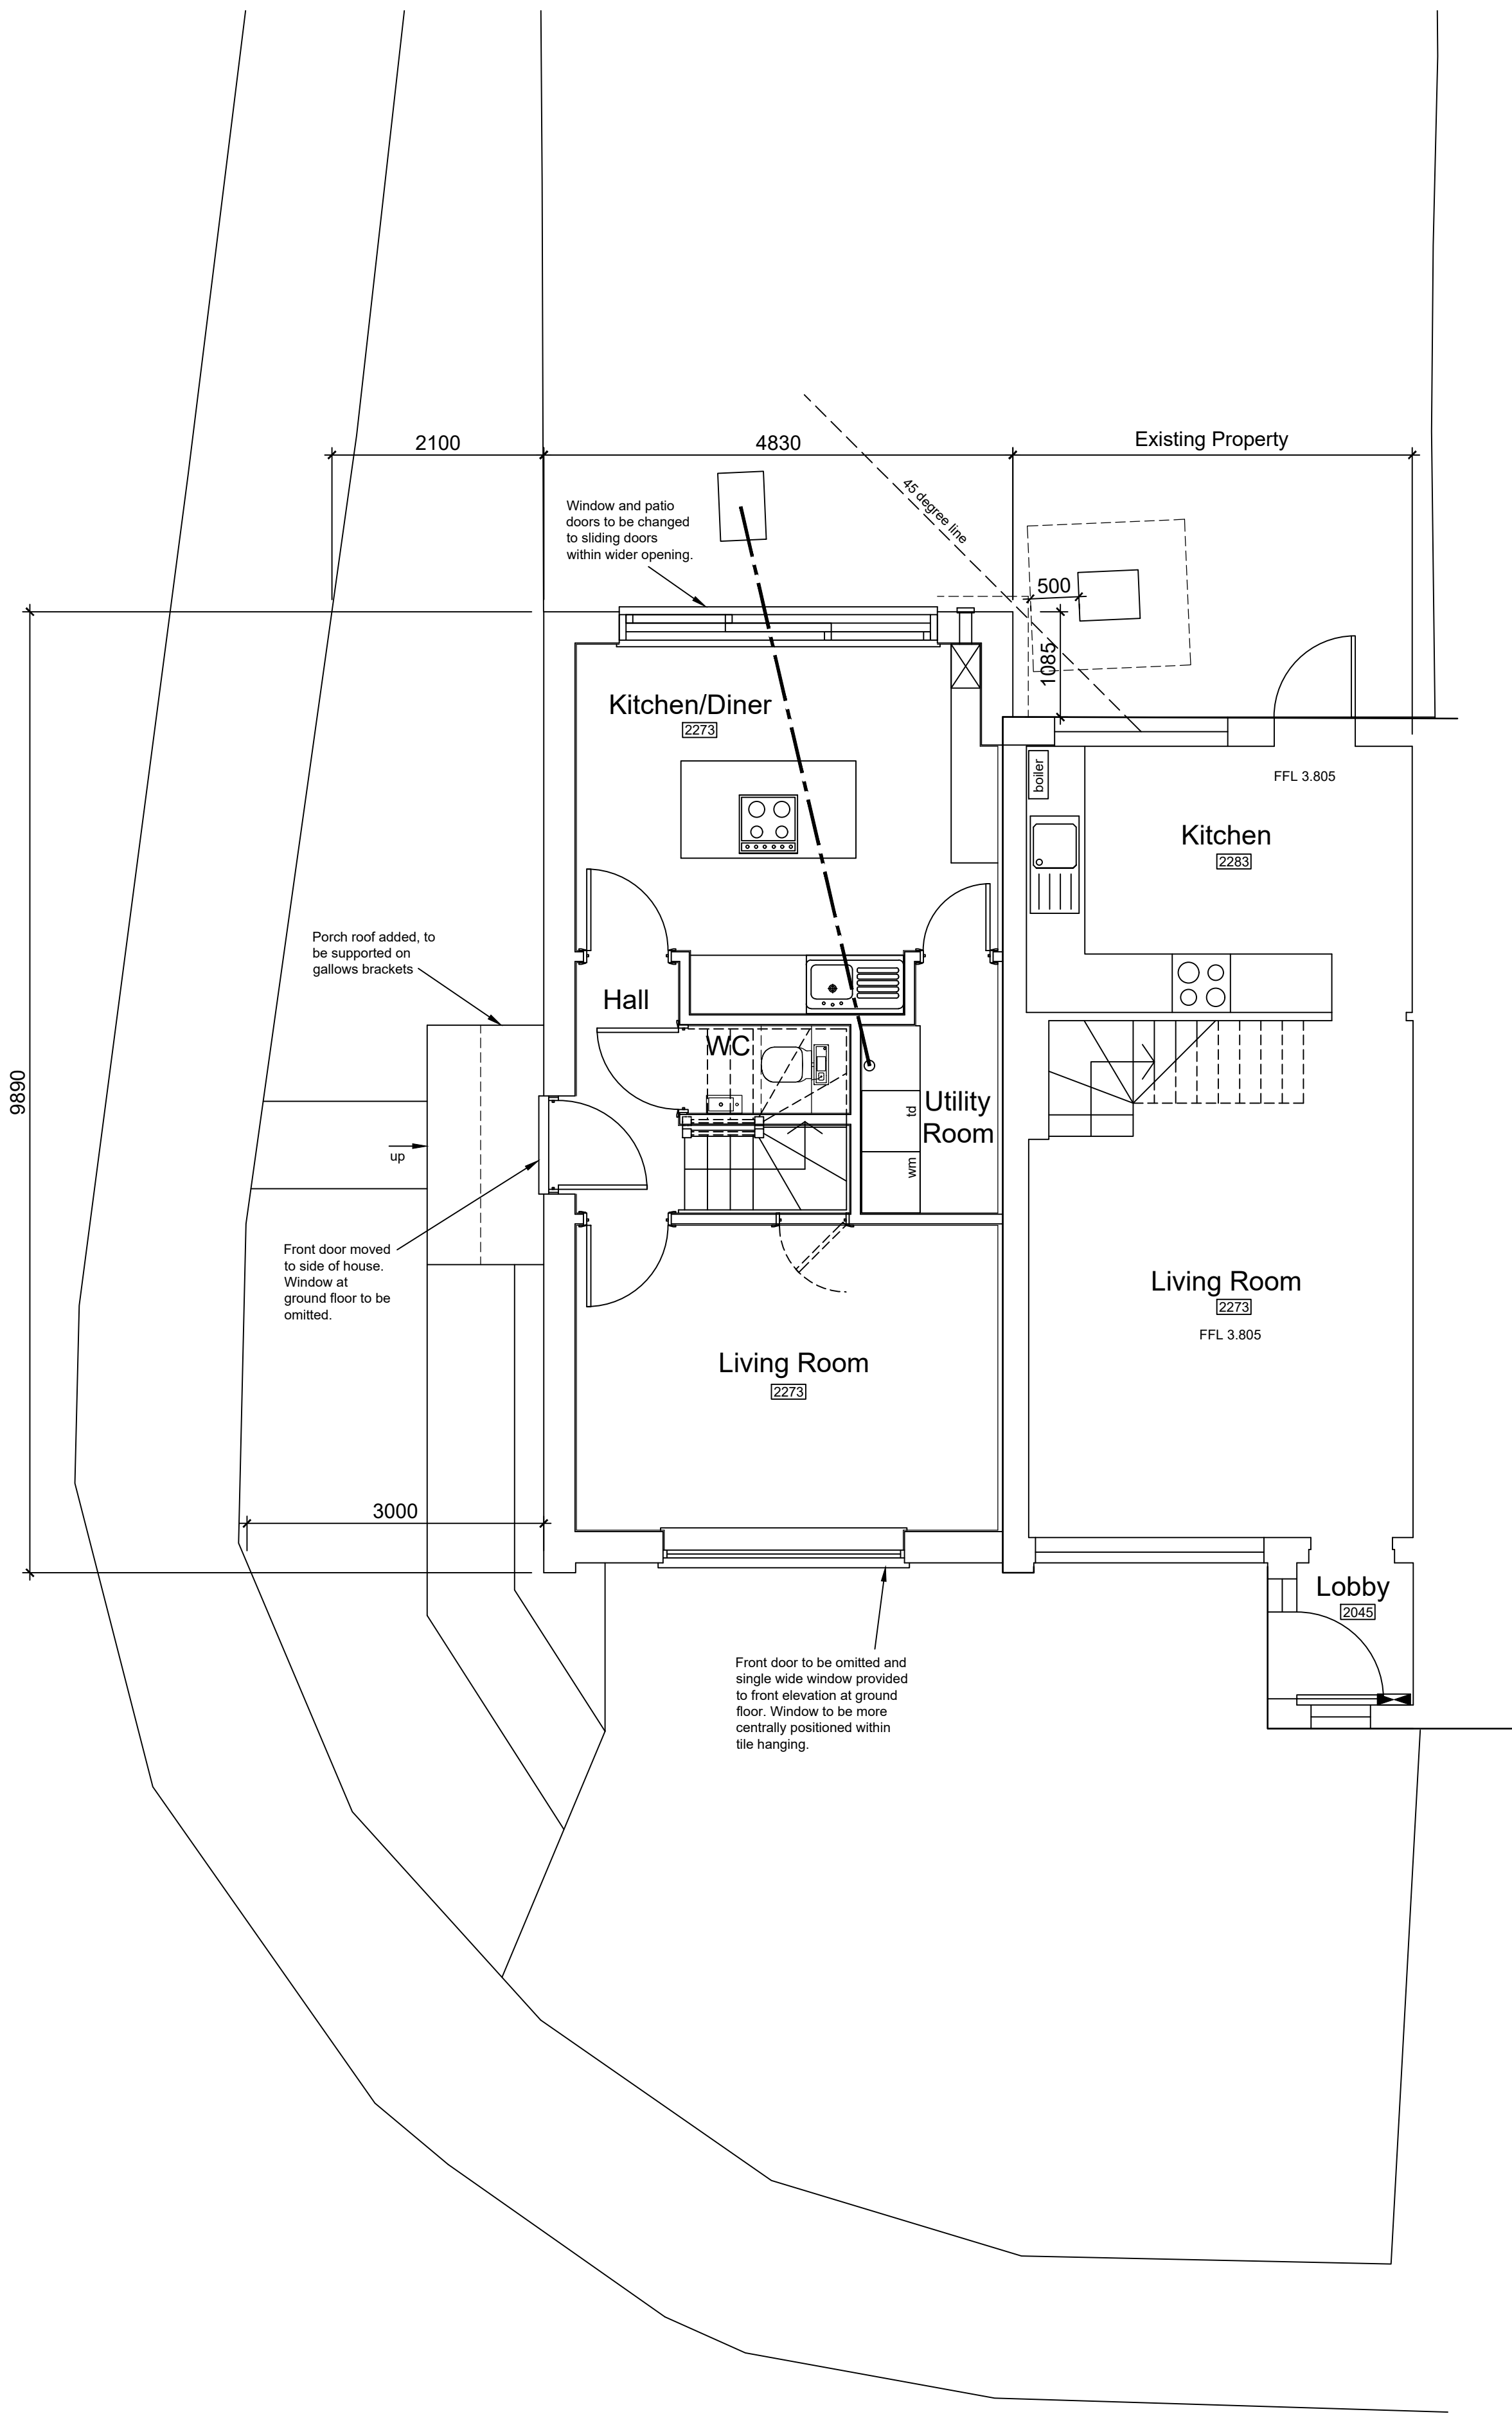

Ground Floor

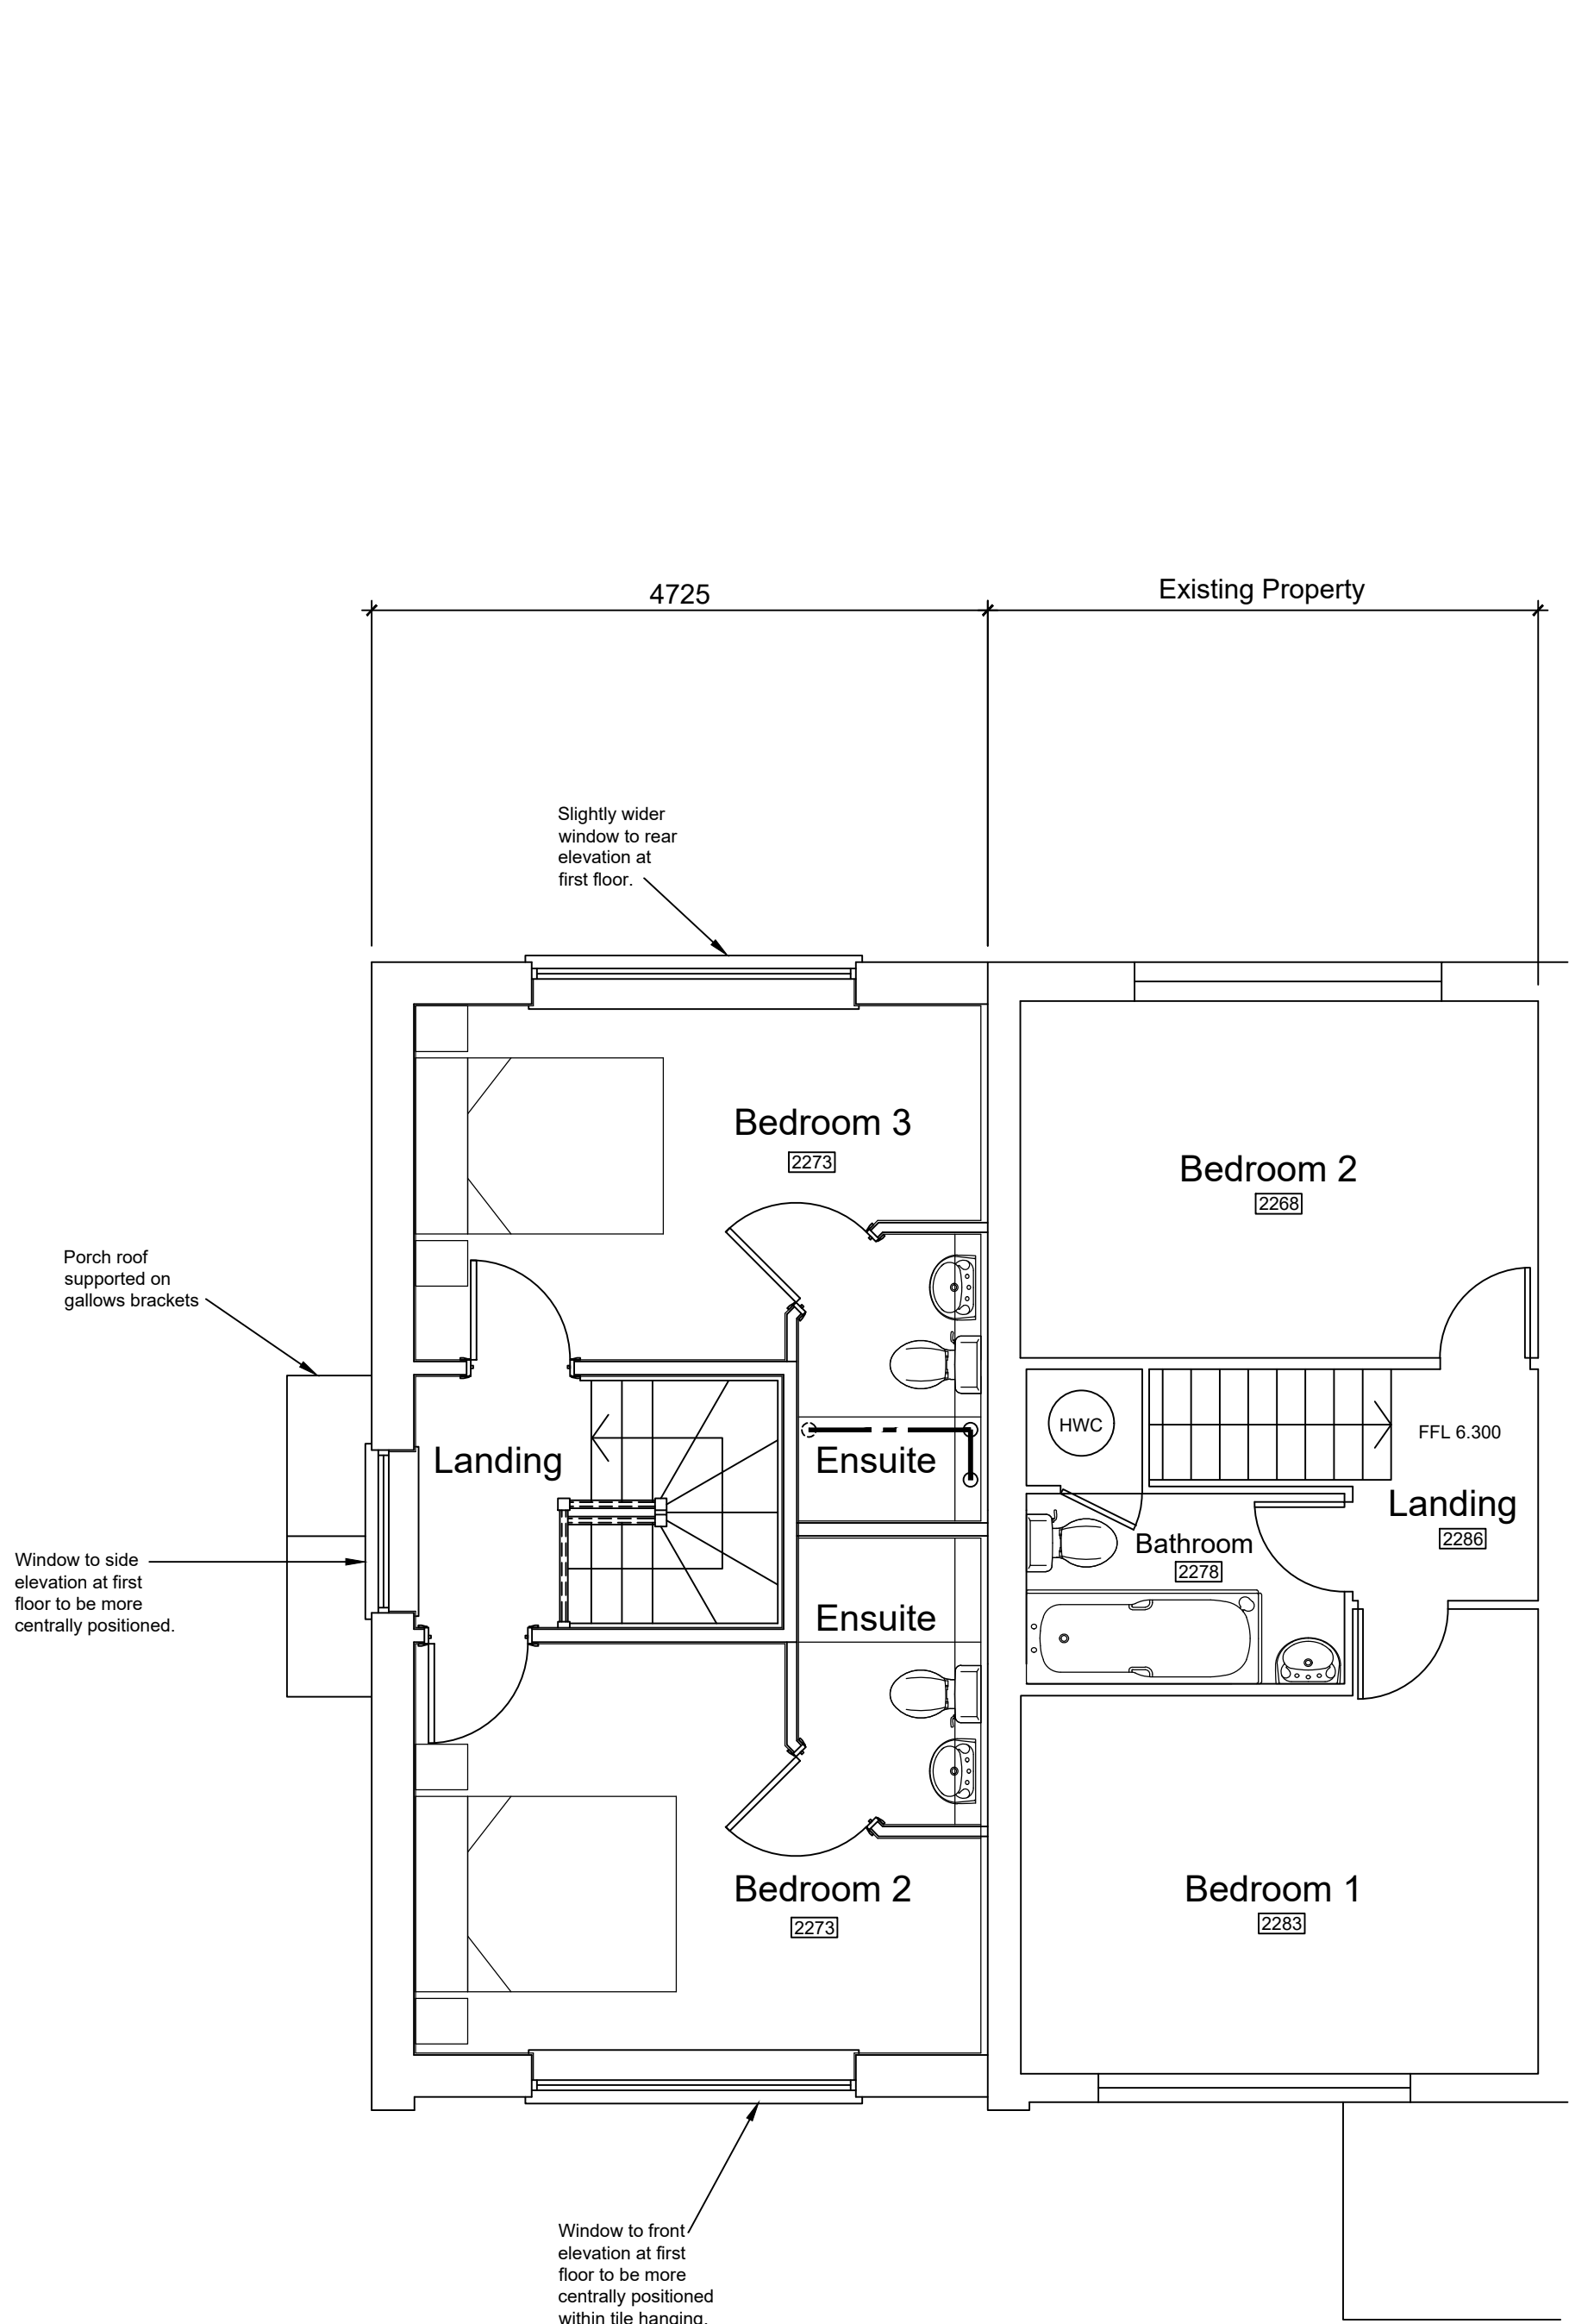

First Floor

Emma Pinder Architects Ltd
2 Oak Tree Lane, Chichester
West Sussex, PO20 3GU
T 07809 621606
E epinder@epinderarchitects.co.uk

Client's Name
Mrs K Wesson

Job Title
1 Finch Gardens,
Bognor Regis

Drawing Title
Proposed Plans - NMA

Scale
1:50@A1

Drawn
EP

Checked
GP

Date
10.01.20

Status
APPROVAL

Job No
0034

Drawing No
04

Rev
A