


0 1 2 3 4 5m

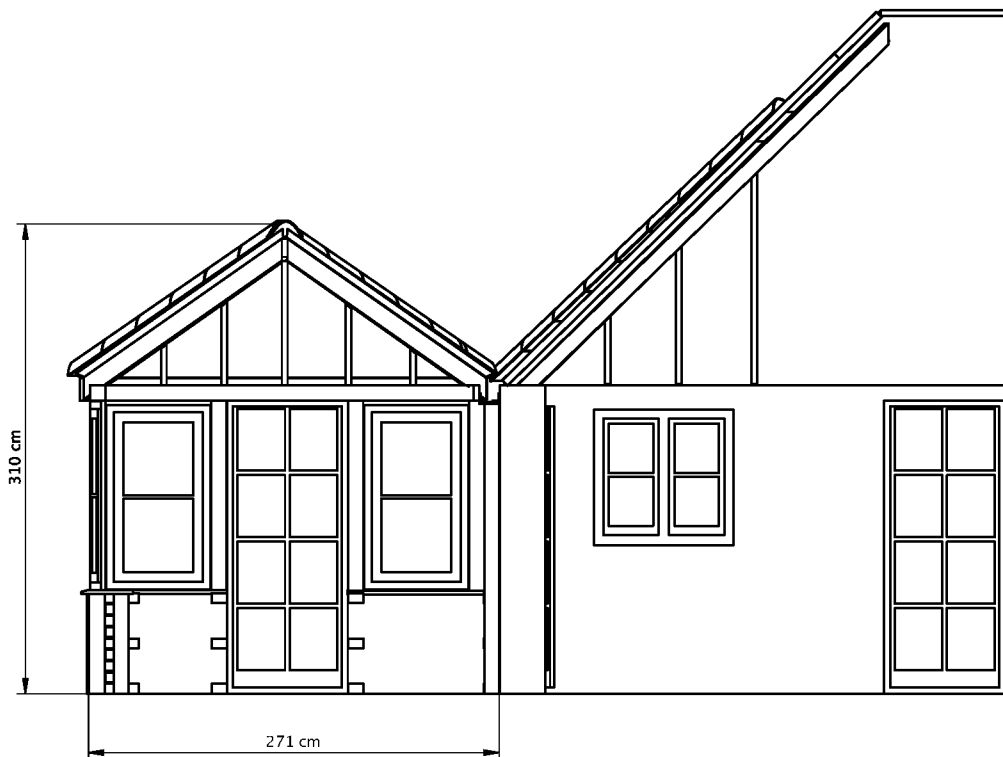

## Section W-W through proposed conservatory

Scale: 1:50

Planning application ref: BE/7/22/HH

Erection of conservatory

PMullans  
76 North Bersted Street  
Bognor Regis PO22 9AQ