






0 1 2 4 6 8 10m  
SCALE 1:100 at A3

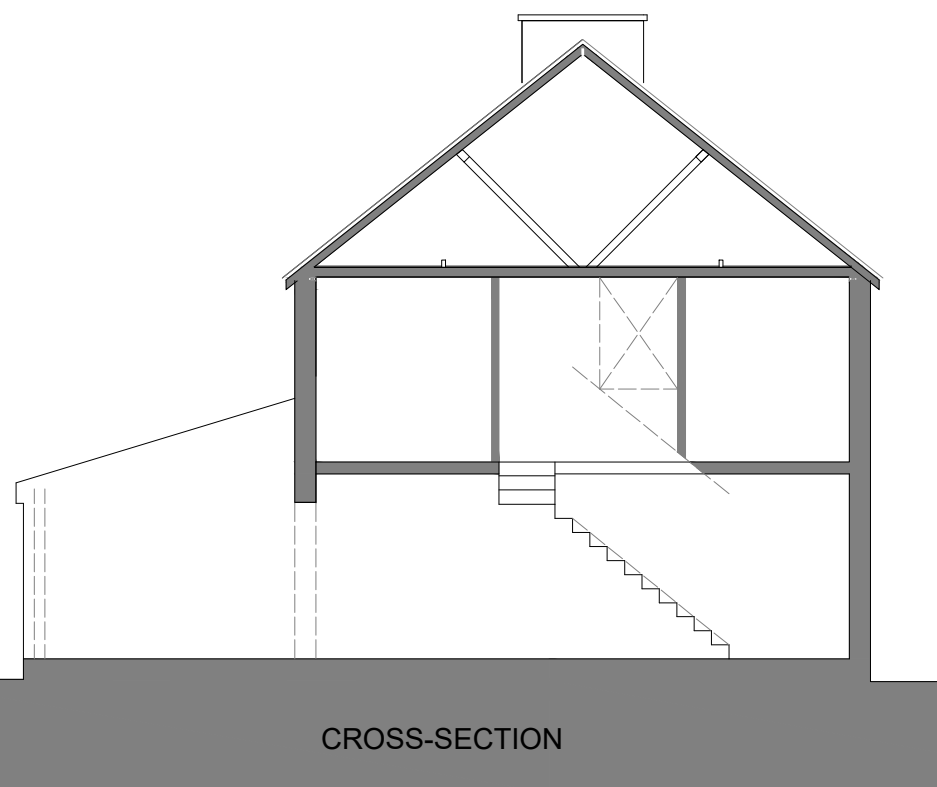

CROSS-SECTION

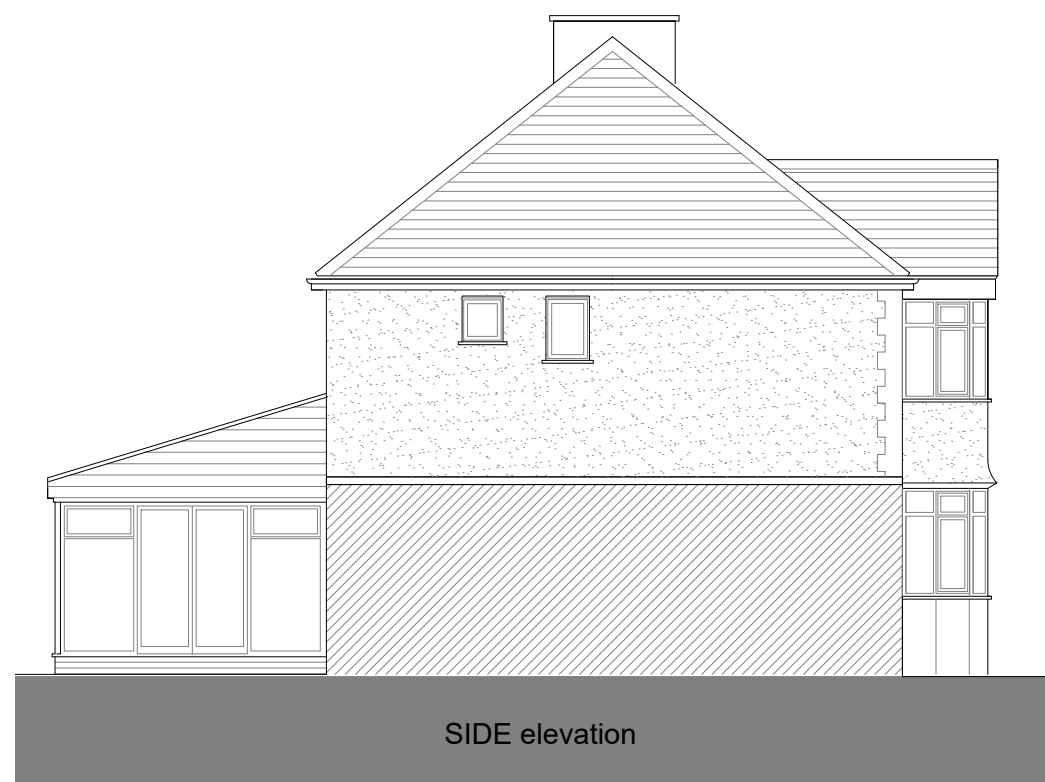

SIDE elevation

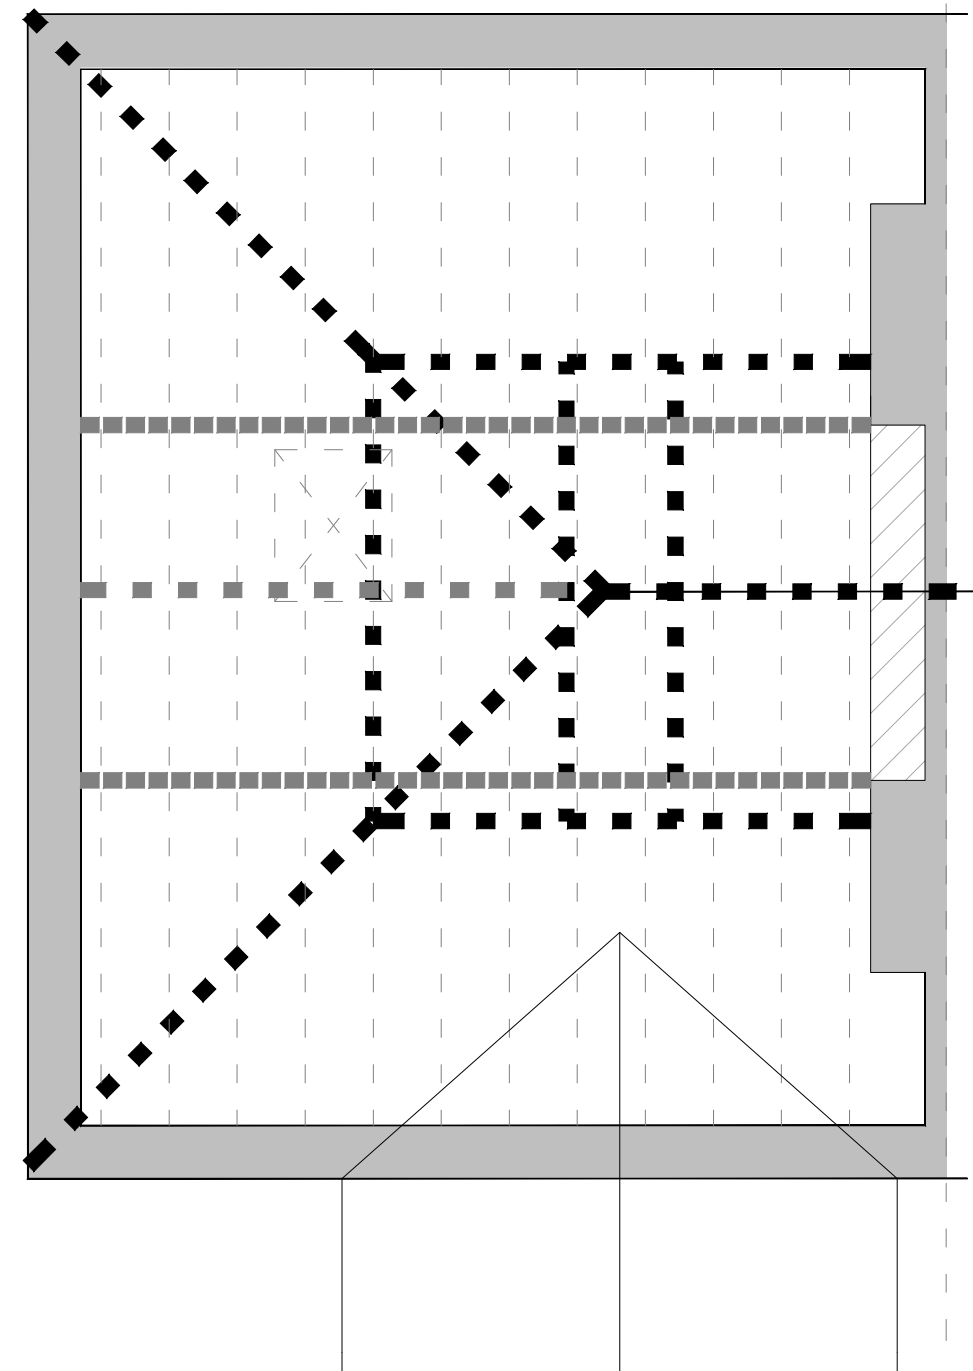

0 1 2 3 4 5m  
SCALE 1:50 at A3

## EXISTING LOFT PLAN

BESPOKE architects

Tel: 01243 373245

Mobile: 07970439156

**Project:**

Proposed alterations to  
70 Central Avenue, North Bersted

**Drawing:**

SURVEY

Existing loft plan, section & elevations

25.335

Drawing: **S02**

SURVEY