
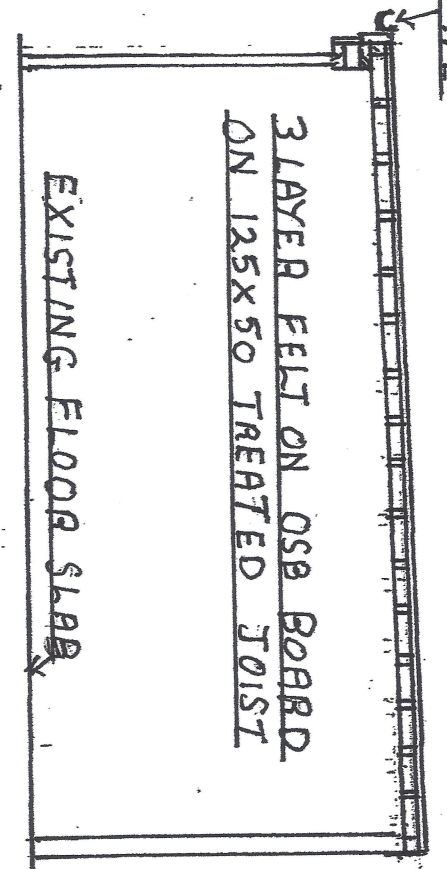


NEW GUTTERING INTO EXISTING DOWN PIPE

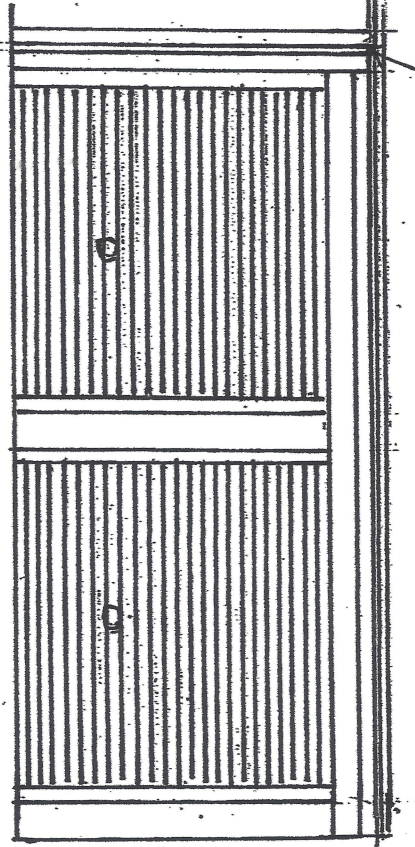

TITLE NO
WSX 383081

NEW BLOCK
WALLS

EXISTING BLOCK WALL
AND BRICK PIER

NEW FACE BRICK
PIER

EXISTING BLOCK
WALL AND
BRICK PIER

TWO GARAGES

GARAGE COMPOUND
BURCHETT WALK
STROUD GREEN
FOR

B HAYLER
16 ROBINS DRIVE
ROSE GREEN
-PO21 3BK

SCALE 1:50