




LEGEND	
SOFT LANDSCAPED AREAS	
RECTANGLE GREY ANTHRACITE PAVING 200 x 100mm - REFER TO UDL SPECIFICATION DRAWING LD-SP-01	
REINFORCED CONCRETE ACCESS RAMP - SURFACE FINISHED WITH BRUSH STROKES 90 DEGREES AGAINST FLOW OF TRAFFIC	
SWA, ALL ACCESS ROADS ACCESSIBLE BY HGV'S & OTHER VEHICLES. REFER TO UDL SPECIFICATION DRAWING LD(13)-SP-01	
CONCRETE SLAB TO PLANT AREA LAID TO FALLS TO PREVENT WATER PONDING.	
400mm x 400mm TACTILE PAVING TO BE INSTALLED IN ACCORDANCE WITH UDL SPECIFICATION.	
TARMACADAM	

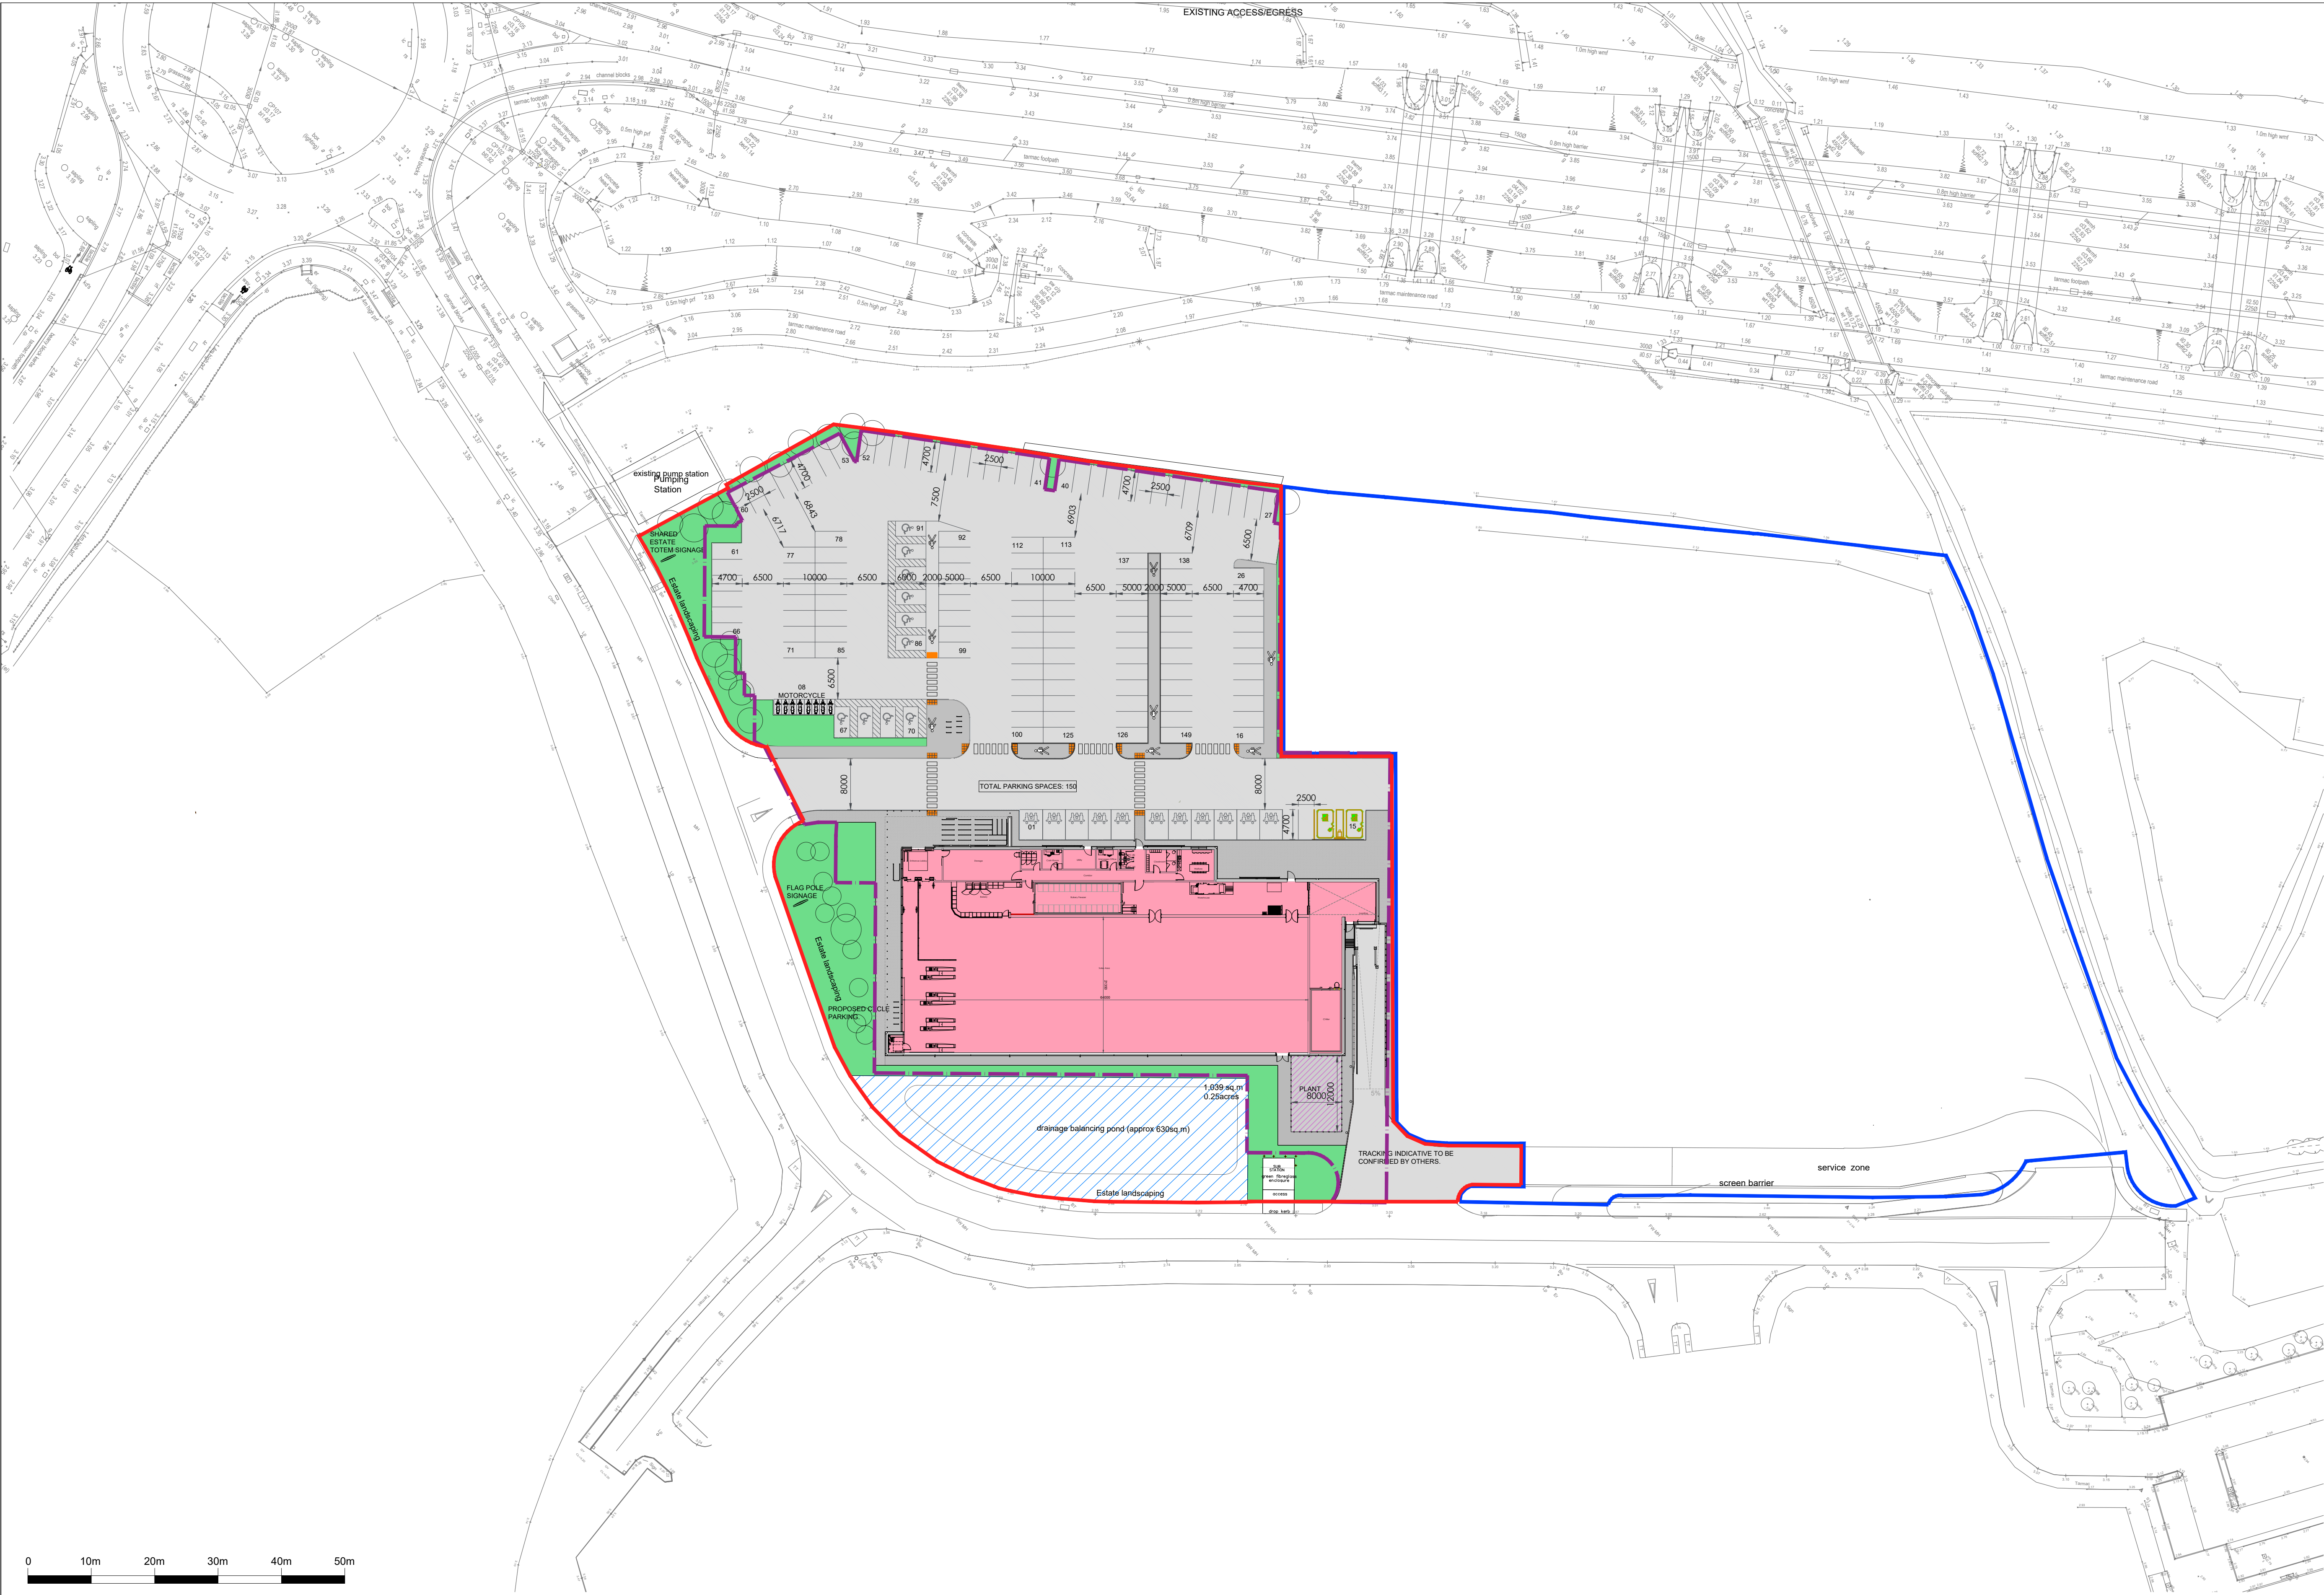


SCALE 1:500 @ A1



IMPORTANT INFORMATION
Dimensions to be confirmed on site prior to start of works and ODAS to be informed of discrepancies immediately. No dimensions to be scaled from this drawing.
All materials and works are to be carried out in accordance with current British Standards, Planning Approval, current Building Regulations and Codes of Practice.
Party Wall Act - Notices under the Party Wall Act are to be served by the property owner or appointed third party by property owner.
Health and Safety - CDM 2015 Regulations apply to all construction works to be carried out and apply to designers, contractors and the client. As such all parties have duties under these regulations.

Notes

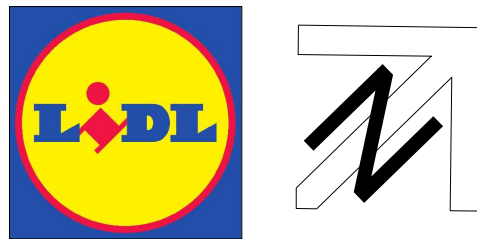

Rev	Date	Description	Revised By	Checked By
C	18.11.19	UPDATED AS PER CLIENT REQUEST	EB	
B	23.10.19	UPDATED IN LINE WITH LEGAL DRAWINGS	EB	
A	24.09.19	UPDATED IN LINE WITH CLIENT COMMENTS	LMC	

Client:
LIDL GREAT BRITAIN LTD.
FOXES PARK, BROWNHILL WAY,
SOUTHAMPTON, SO16 QAW
Project Name:
BOGNOR REGIS
OLDLANDS FARM

Drawing Title:
PROPOSED SITE
FINISHES PLAN

Drawing Status: PLANNING

Project No: 18179
Drawing No: AD 115_REV C
Drawn By: LMC
Checked By: -
Date: JULY 2019
Scale @ A1: 1:500

ONE DESIGN
ARCHITECTURAL SERVICES

One Design Architectural Services Ltd
Unit 1 Merchants Quay,
Phase II, Ashley Lane, Shipley,
West Yorkshire, BD17 7DB
Tel: 01274 591188
www.onedesignarchs.com
mail@onedesignarchs.com
Registered in England & Wales No: 8355643