


NOTES
DO NOT SCALE OFF THIS DRAWING
CHECK ALL DIMENSIONS ON SITE BEFORE ANY WORK
IS COMMENCED
ALL GOODS MATERIALS AND WORKMANSHIP MUST
COMPLY WITH THE REQUIREMENTS OF THE
BRITISH STANDARDS AND CODES OF PRACTICE
COPYRIGHT OF THIS DRAWING IS RETAINED BY THE
ARCHITECT AND IT MUST NOT BE REPRODUCED
WITHOUT WRITTEN CONSENT

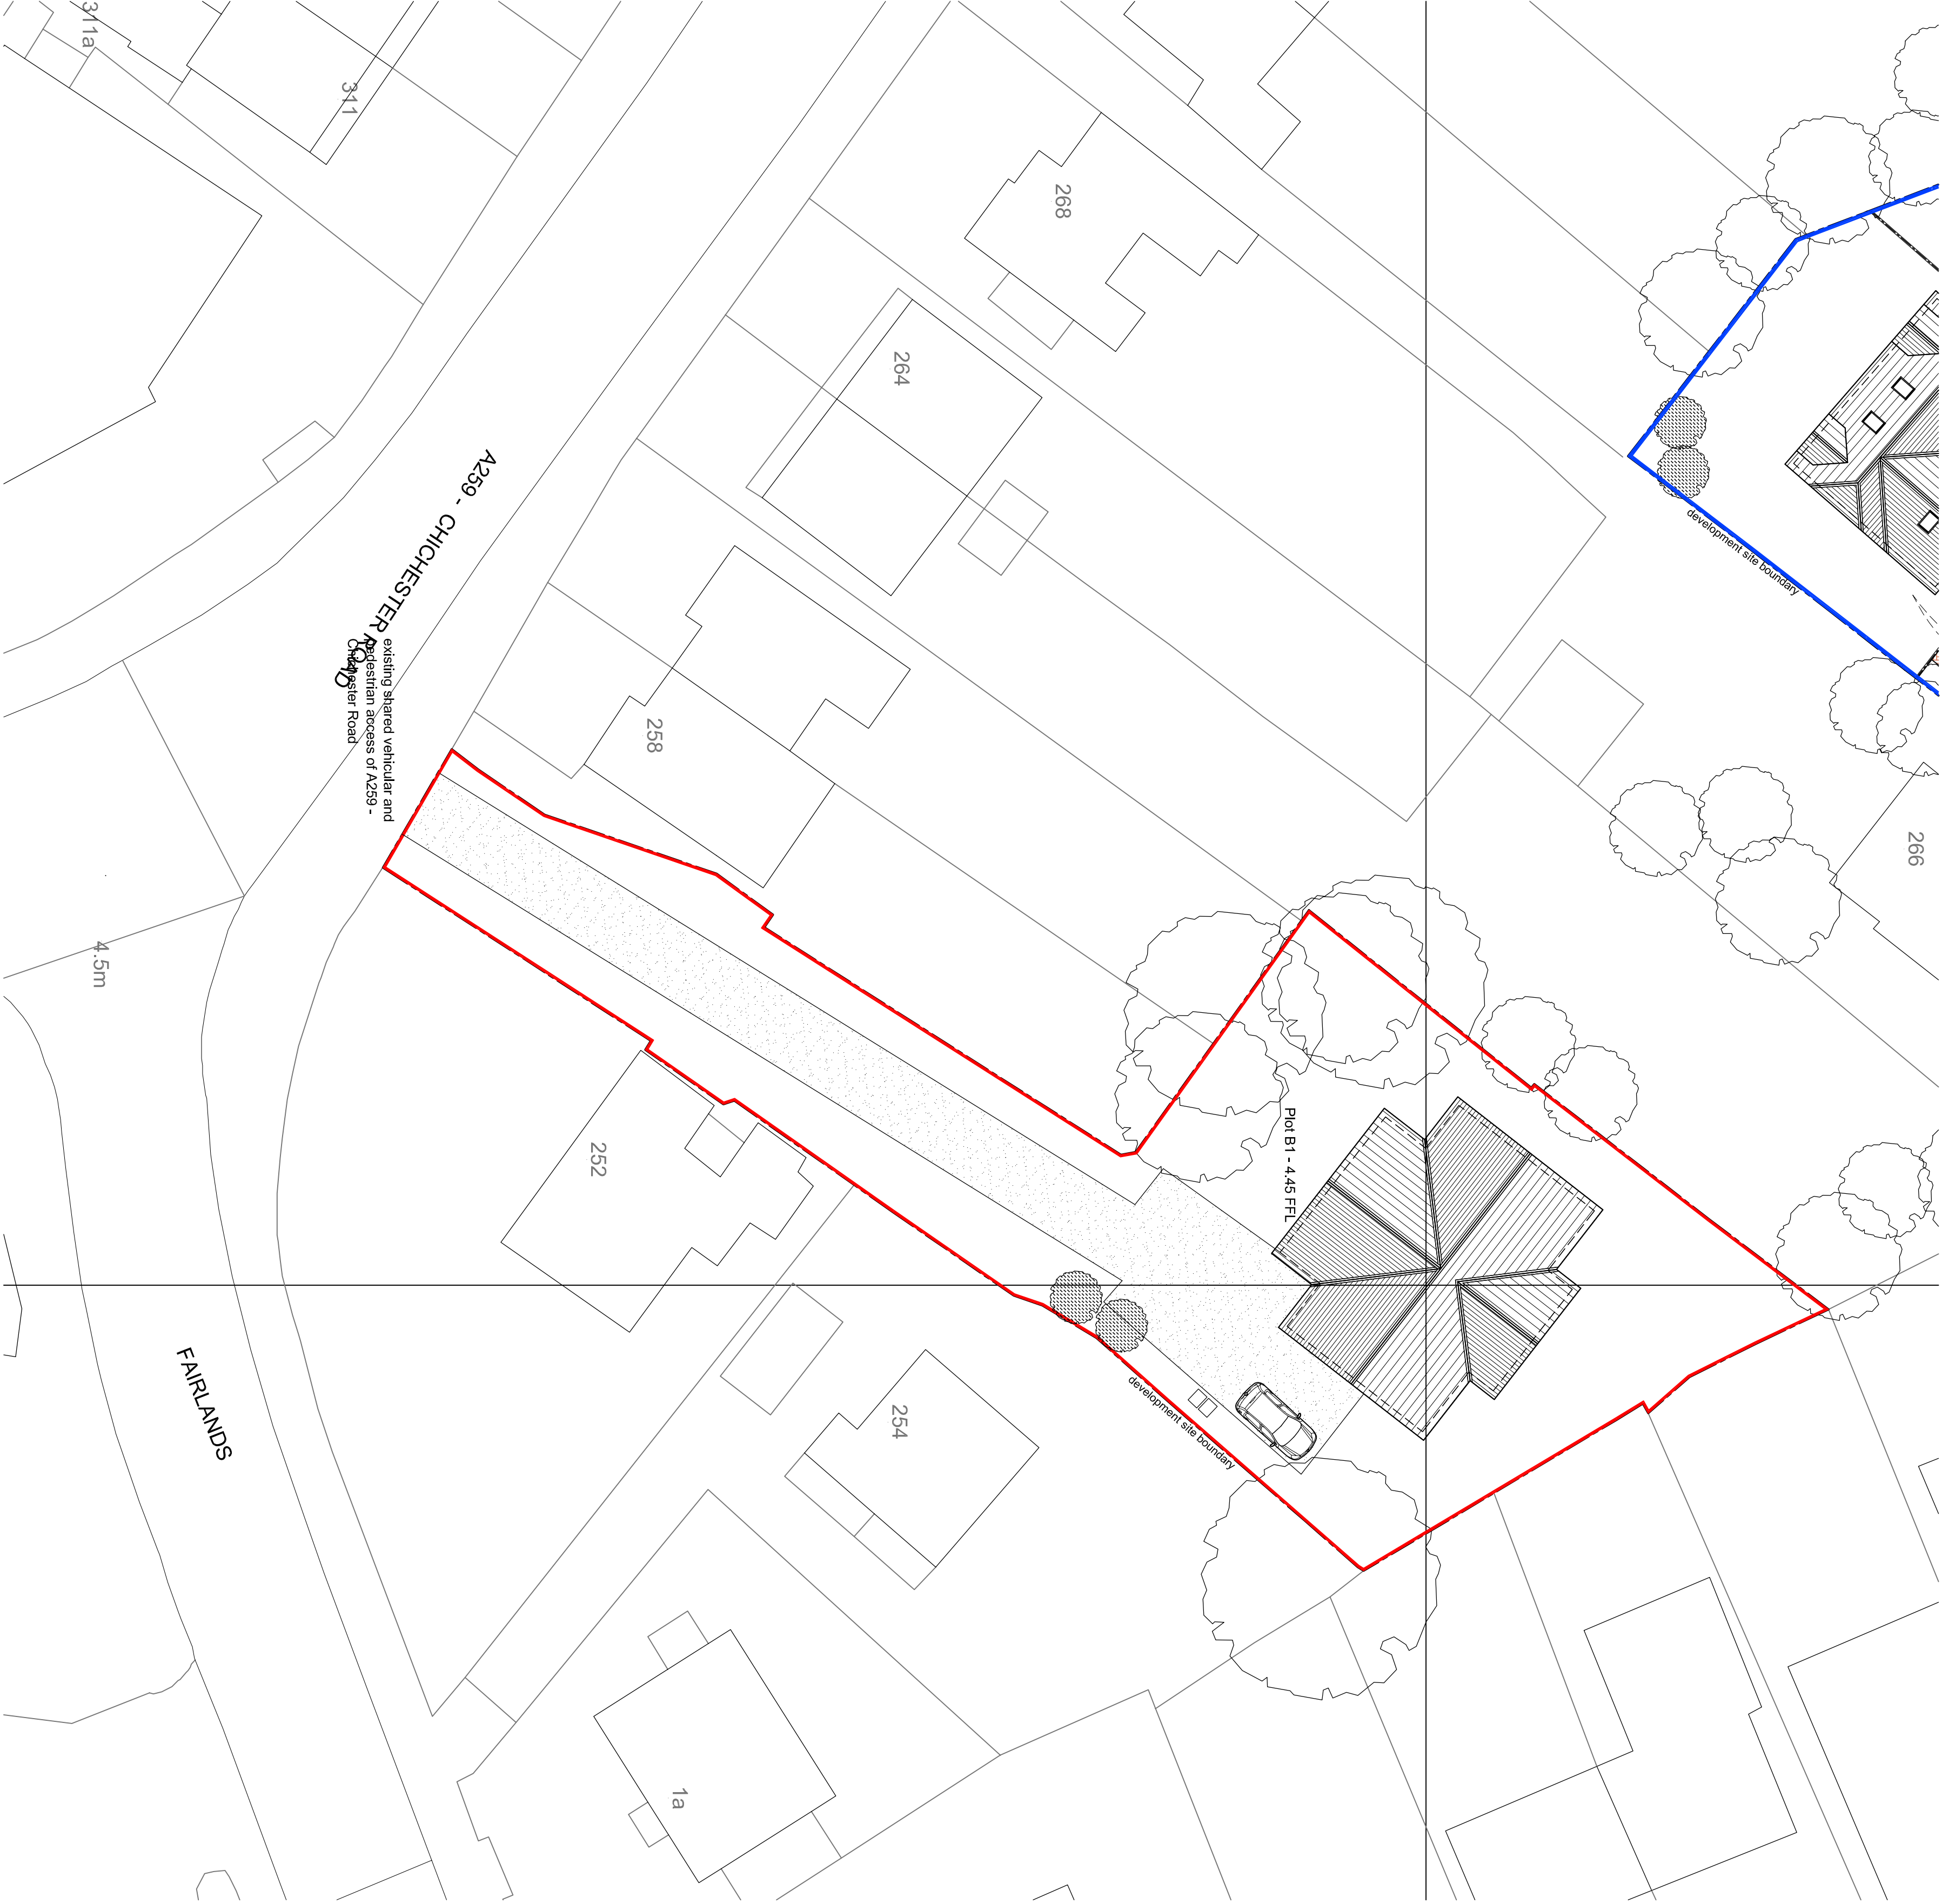

DRAWING TITLE			
Proposed Housing Development Plot B off Chichester Road Proposed Site, Block & Location Plan			
DATE	SCALE	DRAWN BY	EC
Sept '13	as indicated	CHECKED BY	mf
JOB NO.	DRAWING NO.	REVISION	
1313	2.06		

**folkes architects**
1.5000 00000
1.5000 00000
1.5000 00000
1.5000 00000

THE DESIGNER
1.5000 00000
1.5000 00000
1.5000 00000
1.5000 00000

CLIENT
Mr. H. & Mr. M Holding
JOB TITLE
Land off Chichester Road
Bersted
Bognor Regis

REV	DATE	BY	AMENDMENT