


ISO A1 594mm x 841mm
Project Management Initials: Designer: _____ Checked: _____ Approved: _____
Last saved by: JOANNA SHAW(2019-02-19) Last Plotted: 2019-02-19
Filename: T:\470XXXXX-IBM BOUNOR REGISTECHNICAL\CAD\SHET\S00579154-SHT-00-0000-C-0001_P2.DWG
Printed on: _____ % Post-Consumer Recycled Content Paper

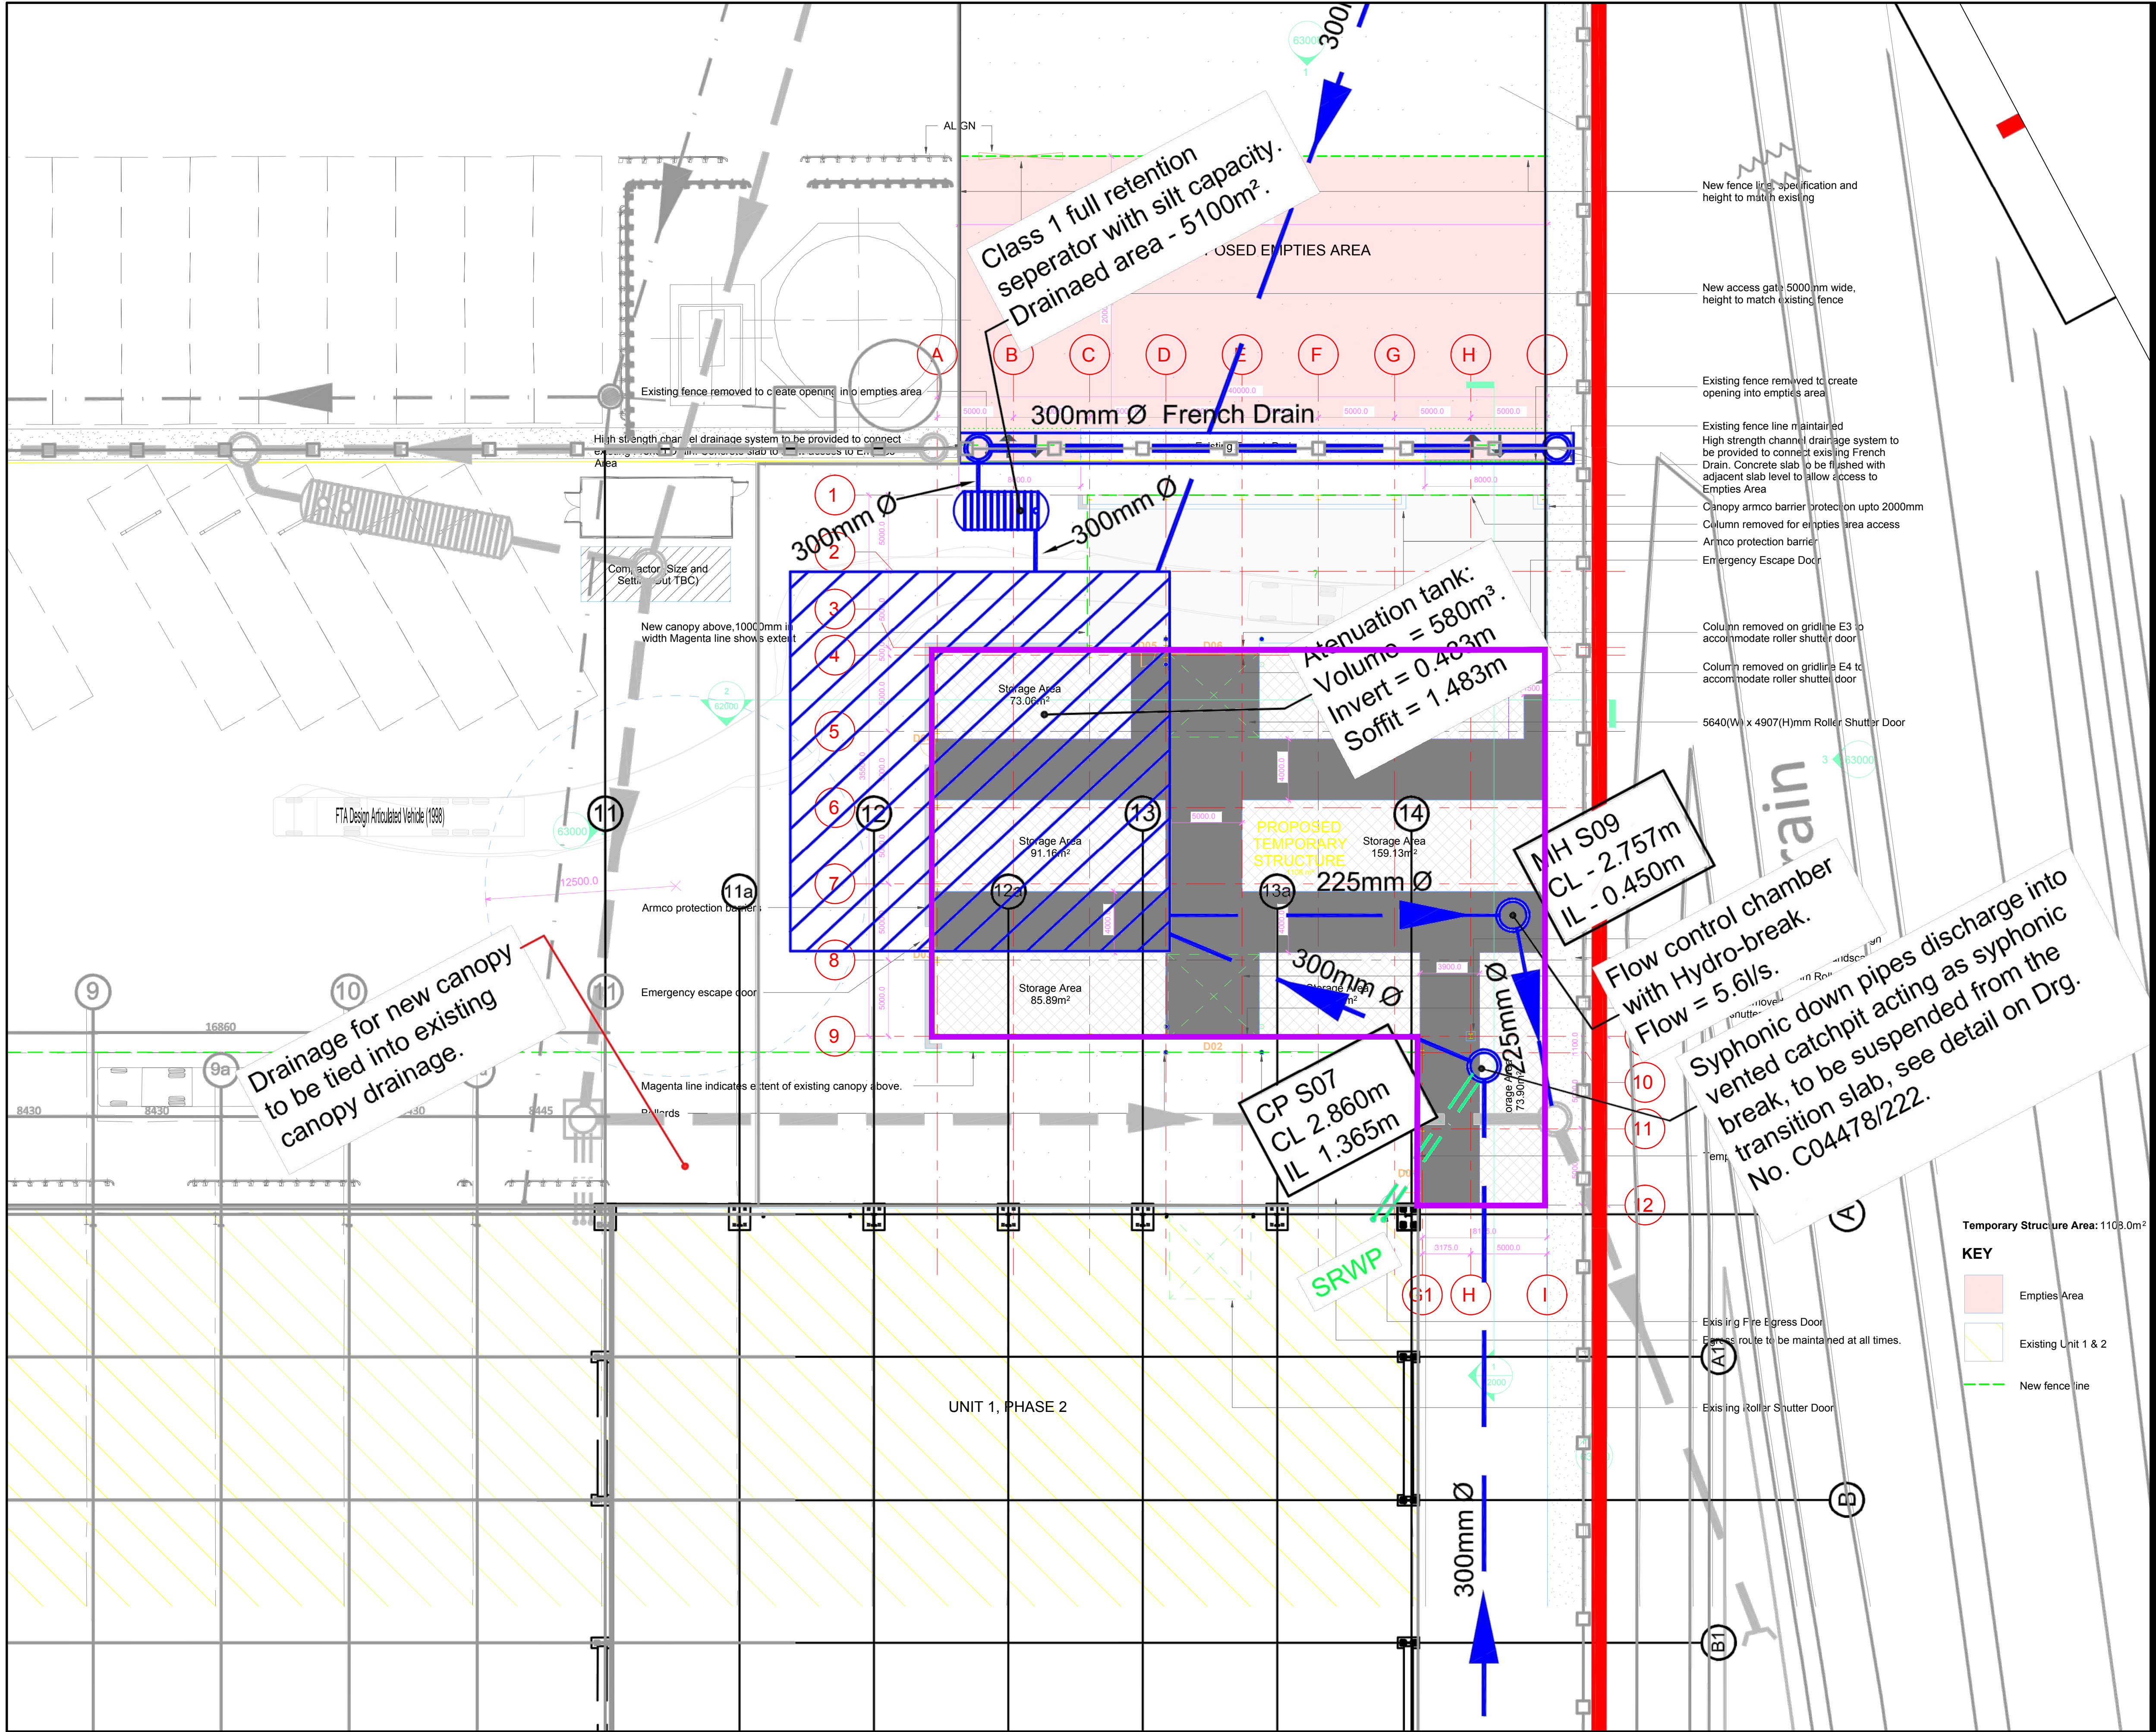

AECOM

PROJECT

Temporary Logistics
Building - Technology
and Logistics Centre

CLIENT

Rolls Royce Motor
Cars Limited

CONSULTANT

AECOM
Colmore Building
Colmore Circus Queensway
Birmingham
B4 6AT
www.aecom.com

ISSUE/REVISION

P2	19/02/2019	UPDATED LAYOUT
P1	18/12/2018	FOR INFORMATION
I/R	DATE	DESCRIPTION

PROJECT NUMBER

60579154

SHEET TITLE

DRAINAGE OVERLAY

SHEET NUMBER

60579154-SHT-00-0000-C-0001