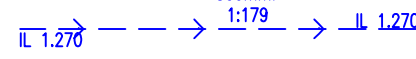
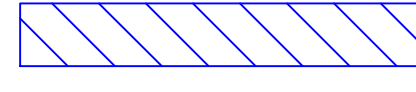
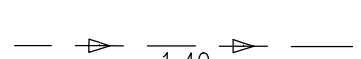


NOTES:

1. ALL DIMENSIONS ARE IN METRES UNLESS OTHERWISE STATED.
2. THIS DRAWING IS FOR INFORMATION ONLY AND NOT FOR CONSTRUCTION OR PRICING PURPOSES.
3. LEVELS ARE INDICATIVE ONLY AND SUBJECT TO REFINEMENT
4. TOPOGRAPHICAL SURVEY DERIVED FROM STELINE GEOMATIC SURVEYORS REF: OSNB01.DWG DATED JUNE 2019.
5. MASTERPLAN DERIVED FROM OSP ARCHITECTS REF: 18256 - P101 (PROPOSED SITE LAYOUT)
6. ALL PIPES TO BE 100MM DIAMETER UNLESS NOTED OTHERWISE FOR PRIVATE/PILOT DRAINAGE.
7. ALL PIPES <375mm ARE uPVC, POLYPIPE RIGIDRAIN OR SIMILAR APPROVED AND PIPES >300mm ARE OF REINFORCED CONCRETE.
8. ALL PIPES ARE OF 100mm DIAMETER UNLESS NOTED OTHERWISE.

	SITE BOUNDARY
	PROPOSED CARRIER STORM PIPE
	PROPOSED MAIN FOUL PIPE
	PROPOSED STORM MANHOLE
	PROPOSED MAIN FOUL MANHOLE
	HYDROBRAKE MANHOLE
	PROPOSED HEADWALL
	PROPOSED GULLY
	PROPOSED BASIN
	PROPOSED RISING MAIN
	PROPOSED CULVERT
	PROPOSED TANK
	PROPOSED RODDING EYE
	PROPOSED STORM PIPE
	PROPOSED FOUL PIPE
	PROPOSED STORM CHAMBER
	PROPOSED FOUL CHAMBER
	EXISTING DRAINAGE NETWORK
	PROPOSED LINEAR DRAIN

DRAWING STATUS:

Mountbatten House, Basing View, Basingstoke, RG21 4HJ, UK
T+ 44 (0) 1256 318 800, F+ 44 (0) 1256 318 700
wsp.com

TITLE:

ON-PLOT
PROPOSED DRAINAGE LAYOUT

© WSP UK Ltd