



Back Elevation

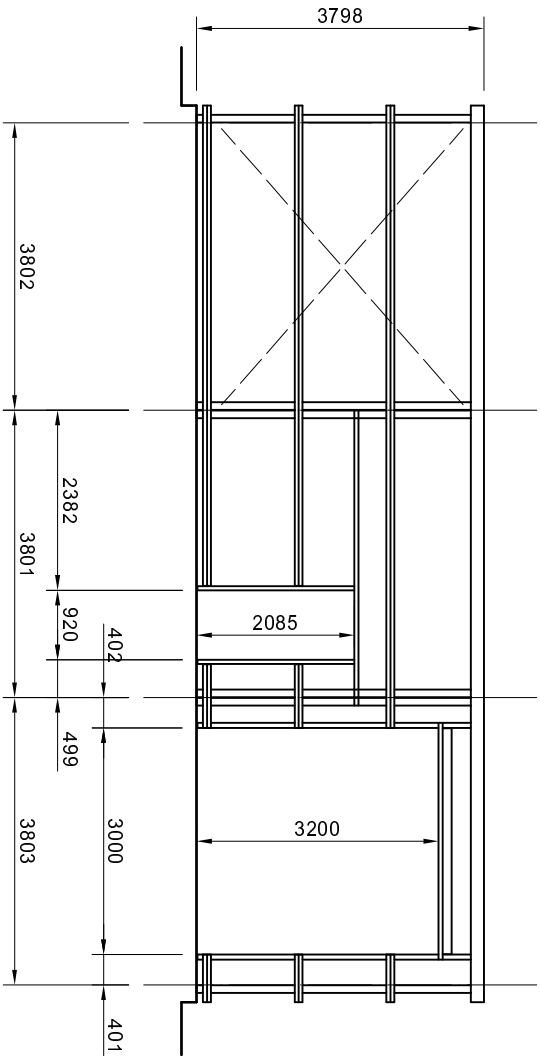

Front Elevation

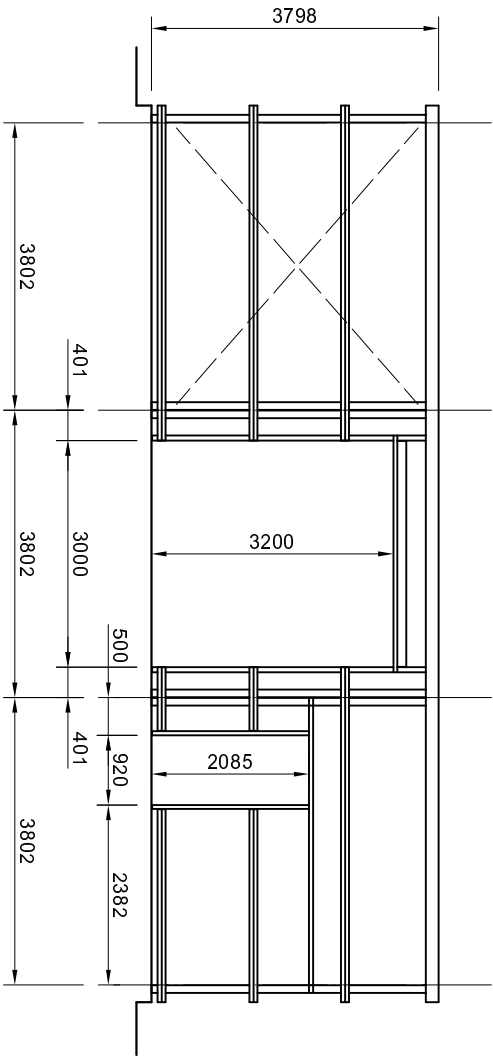

Notes:

Height to top of eaves beam 3798
Frame centres 3802 to grids

Doors in Front Elevation

- Bay 1 None
- Bay 2 Shutter 401 to left grid. 3000 wide by 3200 high
- Bay 3 LPA 500 to left grid. 920 wide by 2085 high

Doors in Back Elevation

- Bay 3 None
- Bay 2 LPA 2382 to left grid. 920 wide by 2085 high
- Bay 1 Shutter 401 to left grid. 3000 wide by 3200 high

Bays read from left to right.

Rev A Revised Frame. 31.07.19
Revisions:



Bewdley Business Park
A456 Longbank, Bewdley
Worcestershire, DY12 2TZ

Tel 01562 544210

omegasteelbuildingsolutions.co.uk

Steel Framed Building
at
Unit 6 Beeding Close, West Sussex
for
Polestar Cooling Ltd

30/07/2019	Scale: 1 : 100
------------	----------------

Front and Back Elevations

SCN1311	04	A
---------	----	---