


55-78

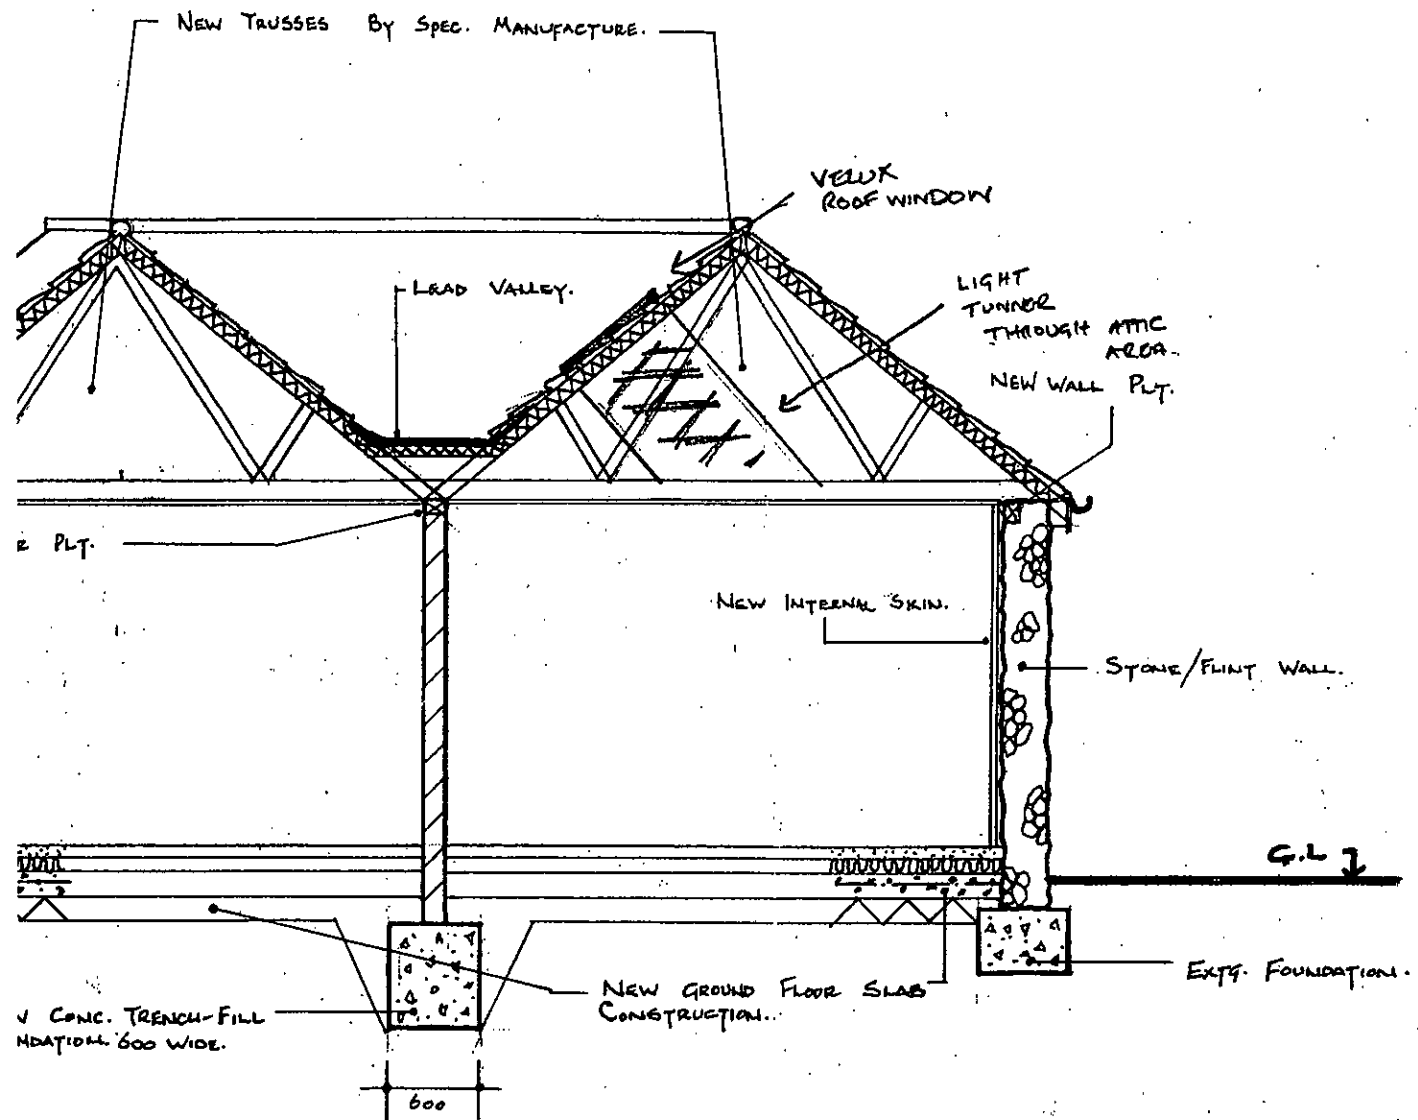

SECTION 2-2.

IF EXISTING FARM STABLES & STORE INTO GUEST
TO ROOKERY FARM, 117 NORTH BERSTED STREET,
G.