






FLOOR PLAN PROPOSED 1:100

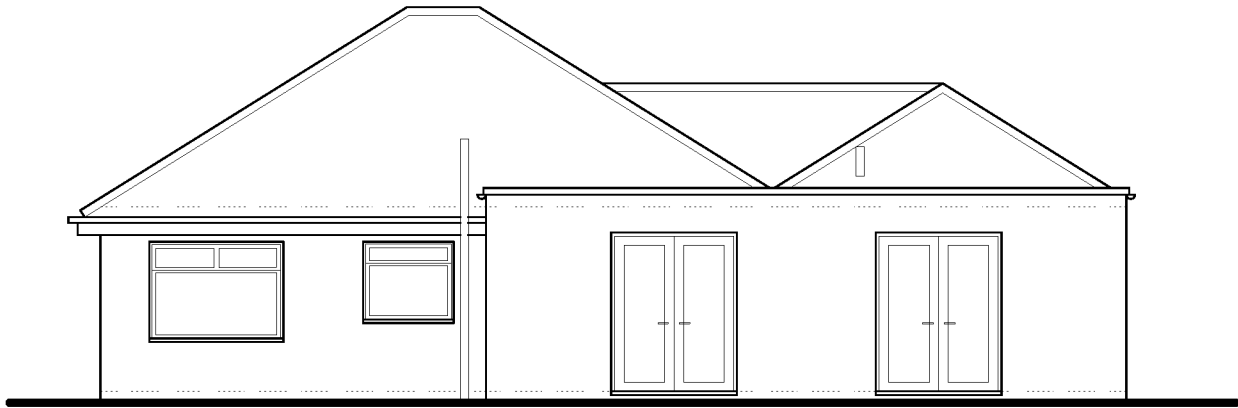


REAR ELEVATION PROPOSED 1:100

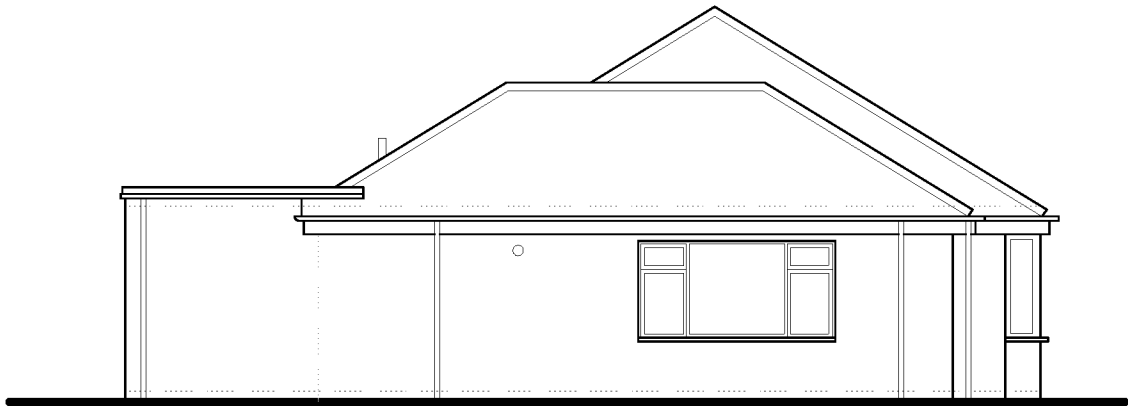


NORTH-WEST ELEVATION PROPOSED 1:100

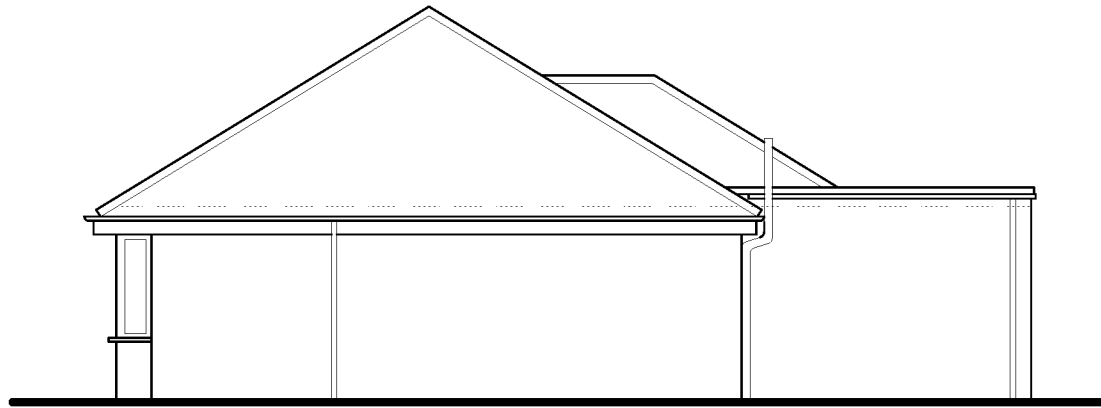


SOUTH-EAST ELEVATION PROPOSED 1:100

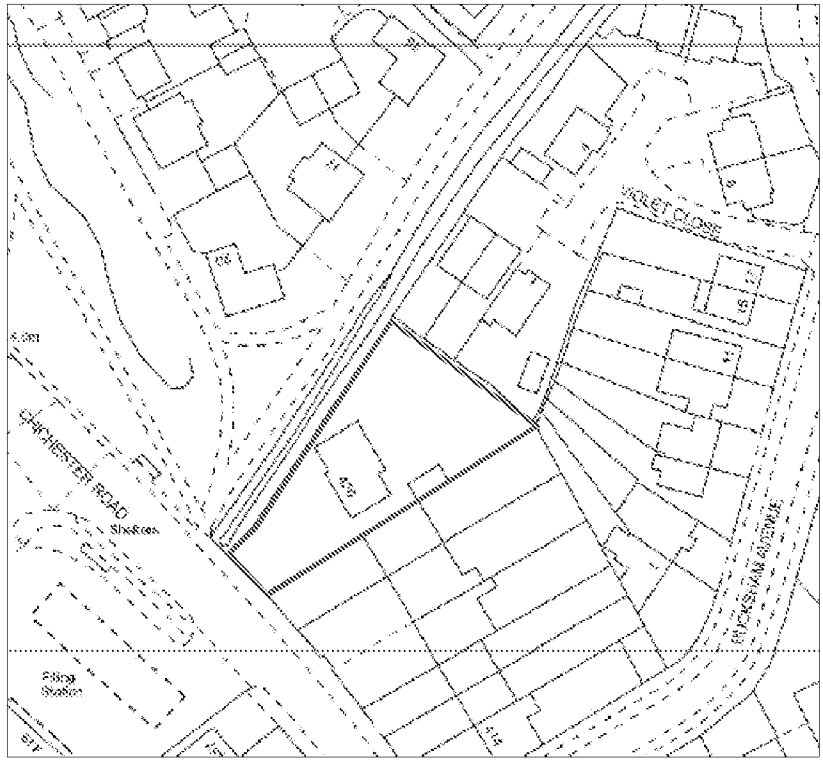



LOCATION PLAN 1:1250

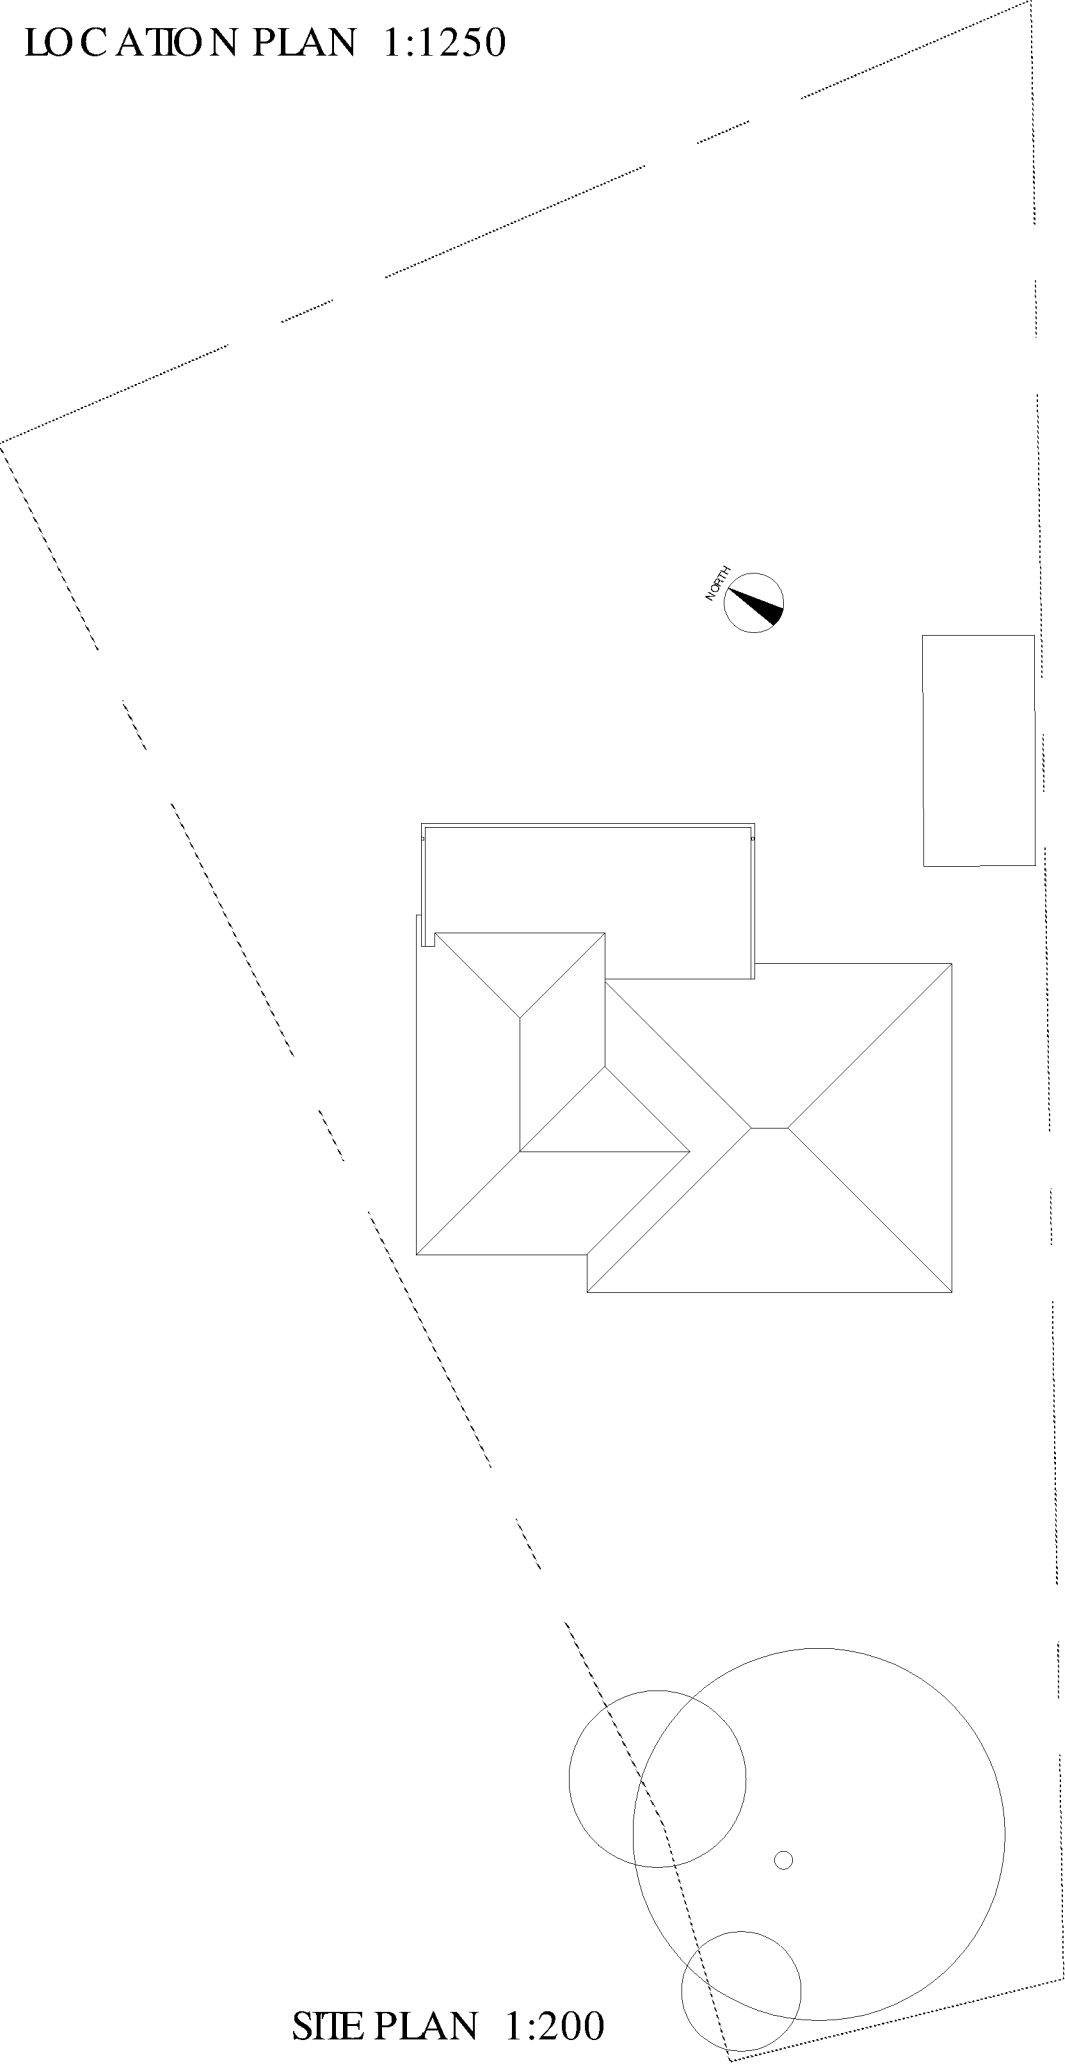


SITE PLAN 1:200

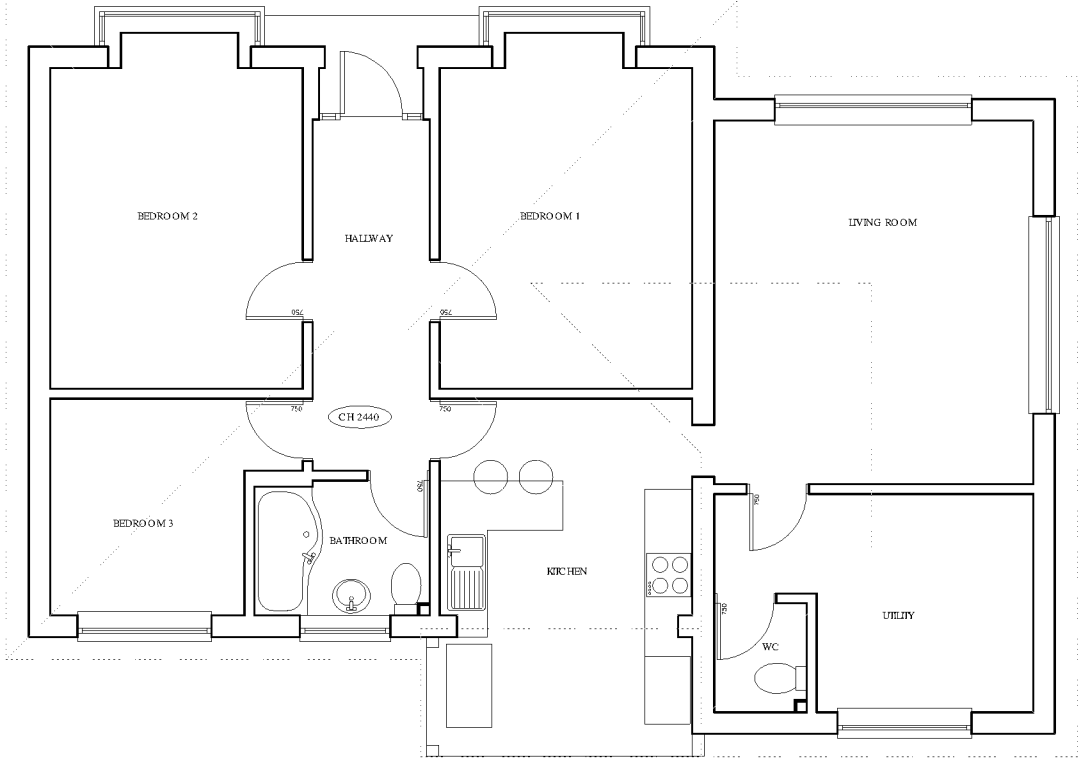


FLOOR PLAN EXISTING 1:100

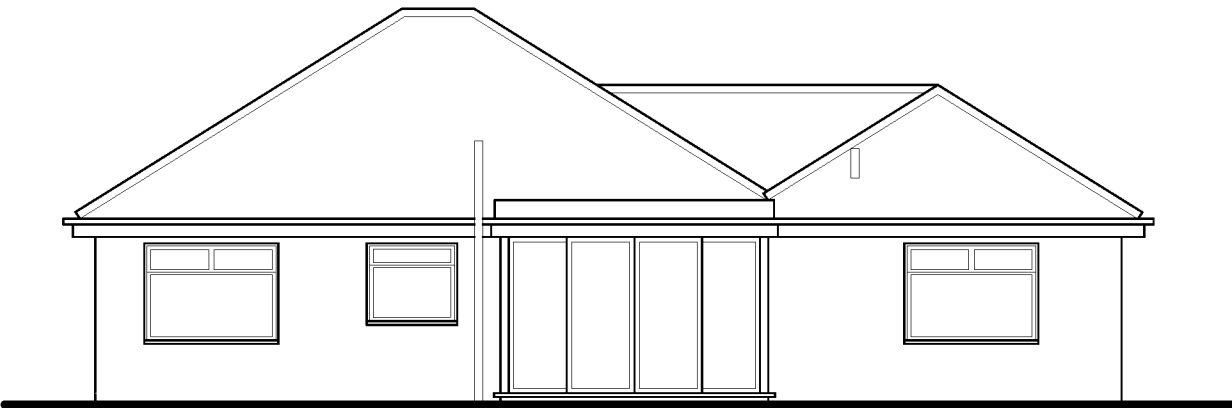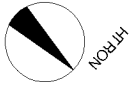

REAR ELEVATION EXISTING 1:100

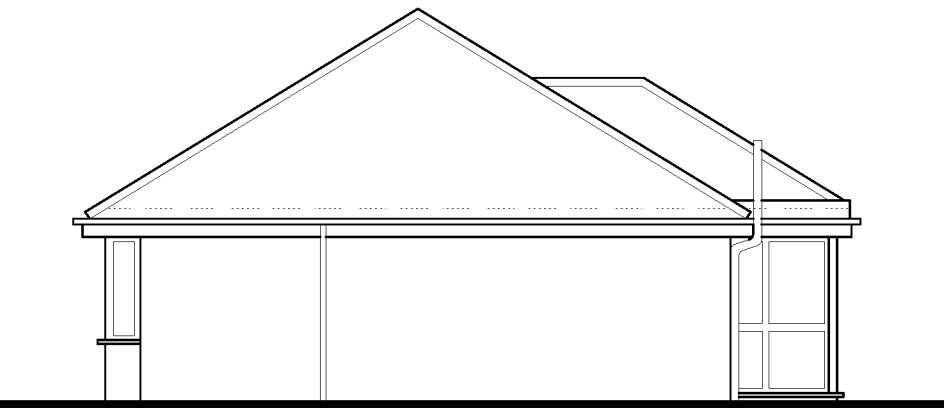

SOUTH-EAST ELEVATION EXISTING 1:100

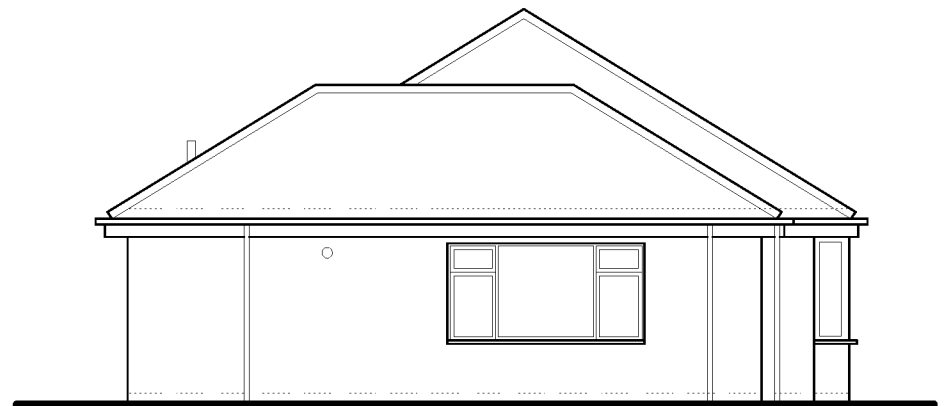

NORTH-WEST ELEVATION EXISTING 1:100

REVISIONS:  
A: 15.8.19 External door to utility removed

|   |                                                            |                |
|---|------------------------------------------------------------|----------------|
| <b>DEREK EAGLEN ARCHITECTS</b><br>4 GROVE ROAD, CHICHESTER, WEST SUSSEX, PO19 5AR. 01243 536142<br>mail@architecturesussex.co.uk www.architecturesussex.co.uk                | Mr & Mrs Morgan                                            |                |
|   | 426 Chichester Road<br>Berssted<br>West Sussex<br>PO21 5DR |                |
|   | ALTERATIONS AND<br>REAR EXTENSION                          |                |
|   | PLANNING                                                   |                |
|   | 2 Aug 2019                                                 |                |
| 1:100   |                                                            | <b>203-04A</b> |
| Read in conjunction with other consultants drawings. Prior to commencing the works, the contractor shall check all dimensions and report any discrepancies to the architect. |                                                            |                |
| © Copyright of Derek Eaglen Architects   |                                                            |                |