


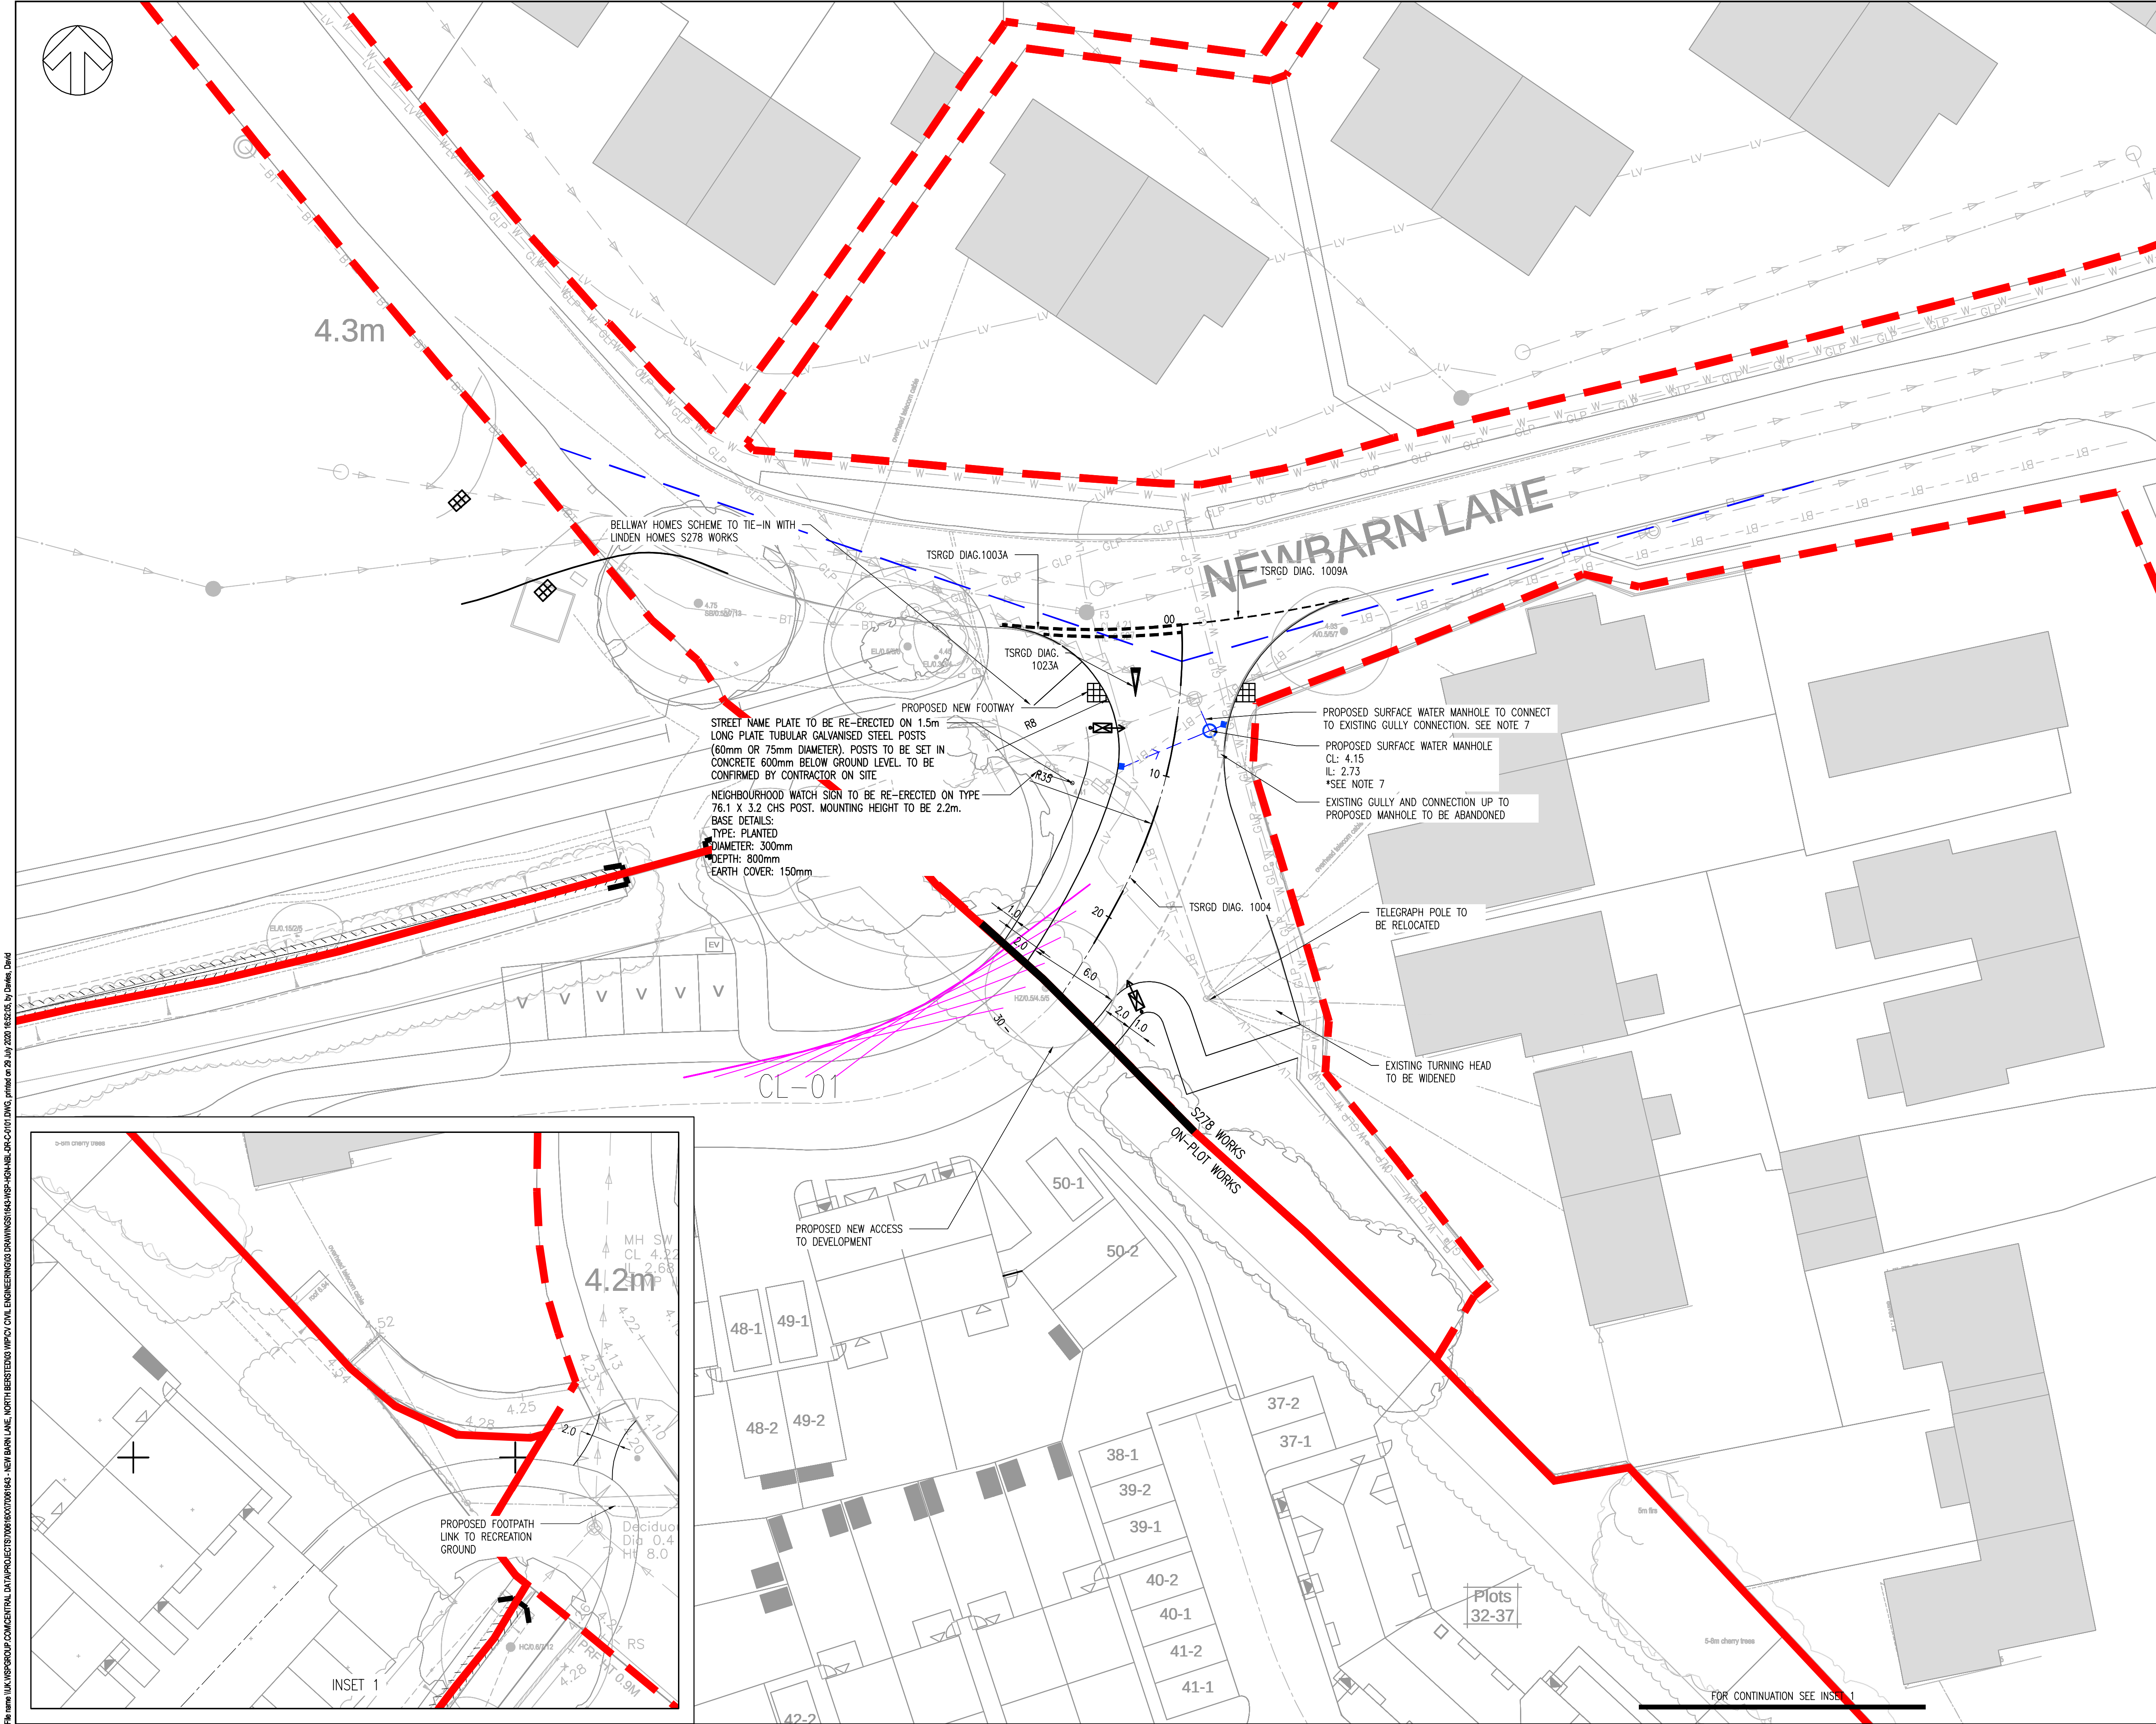

DO NOT SCALE

NOTES:

1. ALL DIMENSIONS ARE IN MILLIMETRES UNLESS OTHERWISE STATED.

2. THIS DRAWING IS FOR INFORMATION ONLY AND NOT FOR CONSTRUCTION OR PRICING PURPOSES.

3. LEVELS ARE INDICATIVE ONLY AND SUBJECT TO REFINEMENT

4. TOPOGRAPHICAL SURVEY DERIVED FROM SITELINE GEOMATIC SURVEYORS REF: 05NB01.DWG DATED JUNE 2019.

5. MASTERPLAN DERIVED FROM OSP ARCHITECTS REF: 18256 - P101 (PROPOSED SITE LAYOUT).

6. SSD TAKEN FROM MFS.

7. INVERT LEVELS CALCULATIONS BASED ON SURVEY CONDUCTED BY SITELINE DWG NO: 05NB01. INVERT LEVEL OF PROPOSED SURFACE WATER MANHOLE ASSUMED TO BE 2.73 BASED ON GRADIENT OF 1/6.62 **TO BE CONFIRMED BY CONTRACTOR ON SITE.**

KEY:

SITE BOUNDARY

VISIBILITY SPLAY 2.4mx43m

FORWARD VISIBILITY SPLAY 22m SSD

PROPOSED SURFACE WATER MANHOLE

PROPOSED 150MMØ GULLY LATERAL WITH TYPE Z BED AND SURROUND TO WSCC SC S278/38

PROPOSED GULLY TYPE A TO WSCC SD S278/38/11

EXISTING DITCH

COMBINED CATCH PIT

S278 WORKS

ON-PLOT WORKS

HIGHWAY BOUNDARY

LIMIT OF WORKS

PROPOSED LIGHTING COLUMN MICRO LUMA 3KLM DM50 NW Ø6m

P06	29/07/2020	DND	PROPOSED GULLY & GULLY LATERALS AMENDED	RT	RT
P05	10/07/2020	NM	LINDEN HOMES S278 INCORPORATED	RT	RT
P04	20/03/2020	NM	ISSUED FOR WSCC S278 TECHNICAL APPROVAL	NM	RT
P03	19/02/2020	TI	UPDATED SITE EXTENTS	NM	RT
P02	29/01/2020	SS	S278 BOUNDARY UPDATED	NM	RT
P01	10/01/2020	BT	FIRST ISSUE	NM	RT
REV	DATE	BY	DESCRIPTION	CHK	APP

DRAWING STATUS:

S4 - FOR CONSTRUCTION APPROVAL

wsp

Mountbatten House, Basing View, Basingstoke, RG21 4HJ, UK

T+ 44 (0) 1256 318 800, F+ 44 (0) 1256 318 700

wsp.com

CLIENT:

BELLWAY HOMES LTD

ARCHITECT:

OSP ARCHITECTURE

SITE/PROJECT:

NEW BARN LANE, NORTH BERSTED

TITLE:

S278
GENERAL ARRANGEMENT PLAN

SCALE @ A1:	CHECKED:	APPROVED:
1:200	MM	RT
PROJECT NO:	DESIGNED:	DRAWN:
70061643	YG	BT
DATE:		REV:
July 20		P06

DRAWING No:

1643-WSP-HGN-NBL-DR-C-0101

© WSP UK Ltd

File name: I:\UK\WSP\GROUP\COMMON\DATA\PROJECTS\70061643\0070061643 - NEW BARN LANE, NORTH BERSTED\3 WSP\CV\ CIVIL ENGINEERING\303 DRAWINGS\1643-WSP-HGN-NBL-DR-C-0101.DWG, printed on: 29 July 2020 16:32:05, by: Davies, David

APR 2020 DISTRICT COUNCIL REF: 10700000