


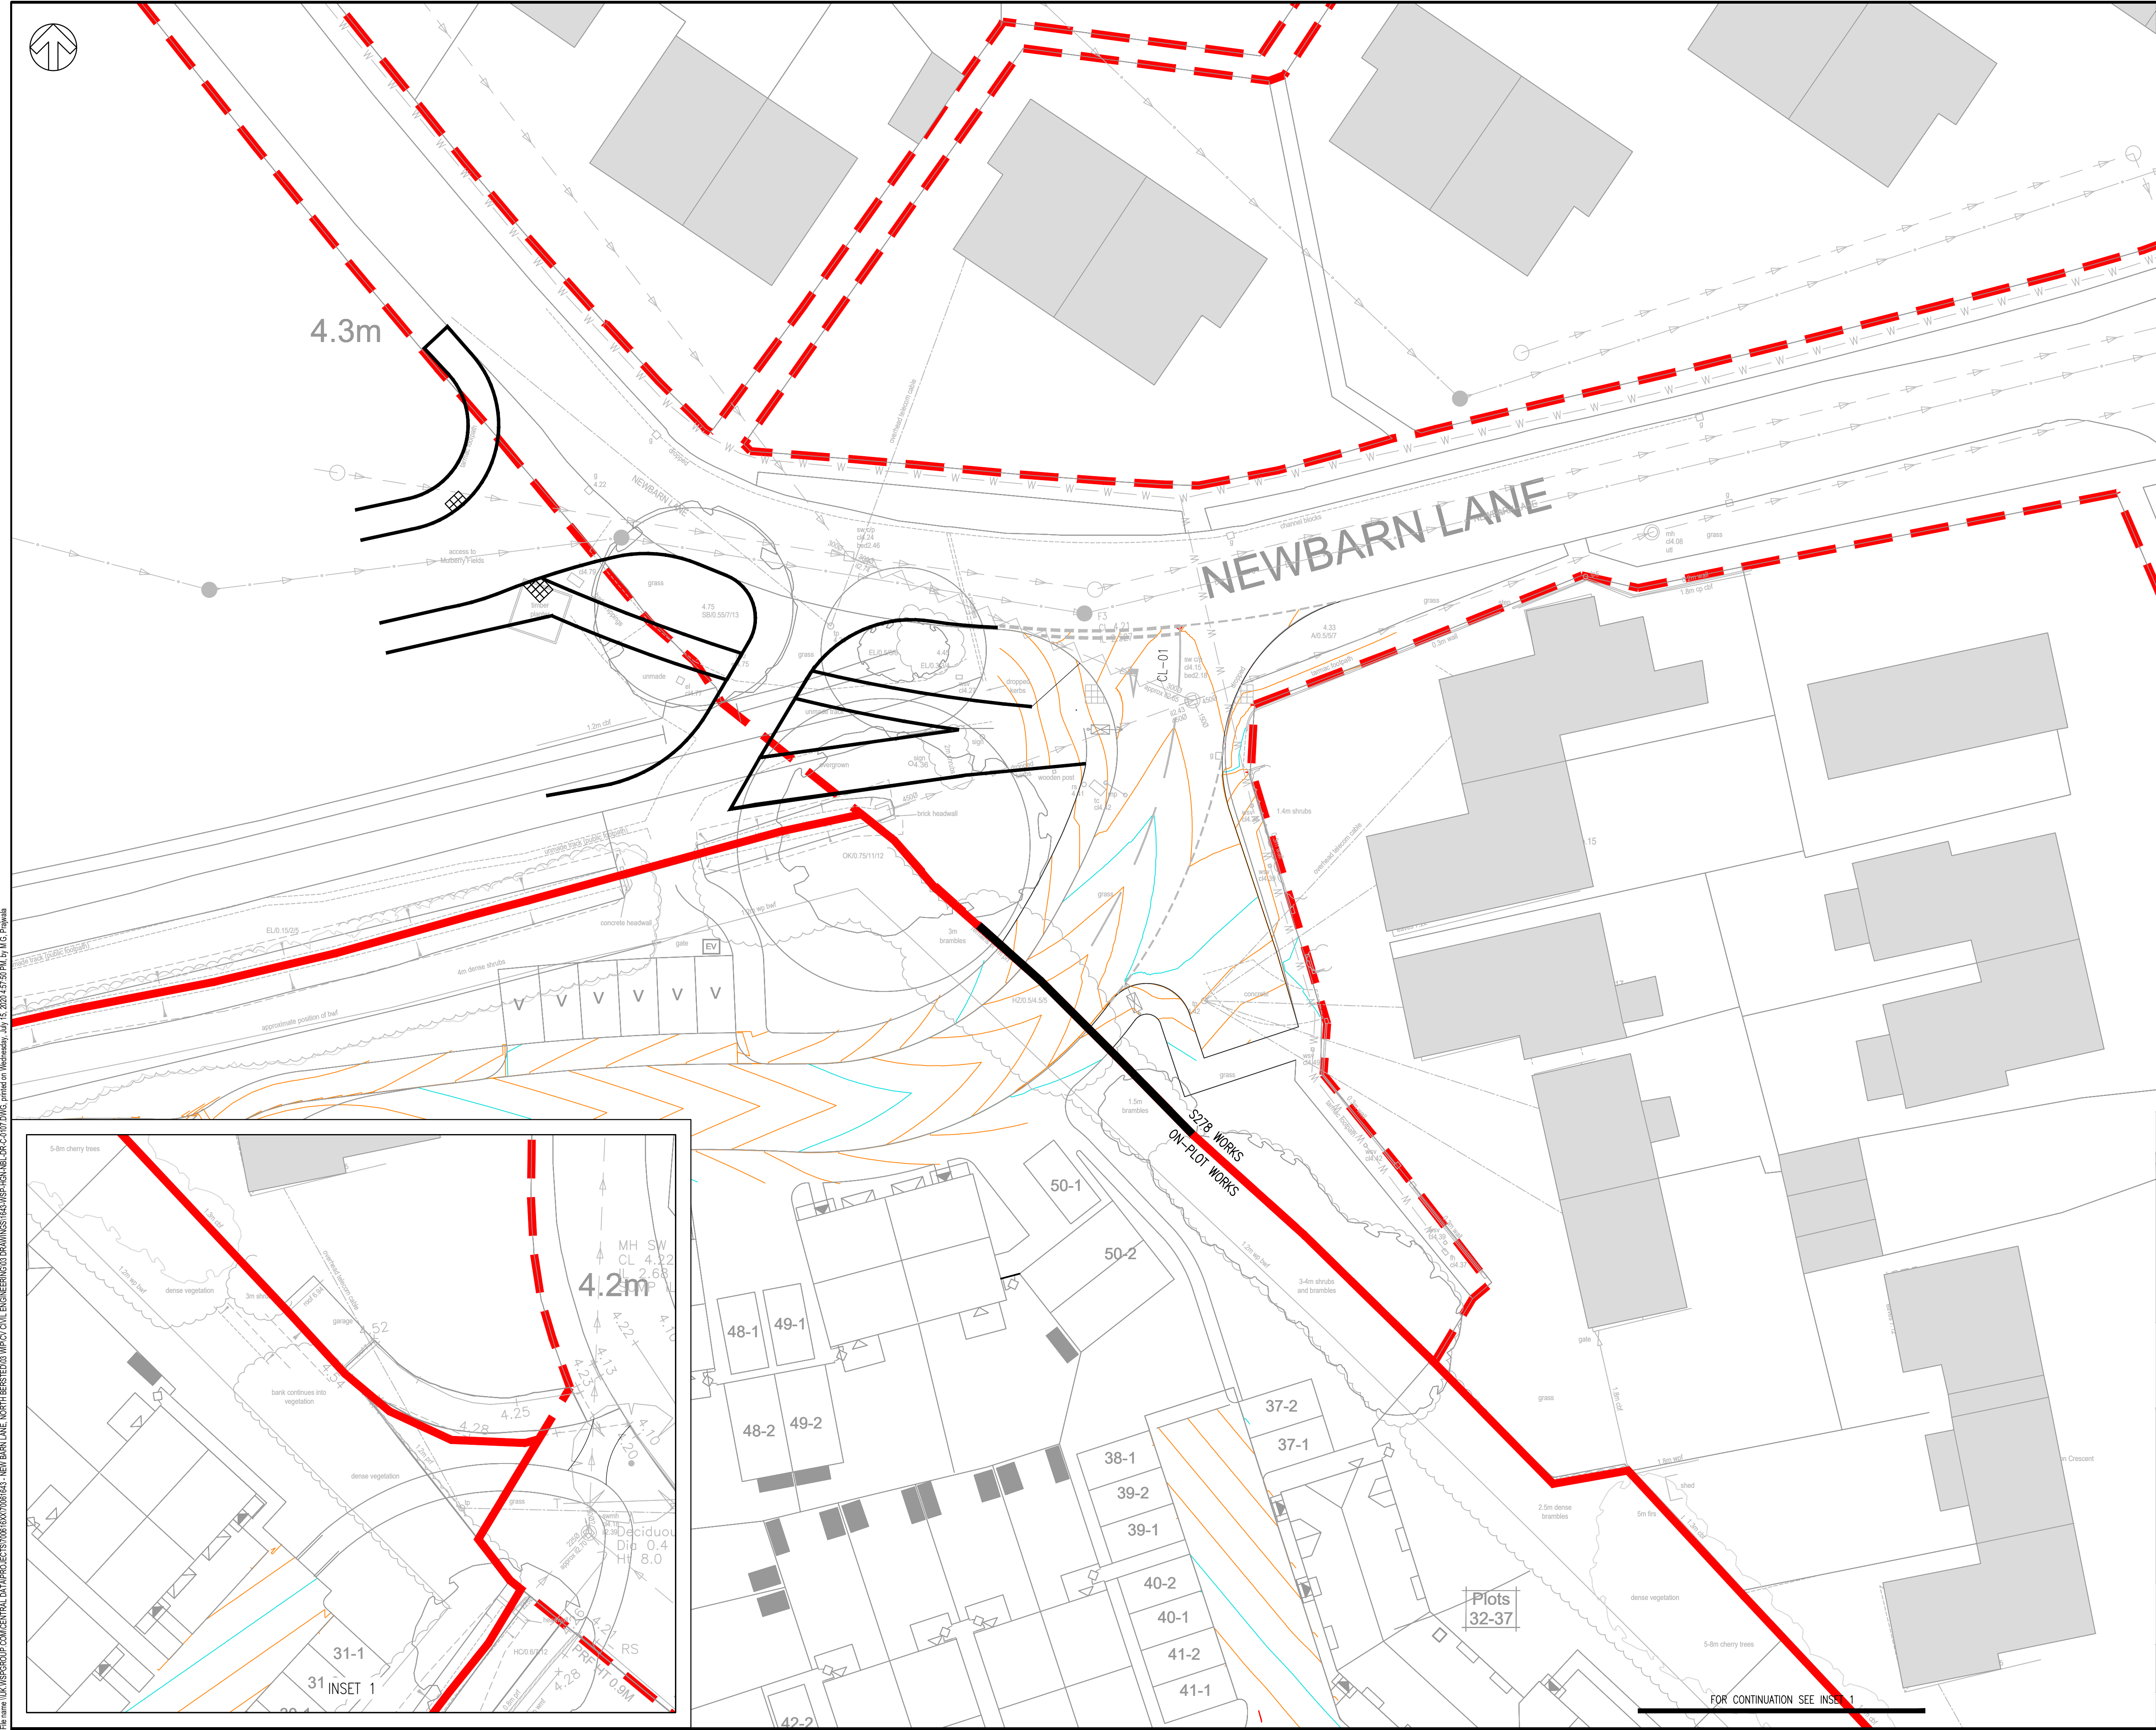

DO NOT SCALE

NOTES:

- ALL DIMENSIONS ARE IN MILLIMETRES UNLESS OTHERWISE STATED.
- THIS DRAWING IS FOR INFORMATION ONLY AND NOT FOR CONSTRUCTION OR PRICING PURPOSES.
- LEVELS ARE INDICATIVE ONLY AND SUBJECT TO REFINEMENT
- TOPOGRAPHICAL SURVEY DERIVED FROM SITELINE GEOMATIC SURVEYORS REF: 05NB01.DWG DATED JUNE 2019.
- MASTERPLAN DERIVED FROM OSP ARCHITECTS REF: 18256 - P101 (Proposed Site Layout)
- TO BE READ IN CONJUNCTION WITH TECHNICAL REPORT: 1643-WSP-XXX-NBL-RP-0001

KEY:

MAJOR CONTOUR 100mm INTERVALS

MINOR CONTOURS 25mm INTERVALS

EXISTING MAJOR CONTOUR 100mm INTERVALS

EXISTING MINOR CONTOURS 25mm INTERVALS

S278 WORKS LIMIT OF WORKS

ON-PLOT WORKS

HIGHWAY BOUNDARY

SITE BOUNDARY

POS	10/07/2020	MM	LINDEN HOMES S278 INCORPORATED	RT	RT
P04	20/03/2020	MM	ISSUED FOR WSCC S278 TECHNICAL APPROVAL	MM	RT
P03	26/02/2020	TI	ISSUED FOR REVIEW	MM	RT
P02	29/01/2020	BT	S278 BOUNDARY UPDATED	MM	RT
P01	02/01/2020	BT	FIRST ISSUE	MM	RT
REV	DATE	BY	DESCRIPTION	CHK	APP

DRAWING STATUS:

S4 - FOR CONSTRUCTION APPROVAL

wsp

Mountbatten House, Basing View, Basingstoke, RG21 4HJ, UK
T+ 44 (0) 1256 318 800, F+ 44 (0) 1256 318 700
wsp.com

CLIENT:

BELLWAY HOMES LTD

ARCHITECT:

OSP ARCHITECTURE

STEPROJECT:

NEW BARN LANE, NORTH BERSTED

TITLE:

S278
CONTOUR PLAN

SCALE @ A1:	1:200	CHECKED:	MM	APPROVED:	RT
PROJECT NO:	70061643	DESIGNED:	YG	DRAWN:	BT
DRAWING NO:	1643-WSP-HGN-NBL-DR-C-0107	DATE:	July 20	REV:	P05

© WSP UK Ltd

File name \\UK-WSP-GROUP\CONCENTRAL\DATA\PROJECTS\70061643\000\0061643_NEW BARN LANE NORTH BERSTED\00 IMPROV CIVIL ENGINEERING\00 DRAWINGS\1643-WSP-HGN-NBL-DR-C-0107.DWG, printed on Wednesday, July 15, 2020 15:59:04 by J.M. Page

ARUN DISTRICT COUNCIL BE/9703DDC