


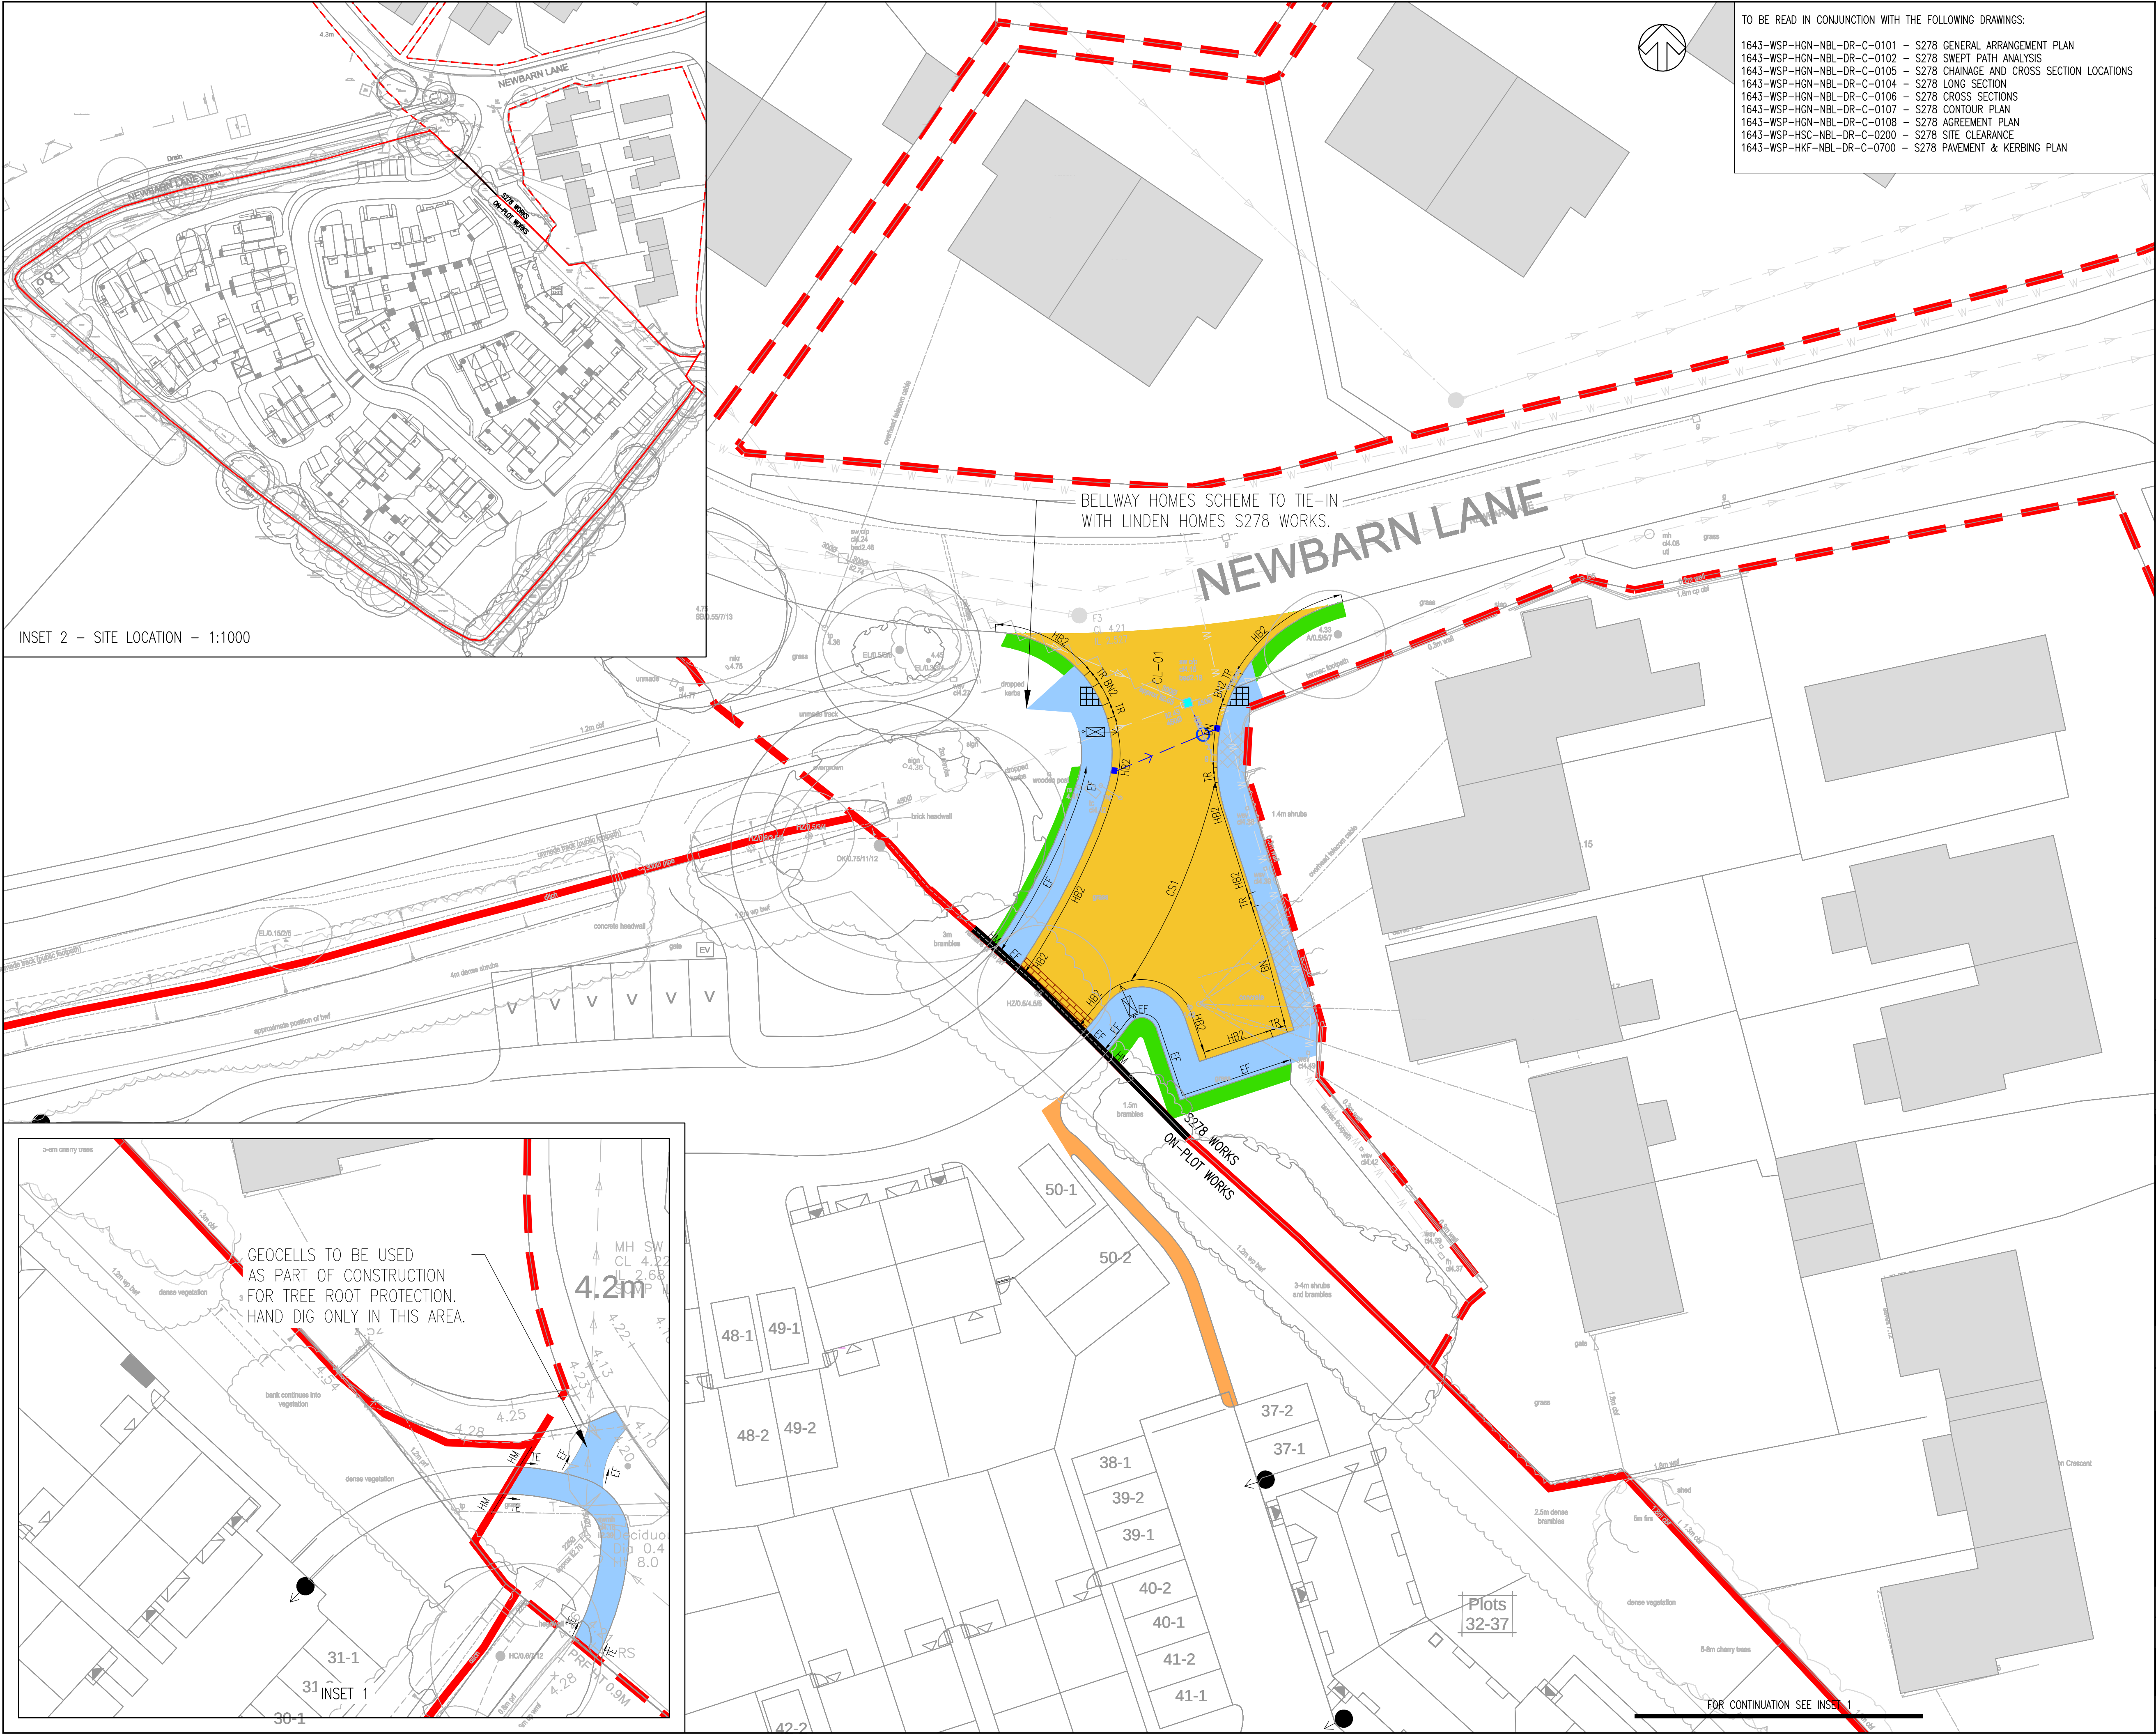

- TO BE READ IN CONJUNCTION WITH THE FOLLOWING DRAWINGS:
- 1643-WSP-HGN-NBL-DR-C-0101 - S278 GENERAL ARRANGEMENT PLAN
 - 1643-WSP-HGN-NBL-DR-C-0102 - S278 SWEEP PATH ANALYSIS
 - 1643-WSP-HGN-NBL-DR-C-0103 - S278 CHAINAGE AND CROSS SECTION LOCATIONS
 - 1643-WSP-HGN-NBL-DR-C-0104 - S278 LONG SECTION
 - 1643-WSP-HGN-NBL-DR-C-0106 - S278 CROSS SECTIONS
 - 1643-WSP-HGN-NBL-DR-C-0107 - S278 CONTOUR PLAN
 - 1643-WSP-HGN-NBL-DR-C-0108 - S278 AGREEMENT PLAN
 - 1643-WSP-HSC-NBL-DR-C-0200 - S278 SITE CLEARANCE
 - 1643-WSP-HKF-NBL-DR-C-0700 - S278 PAVEMENT & KERBING PLAN
 - S278 GENERAL ARRANGEMENT PLAN
 - S278 SWEEP PATH ANALYSIS
 - S278 CHAINAGE AND CROSS SECTION LOCATIONS
 - S278 LONG SECTION
 - S278 CROSS SECTIONS
 - S278 CONTOUR PLAN
 - S278 AGREEMENT PLAN
 - S278 SITE CLEARANCE
 - S278 PAVEMENT & KERBING PLAN

- DO NOT SCALE
- NOTES:
- ALL DIMENSIONS ARE IN MILLIMETRES UNLESS OTHERWISE STATED.
 - THIS DRAWING IS FOR INFORMATION ONLY AND NOT FOR CONSTRUCTION OR PRICING PURPOSES.
 - LEVELS ARE INDICATIVE ONLY AND SUBJECT TO REFINEMENT
 - TOPOGRAPHICAL SURVEY DERIVED FROM SITELINE GEOMATIC SURVEYORS REF: 05NB01.DWG DATED JUNE 2019.
 - MASTERPLAN DERIVED FROM OSP ARCHITECTS REF: 18256 - P101 (PROPOSED SITE LAYOUT)
 - TO BE READ IN CONJUNCTION WITH TECHNICAL REPORT: 1643-WSP-XXX-NBL-RP-0001
 - 'WSCC SD' REFERENCES REFER TO WEST SUSSEX COUNTY COUNCIL HIGHWAYS STANDARD DETAILS AVAILABLE FROM [HTTPS://WWW.WESTSUSSEX.GOV.UK/MEDIA/10709/STANDARD_CONSTRUCTION_DETAILS.PDF](https://www.westsussex.gov.uk/media/10709/STANDARD_CONSTRUCTION_DETAILS.PDF)

- KEY
- ASPHALT CARRIAGEWAY CONSTRUCTION TYPE 1 TO WSCC SD S278/38/21
 - ASPHALT FOOTWAY CONSTRUCTION TO WSCC SD S278/38/04
 - HIGHWAY VERGE REINSTATEMENT
 - FOOTWAY CROSSOVER CONSTRUCTION TO WSCC SD S278/38/07
 - CARRIAGEWAY TIE-IN OPTION 2 TO WSCC SD S278/38/20
 - STANDARD TARMAC SURFACE
 - HB2 KERB (125mm UPSTAND) TO WSCC SD S278/38/02
 - BN KERB (25mm UPSTAND) TO WSCC SD S278/38/02
 - BN2 KERB (6mm UPSTAND) TO WSCC SD S278/38/02
 - EF EDGING KERB TO WSCC SD S278/38/02
 - TE TIMBER EDGING TO WSCC SD S278/38/06
 - TR PRECAST CONCRETE DROPPER KERB TO WSCC SD S278/38/02
 - CS1 TYPE CS1 CHANNEL UNIT TO WSCC SD S278/38/03
 - HM HIT AND MISS EDGING TO WSCC S278/38/09
 - TACTILE PAVING SURFACE TO WSCC SD S278/38/18
 - DOUBLE ROW GRANITE SETT DEMARCATION TO WSCC SD S278/38/03

- S278 WORKS
- ON-PLOT WORKS
- HIGHWAY BOUNDARY
- SITE BOUNDARY

REV	DATE	BY	DESCRIPTION	CHK	APP
P06	29/07/2020	DND	WEST SUSSEX AMENDMENTS INCORPORATED	RT	RT
P05	10/07/2020	GD	LINDEN HOMES S278 INCORPORATED	RT	RT
P04	20/03/2020	GD	ISSUED FOR WSCC S278 TECHNICAL APPROVAL	MM	RT
P03	25/02/2020	TI	UPDATED DESIGN TO S278 BOUNDARY	MM	RT
P02	29/01/2020	SS	S278 BOUNDARY UPDATED	MM	RT
P01	02/01/2020	BT	FIRST ISSUE	MM	RT

DRAWING STATUS: S4 - FOR CONSTRUCTION APPROVAL

wsp

Mountbatten House, Basing View, Basingstoke, RG21 4HJ, UK
T+44 (0) 1256 318 800, F+44 (0) 1256 318 700
wsp.com

CLIENT: BELLWAY HOMES LTD

ARCHITECT: OSP ARCHITECTURE

SITE/PROJECT: NEW BARN LANE, NORTH BERSTED

TITLE: S278 PAVEMENT & KERBING PLAN

SCALE @ A1: 1:200	CHECKED: MM	APPROVED: RT
PROJECT NO: 70061643	DESIGNED: YG	DRAWN: BT
DATE: July 20		REV: P06

DRAWING NO: 1643-WSP-HKF-NBL-DR-C-0700

© WSP UK Ltd

File name: W:\UK\WSP\GROUP\CONCENTRAL DATA\PROJECTS\70061643\0700061643_NEW BARN LANE NORTH BERSTED\03 MP\03 CIVIL ENGINEERING\03 DRAWINGS\1643-WSP-HKF-NBL-DR-C-0700.DWG, printed on 29 July 2020 12:50:38, by Davies, David