
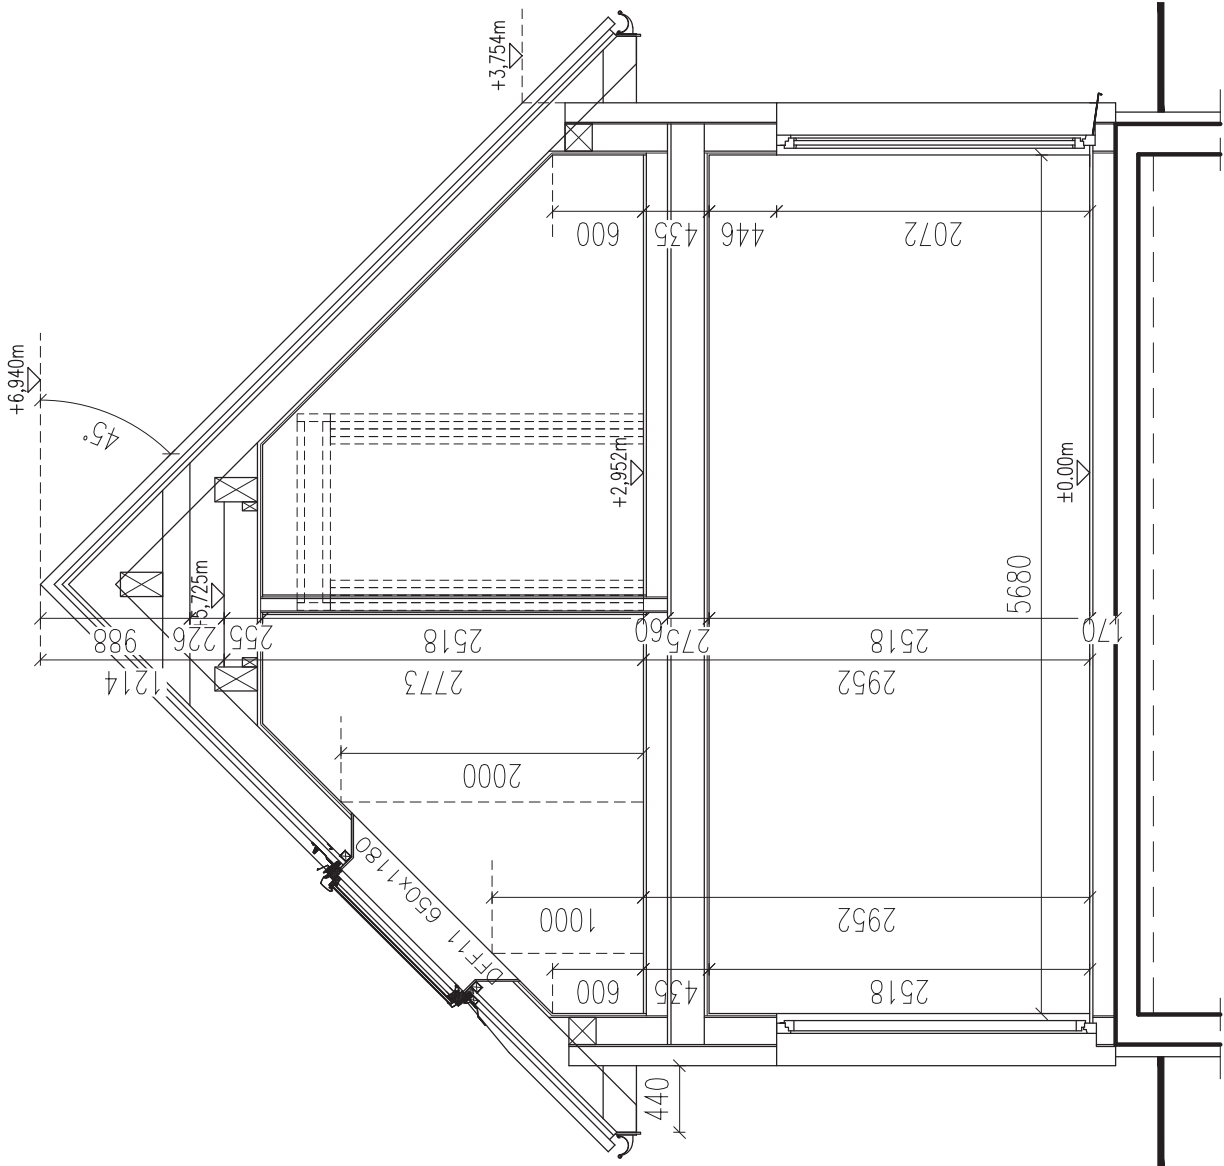


POINT 227E

236,74 m2 (2548 sq. ft)

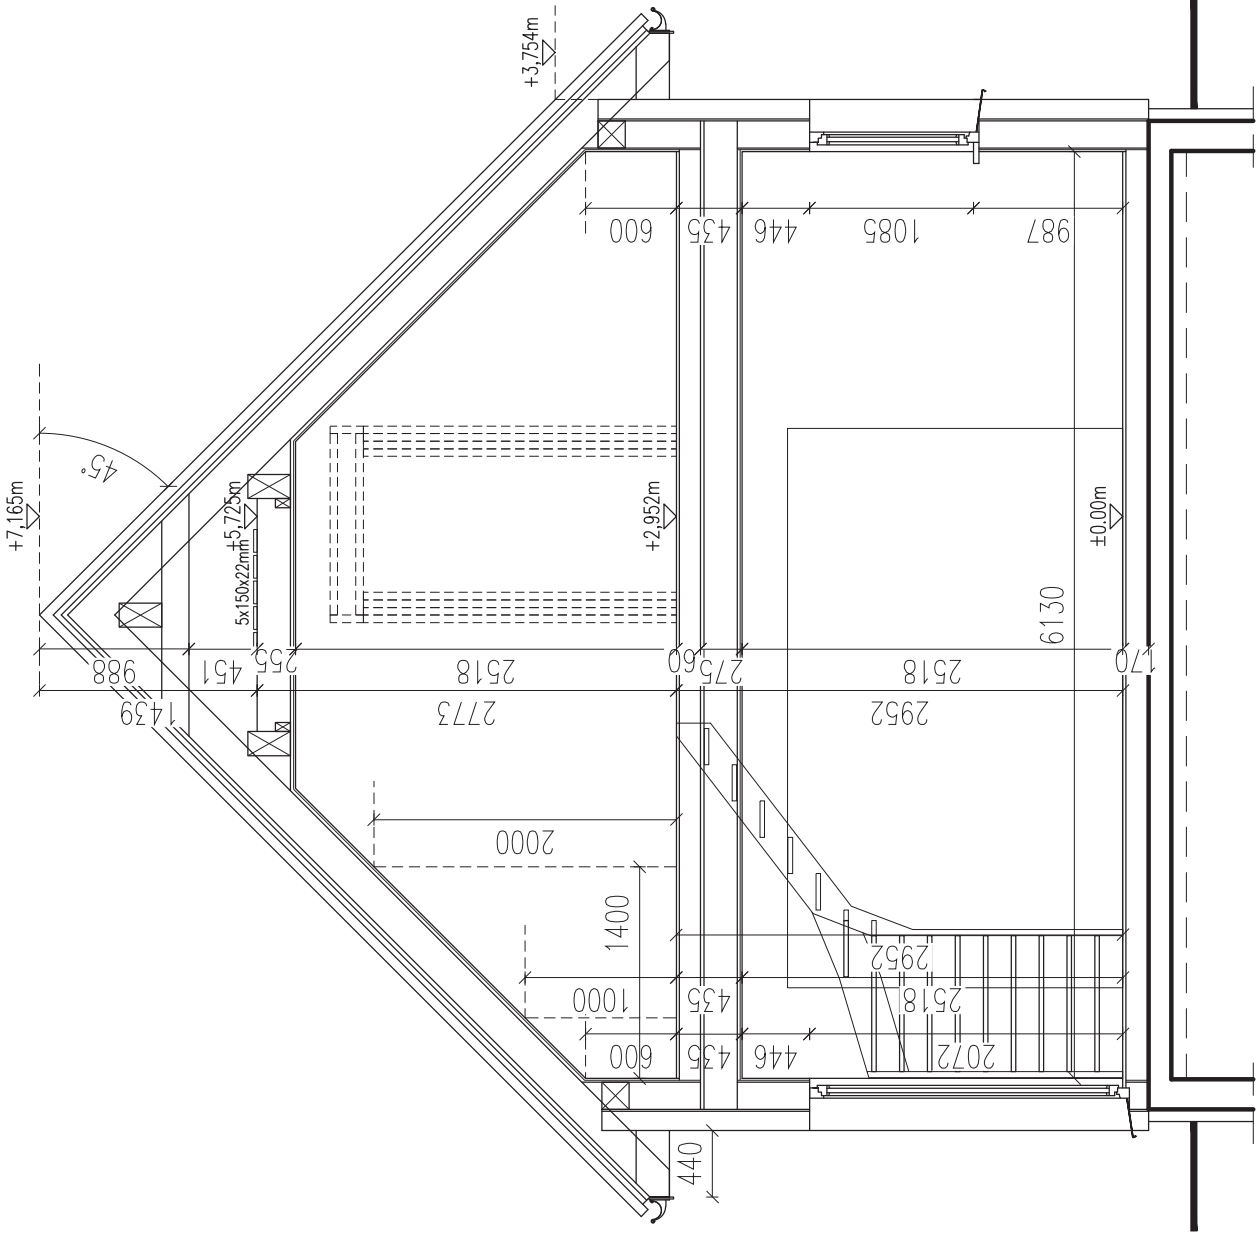

SECTION A-A

POINT 227E

OBJECT:		TOTAL FLOOR AREA 236,74m² (2548 sq.ft.)	
SINGLE-FAMILY HOUSE			
NUMBER OF CONTRACT/INVESTOR:			
DRAWING:		VALID FROM:	
SECTION A-A, B-B		POINT 227E	
DRAWING:		11.12.2017	
DAN - WOOD HOUSE			
1 Widenhaugh			
Galashale			
TD1 1QJ			
sales@dan-wood.com			
ARCHITECT GB:		SCALE:	
-		1:50	
VERSION:		DRAWING NO.:	
DATE:		04	
1		4	
2		5	
3		6	
BRANCH:		ARCHITECTURE	