


NOTES



1. ALL DIMENSIONS ARE IN METRES UNLESS STATED OTHERWISE.
2. THE DRAWING SHOULD BE READ IN CONNECTION WITH ALL OTHER RELEVANT ARCHITECT & ENGINEERING DETAILS, DRAWINGS & SPECIFICATIONS.
3. ANY DISCREPANCIES SHOULD BE REPORTED TO THE ARCHITECT IMMEDIATELY, SO THAT CLARIFICATION CAN BE SOUGHT PRIOR TO THE COMMENCEMENT OF WORKS.
4. THE GRID CO-ORDINATES HAVE BEEN SET TO A LOCALISED CO-ORDINATE SYSTEM.
5. IT IS THE RESPONSIBILITY OF THE CONTRACTORS ON SITE TO PROTECT ALL EXISTING UTILITIES PRIOR TO THE COMMENCEMENT OF WORK. PROPOSED WORKS PRIOR TO THE COMMENCEMENT OF WORK.
6. ALL WORKS ARE TO BE IN ACCORDANCE WITH THE WEST SUSSEX COUNTY COUNCIL DESIGN GUIDE.
7. THIS DRAWING SHOULD BE READ IN CONNECTION WITH ALL DRW NO. 2037/1-110 SERIES AND ALL RELEVANT OFF SITE STANDARD DETAILS.
8. THE AREA OF THE FLOOD PLAIN LOST AS A RESULT OF THE PROPOSED DEVELOPMENT HAS BEEN DETERMINED BASED ON THE FLOODING NR 2037/A SERIES.
9. FOR FLOOD PLAIN INTERUSION AREAS REFER TO DRAWING 2037/NR/09/101.

KEY SHOWING LEVEL BANDS

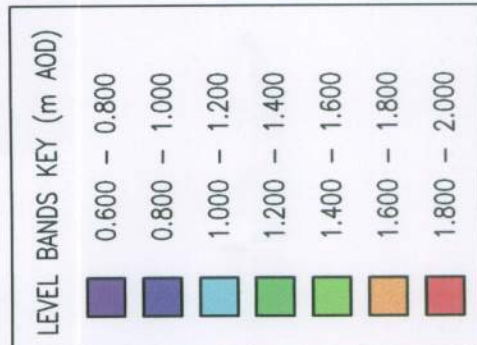


KEY:

PLANNING APPLICATION BOUNDARY

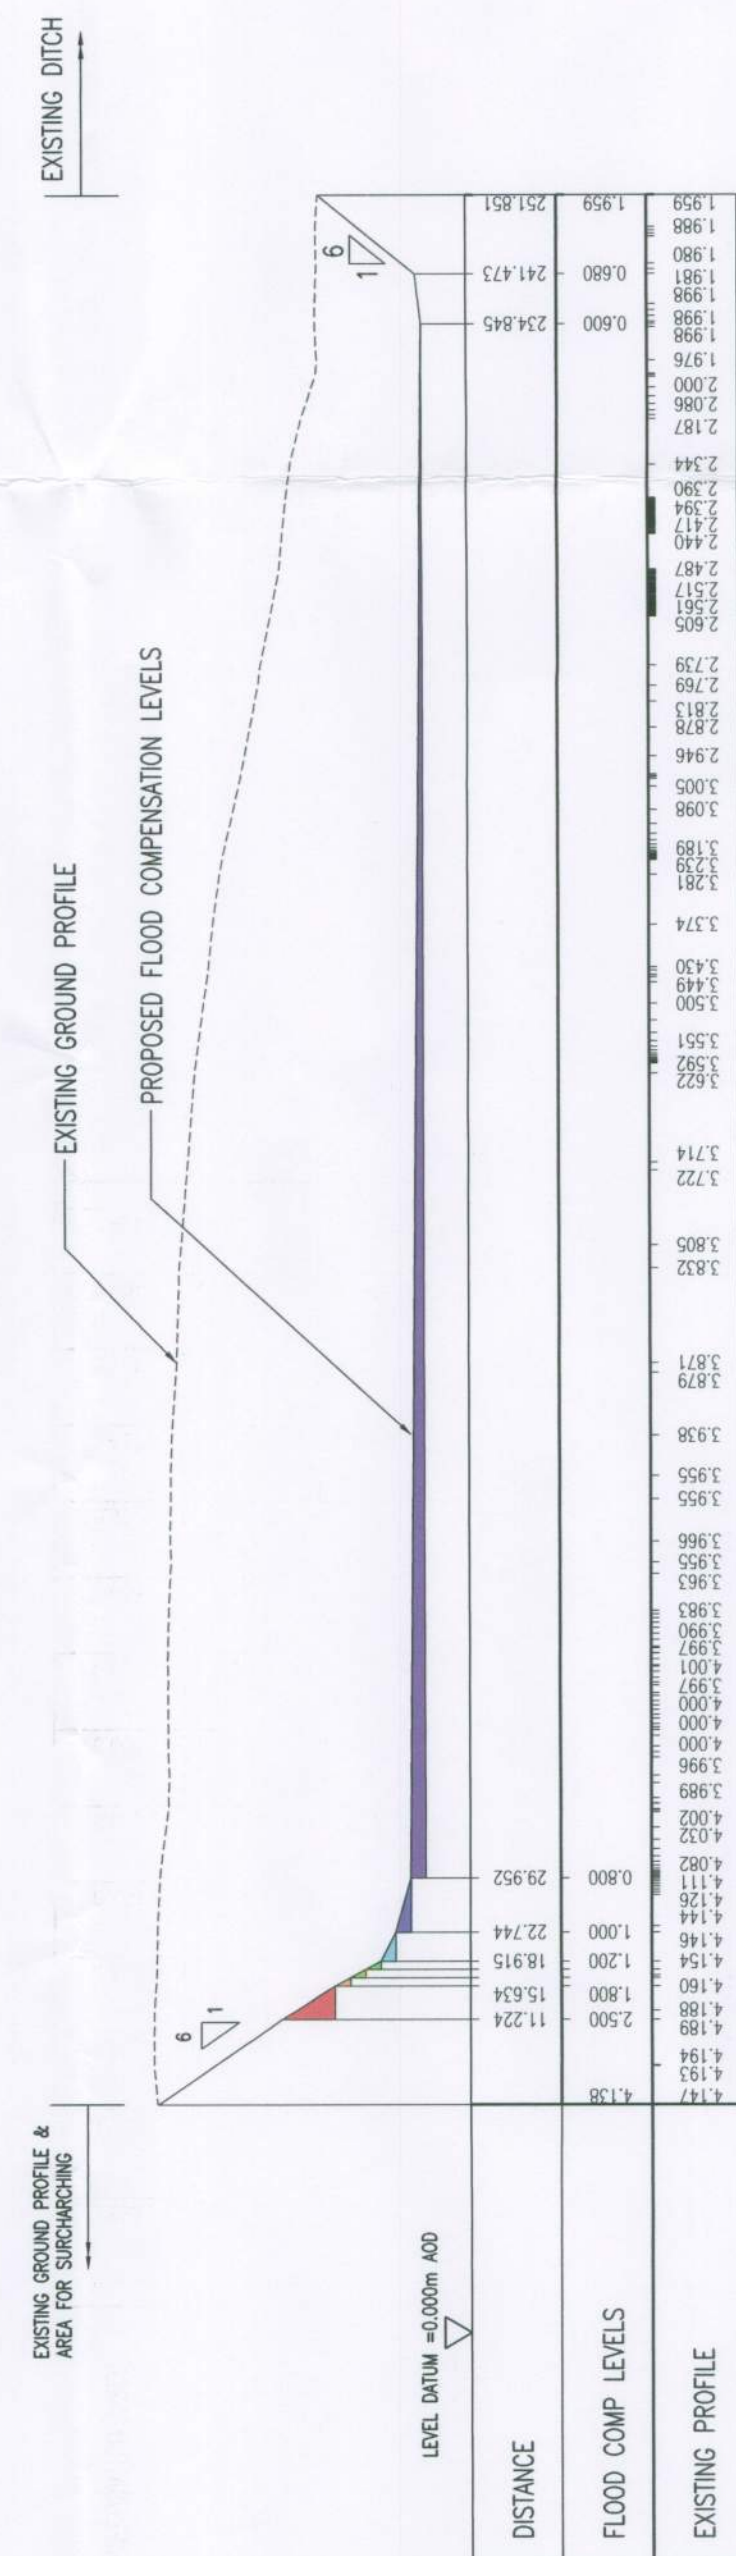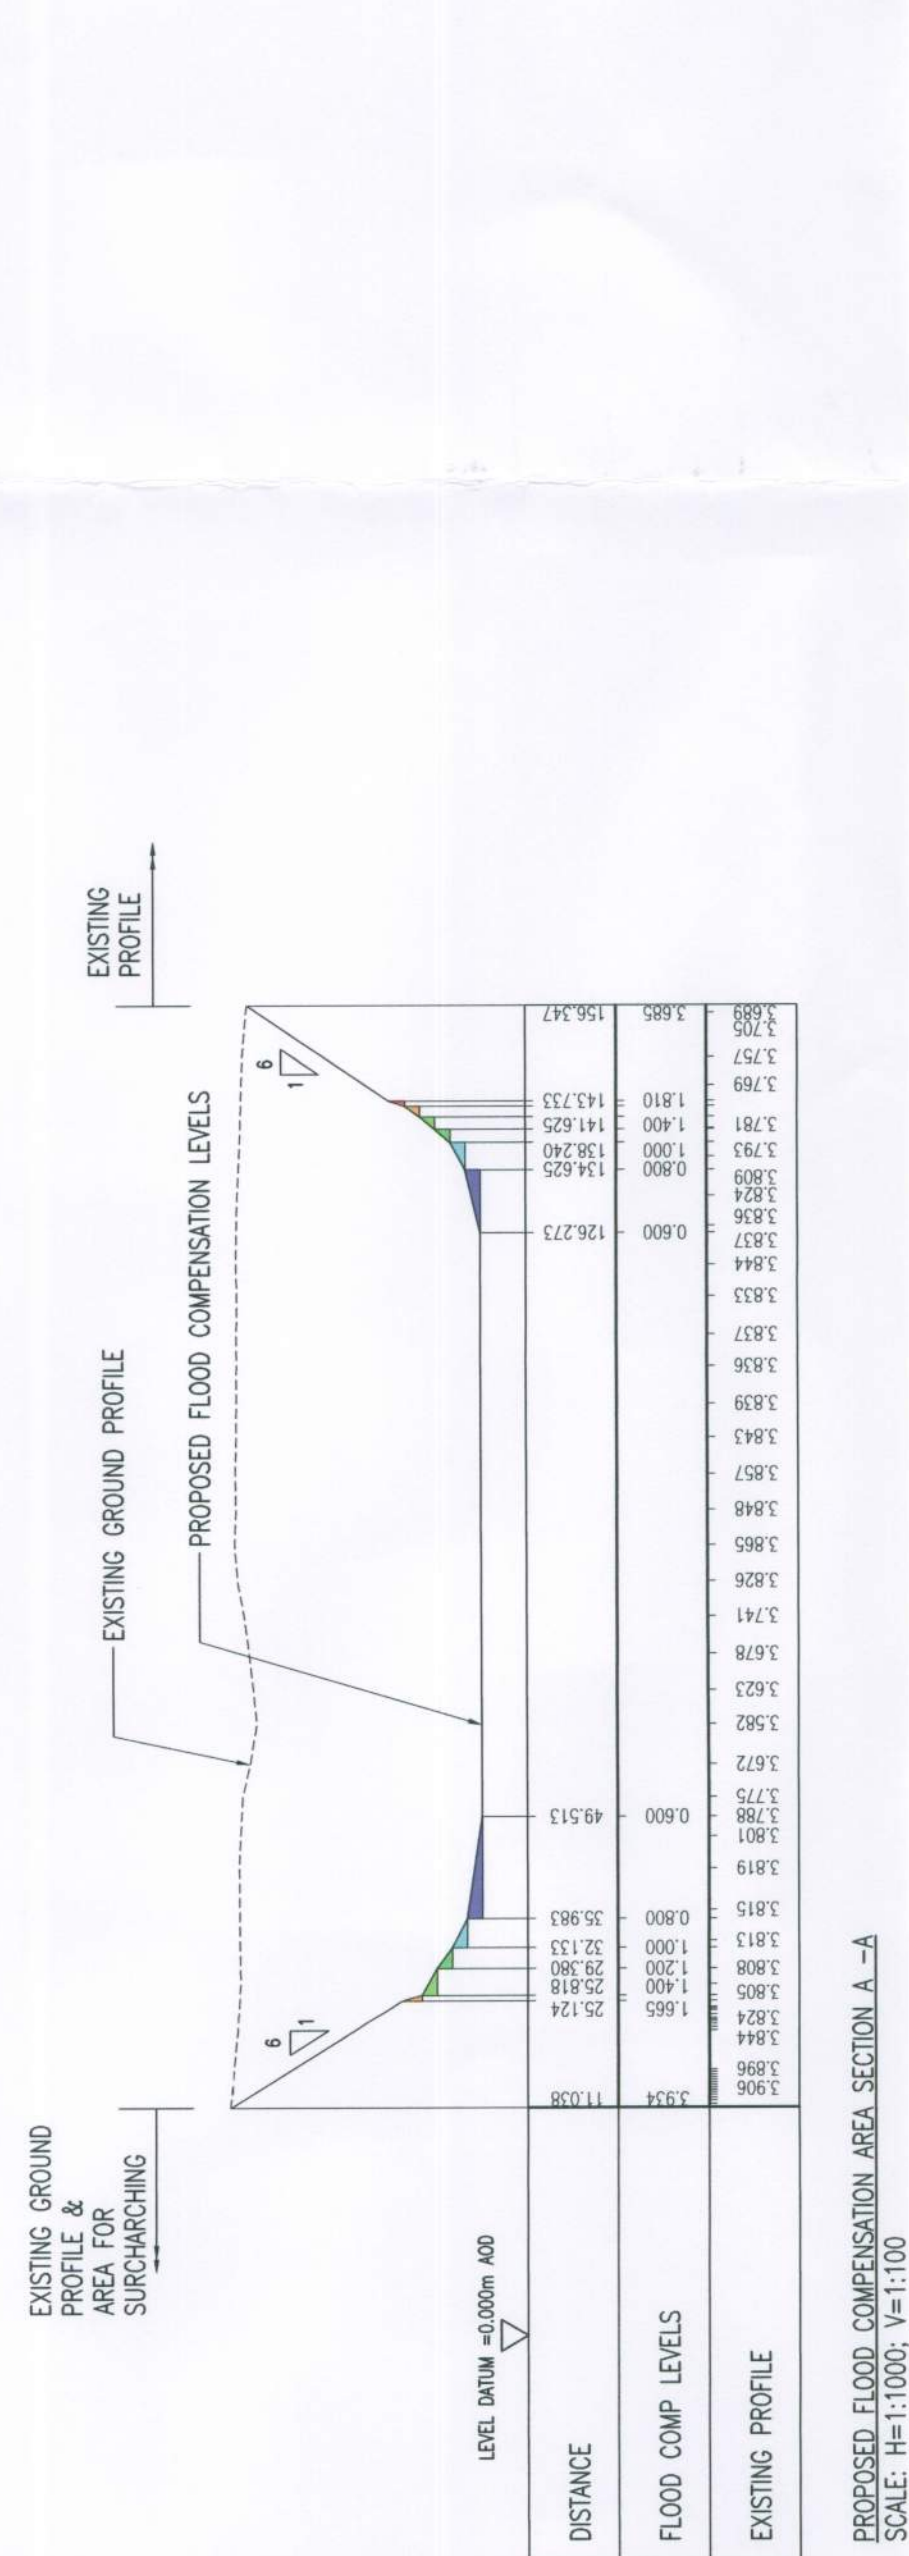

PROPOSED FLOOD COMPENSATION AREA SECTION B - B


SCALE: H=1:1000; V=1:100

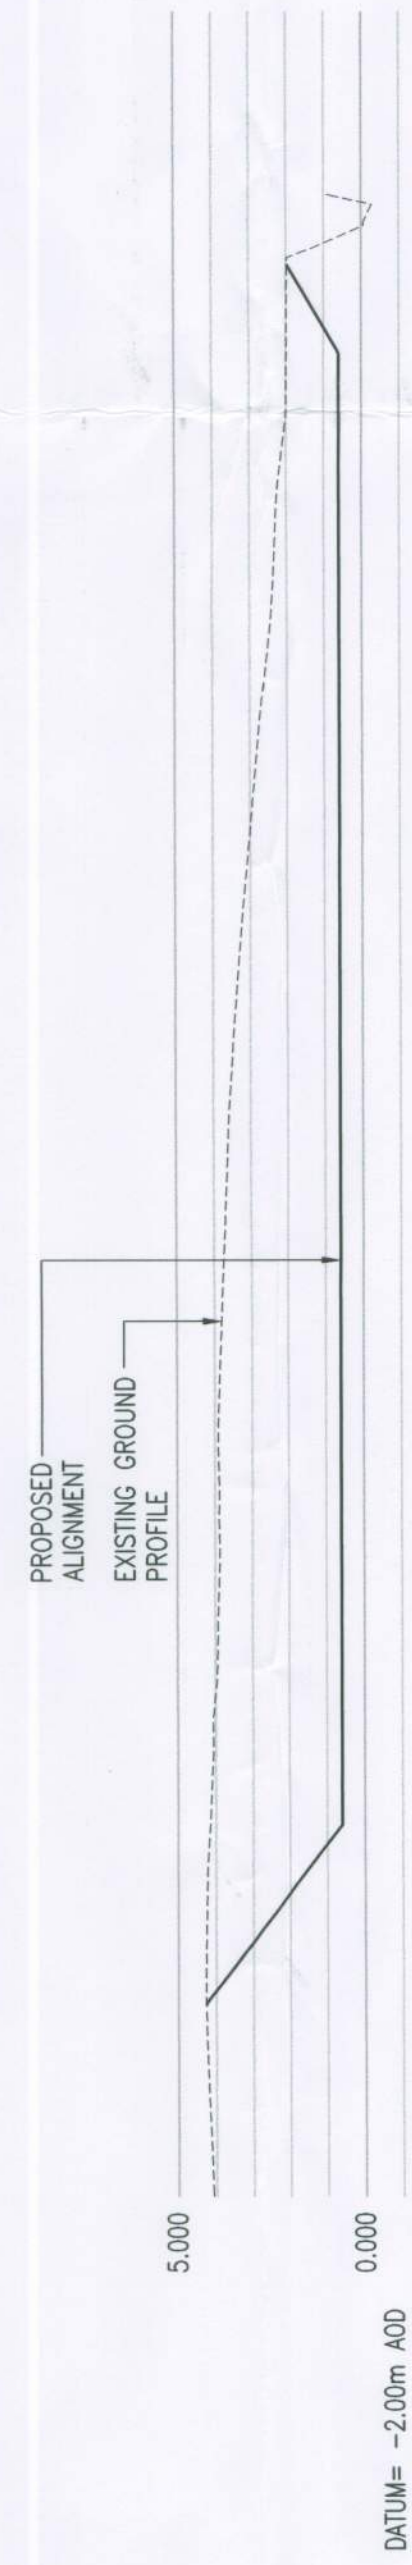



SECTION C-C

SCALE: H=1:1000; V=1:200

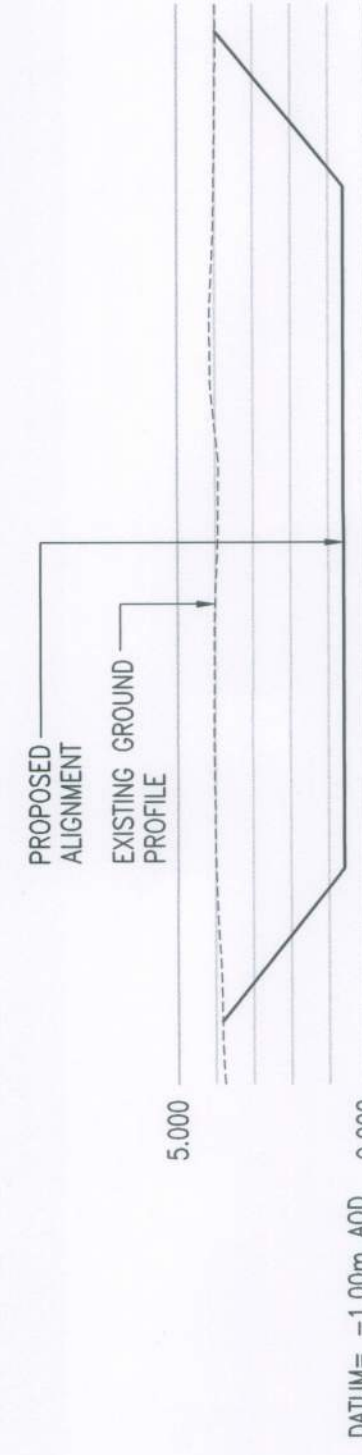[illegible]

SECTION D-D


SCALE: H=1:1000; V=1:200

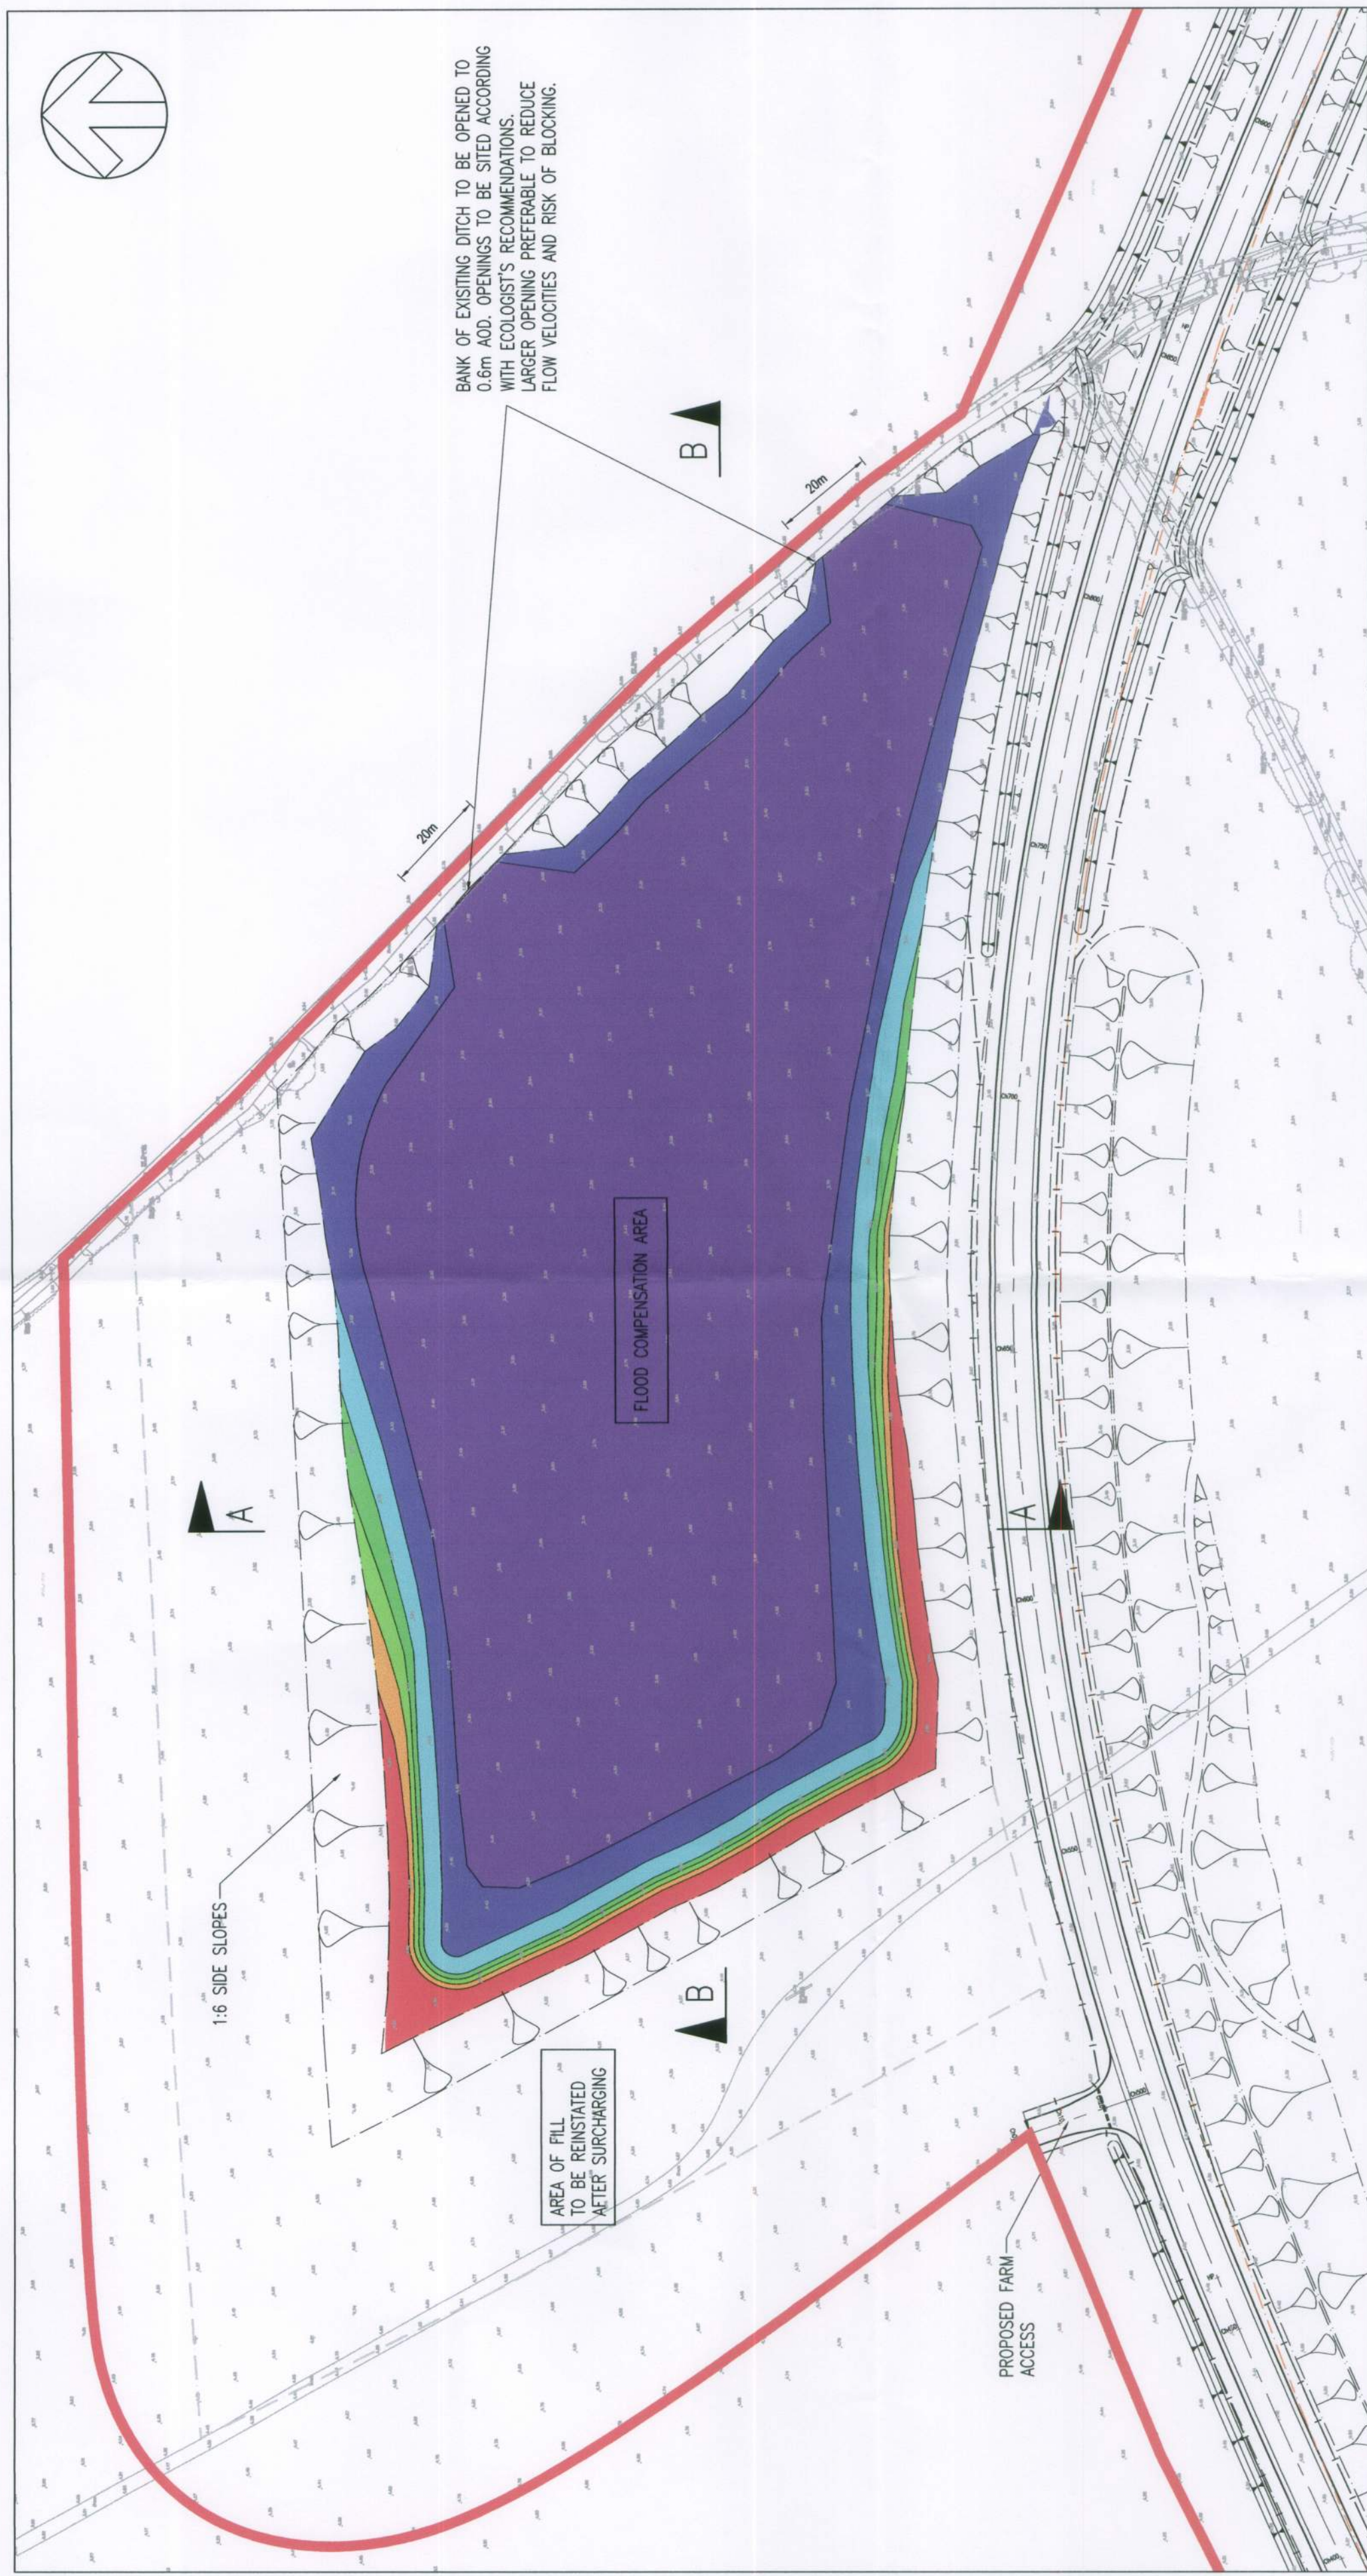

INSET 1 : MAXIMUM FLOOD COMPENSATION AREA

INSET 1 : MAXIMUM FLOOD COMPENSATION AREA
FOOTPRINT TO GENERATE RELIEF ROAD SURCHARGE

FOOTPRINT TO GENERATE RELIEF ROAD SURCHARGE

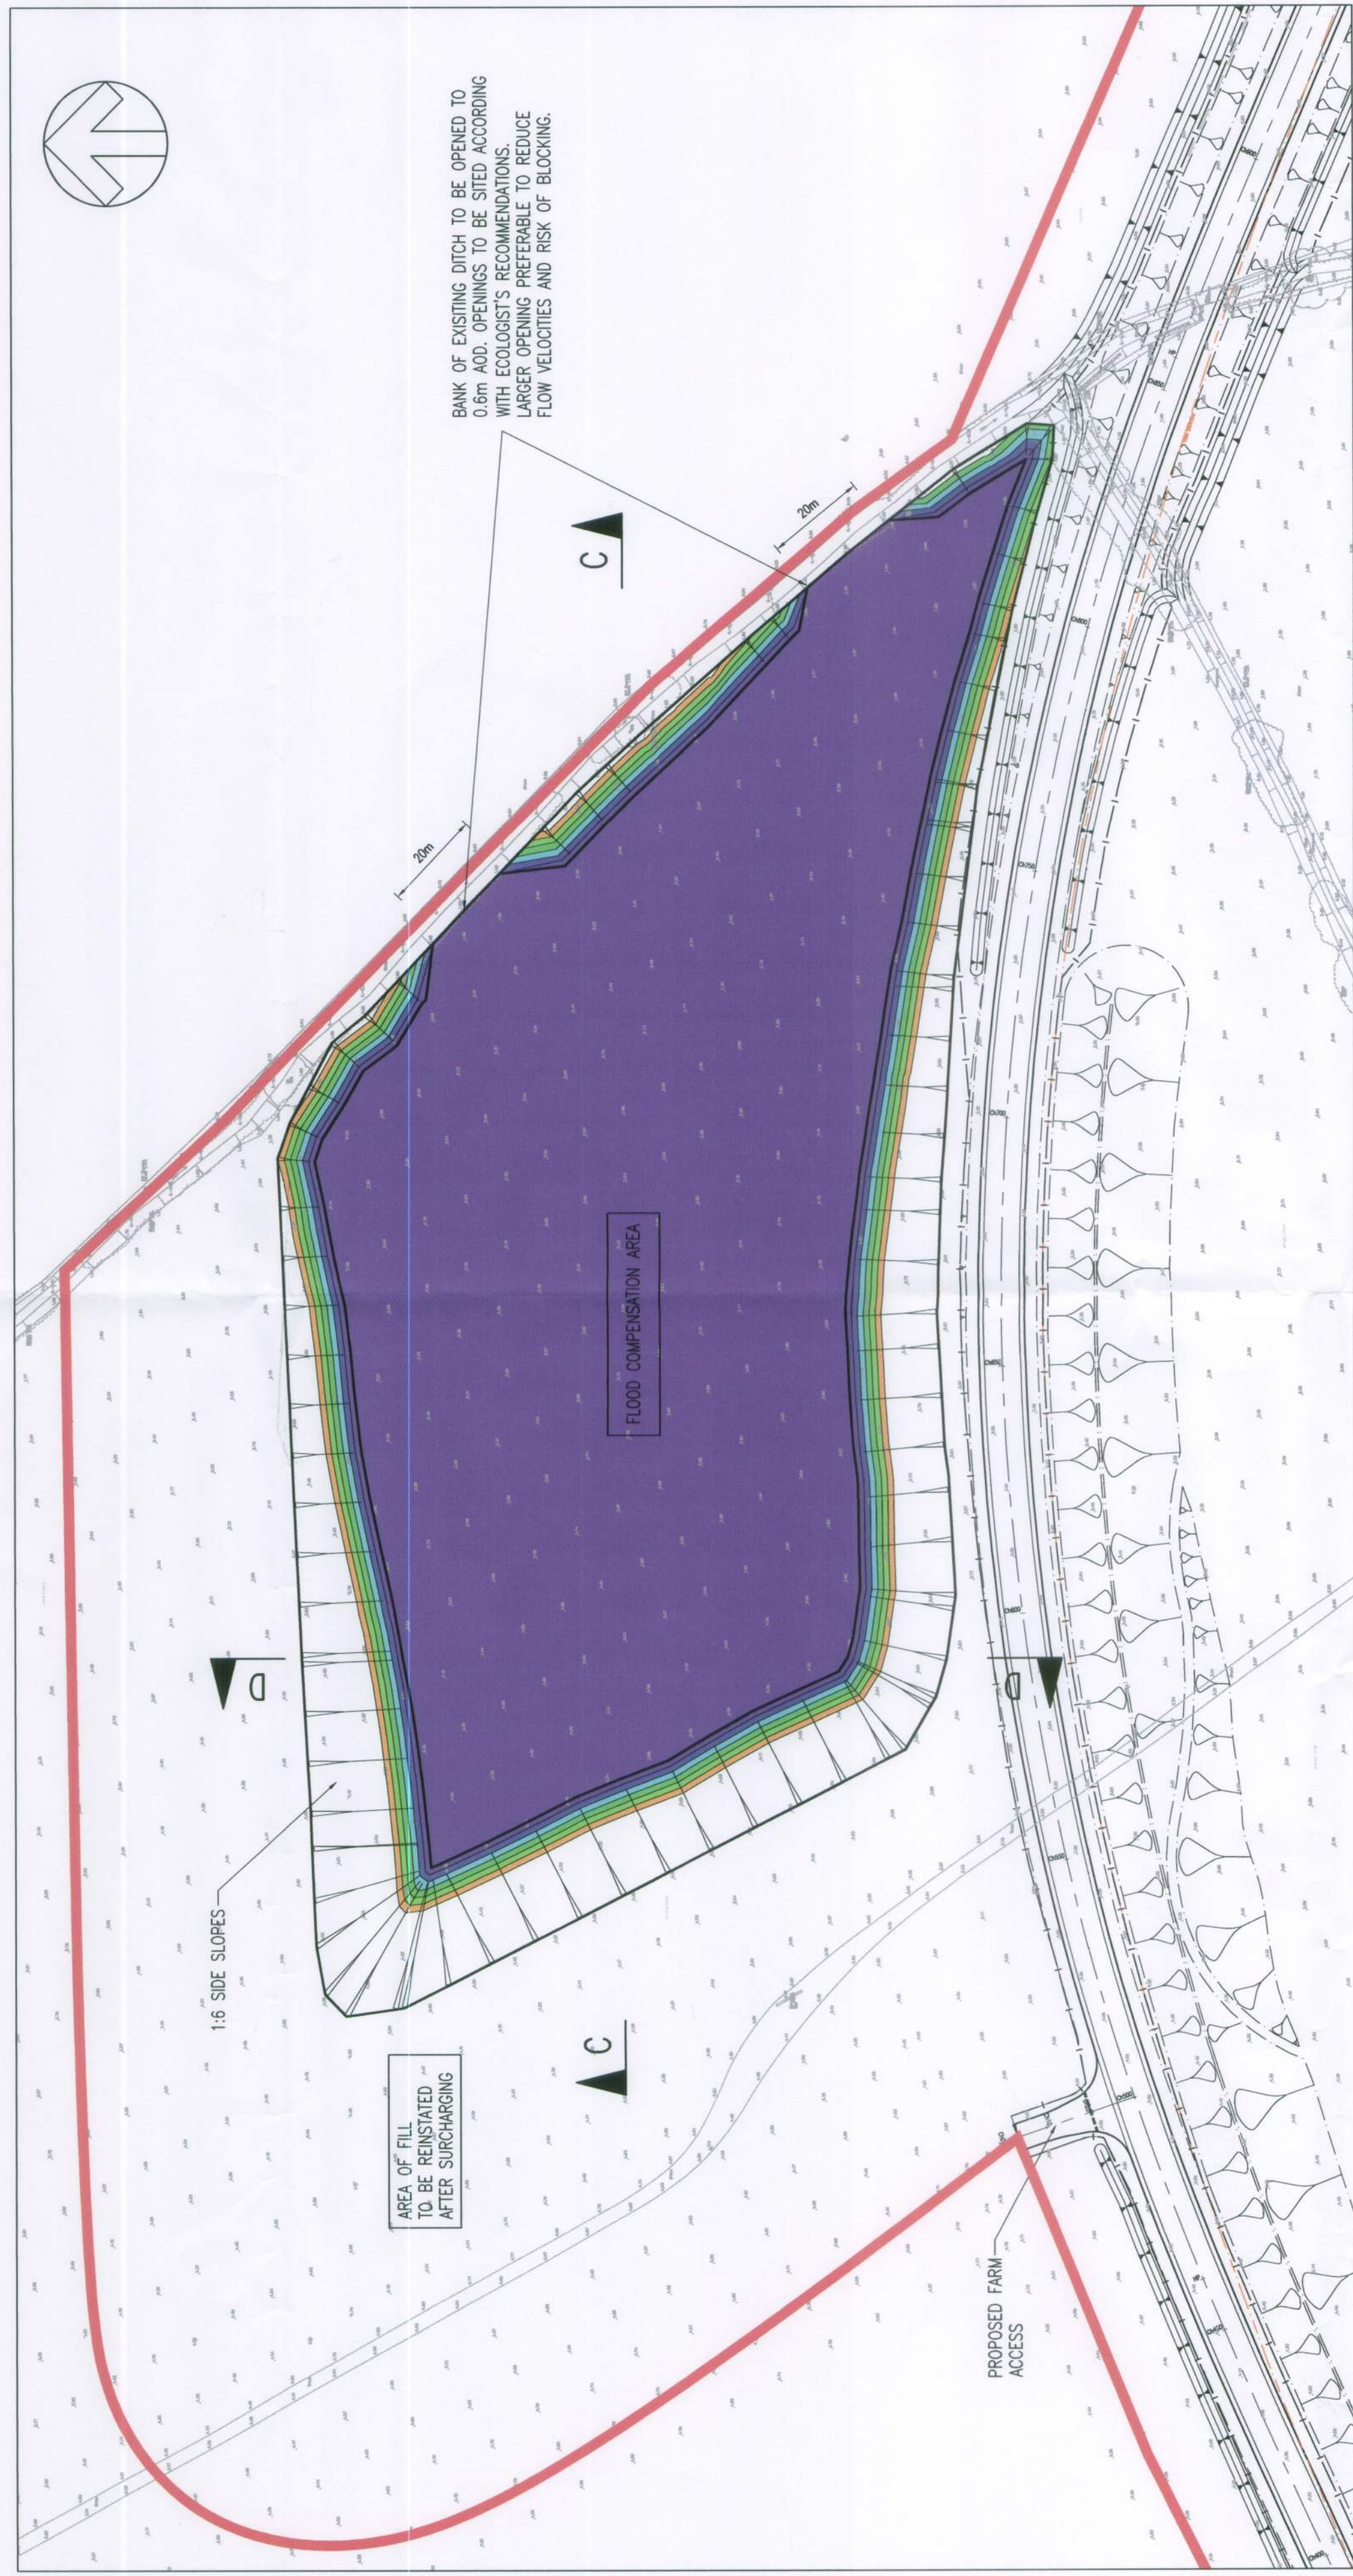

INSET 2 - MINIMUM FLOOD COMPENSATION AREA



TABLE SHOWING COMPENSATION VOLUMES

CORRESPONDING FLOOD EVENT	LEVEL	m (AOD)	VOLUME LOST BY CONVERSION OF NORTHERN RELIEF ROAD (m³)	VOLUME IMPROVED IN 100 YEAR FLOOD PROVISION AREA (m³)	RETENEMENT PROVIDED (m³)	RETENEMENT PROVIDED (m³)	CUMULATIVE RETENEMENT PROVIDED (m³)	
			MINIMUM FCA	MAXIMUM FCA	MINIMUM FCA	MAXIMUM FCA	MINIMUM FCA	MAXIMUM FCA
		0.6 - 0.8	3288	3784	925	476	925	476
		0.8 - 1.0	4901	4503	-522	-368	403	78
		1.0 - 1.2	4873	4550	-303	-76	80	2
		1.2 - 1.4	4713	4722	4808	9	193	195
		1.4 - 1.6	4554	4689	4991	335	424	632
		1.6 - 1.8	4406	5043	5066	637	1061	1292

APPROXIMATELY 271m³ OF ADDITIONAL FLOOD PROVISION AREA PROVIDED DURING A 1 IN 100 YEAR EVENT

APPROXIMATELY 2717m³ OF ADDITIONAL FLOOD PLAIN STORAGE AREA PROVIDED DURING A 1 IN 100 YEAR EVENT

REV	DATE	BY	DESCRIPTION	CHK	APP
C	07/04/11	RAJ	ISSUING REQUEST, FLOOD COMPENSATION INFORMATION RELOCATED FROM DWG 2037/06/01/01. NOTES AMENDED TO REVISED DRAINWORKS.	C.M.	C.M.
B	05/09/10	RAJ	FLOOD COMPENSATION AREA SIZE MARKED AND CROSS SECTIONS ADDED	N.J.	C.M.
A	04/09/10	RAJ	FIRST ISSUE	N.J.	C.M.

FOR INFORMATION ONLY



Mountbatten House, Basing View, Basingstoke, Hampshire RG21 4HJ
Tel: +44 (0)1256 318800 Fax: +44 (0)1256 318700
<http://www.wiscorouk.com>

CLIENT:

BERKELEY HOMES

OMEGA PARTNERSHIP

NORTH BERSTED,

GNOR REGIS, WEST SUSSEX

NORTHERN RELIEF ROAD

BLOOD COMPENSATION AREA

1

CHECKED:	DATE:
APPROVED:	

2

DESIGN-DRAWING:	DATE:
-----------------	-------

R₂U

DRAWING NO: