



LIST OF INFORMANTS :			
Topographical survey - 23113_TOPO_500			
OS Survey - 1744-OS-MPP			
-			
-			
-			
REVISIONS	DATE	DRN	REV
-	-	-	-

Village buffer

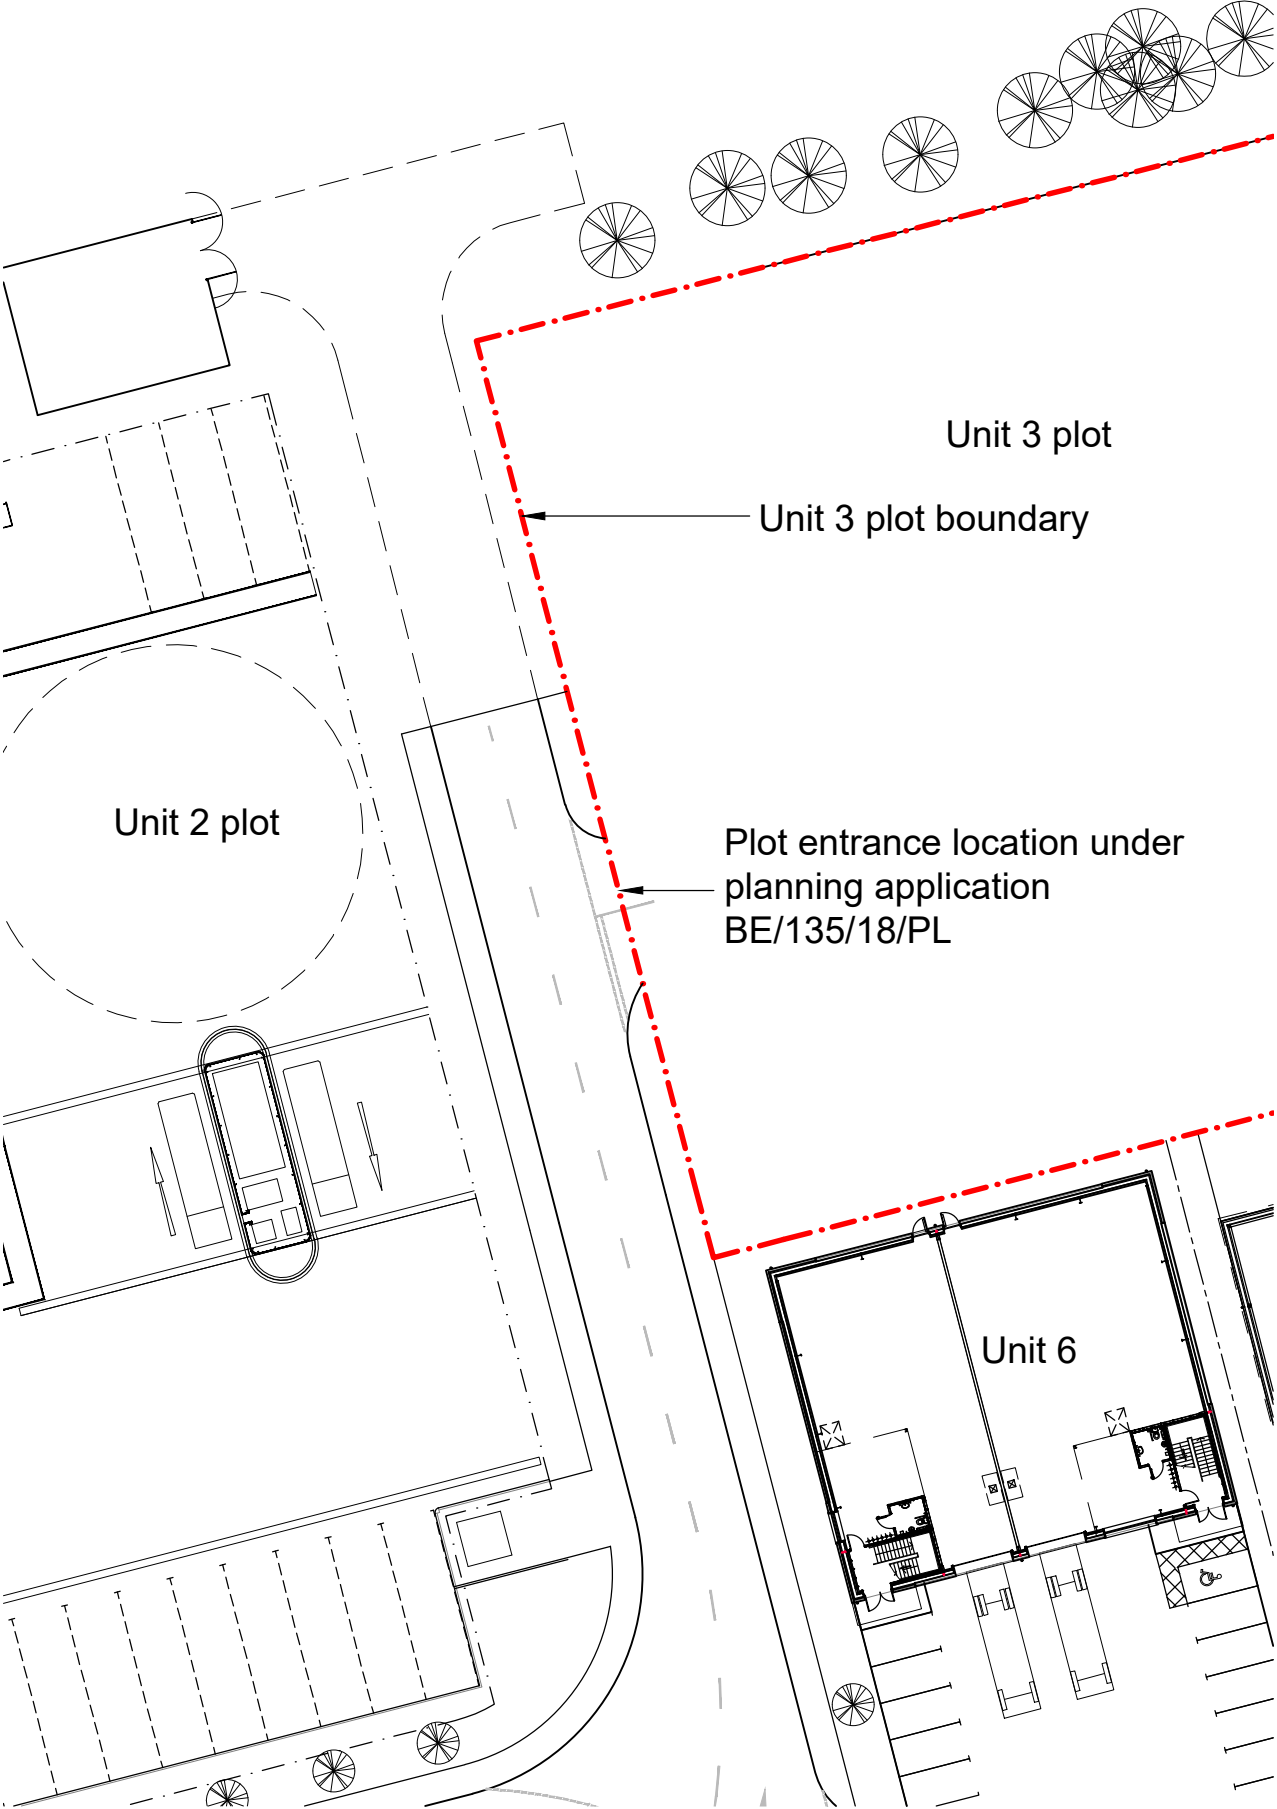

EXISTING LAYOUT

Village buffer

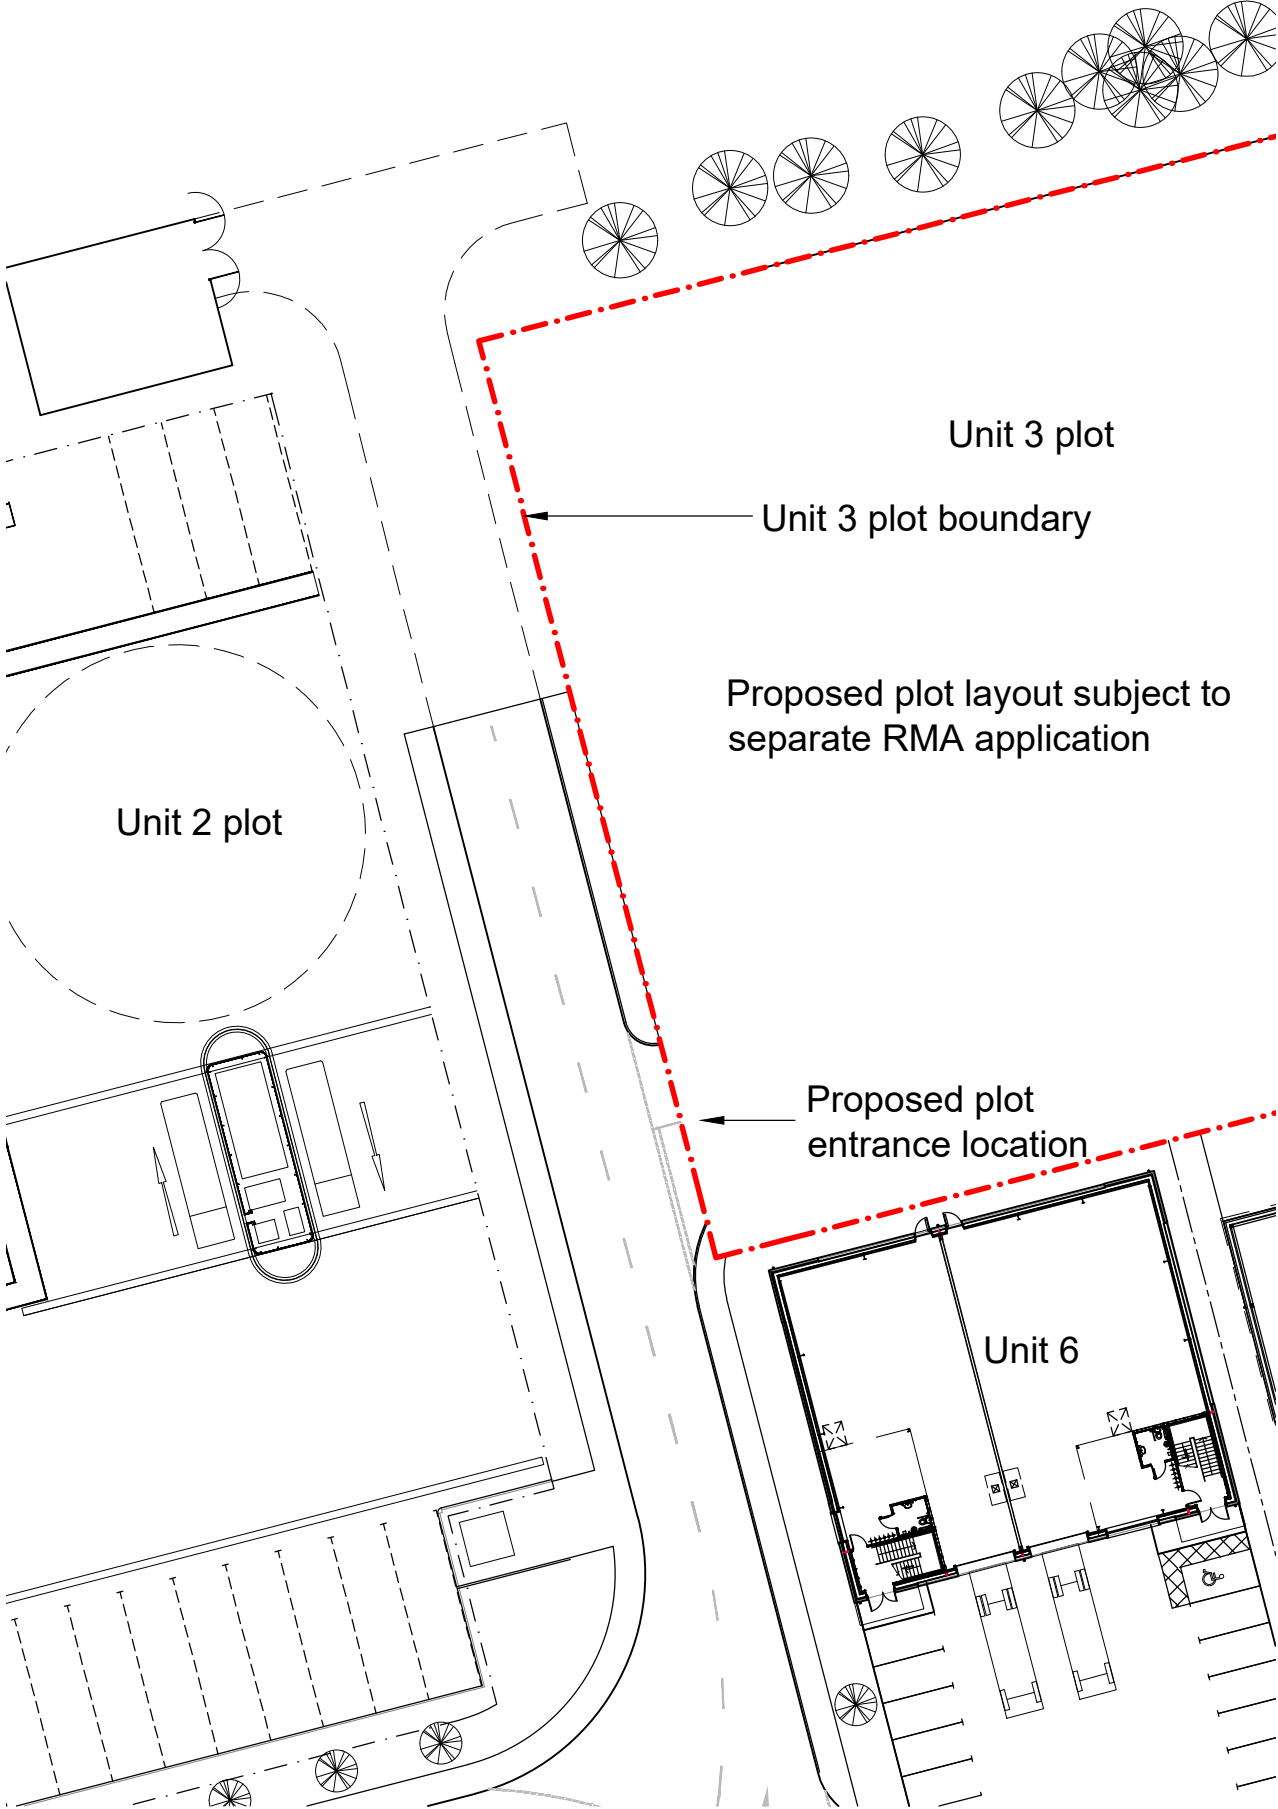

PROPOSED LAYOUT

North



0 5m 10m 15m 20m

MountfordPigott

SALTBOX
BOGNOR REGIS

UNIT 3 ACCESS
EXISTING AND PROPOSED
1744-P06