



10% rooflights

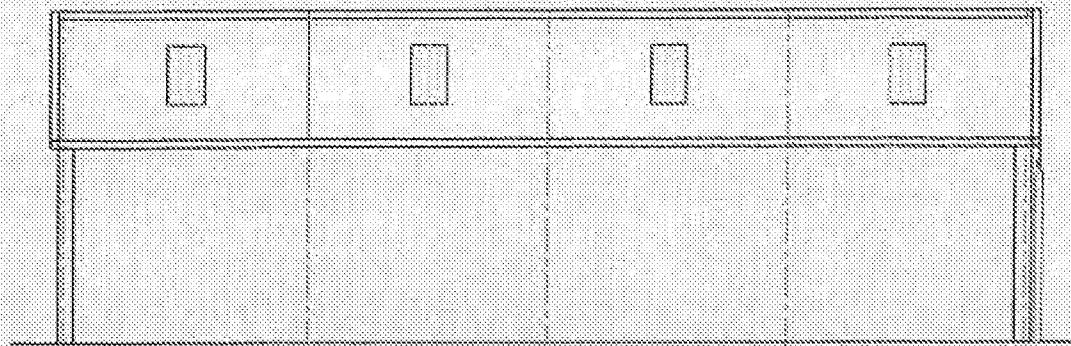

Common Side Elevation

150mm natural grey profile
fibre cement roof

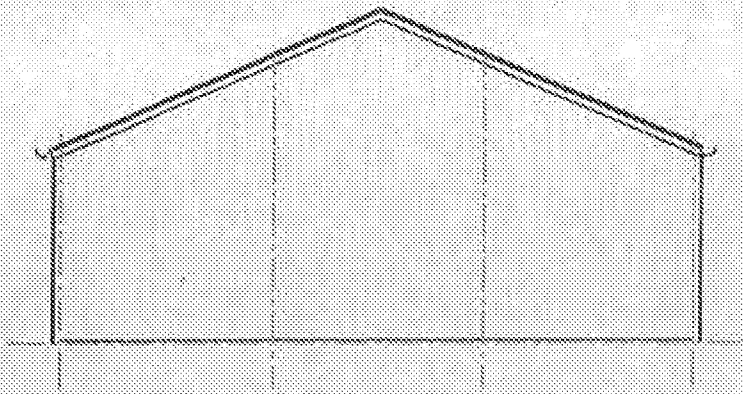

Grey trapezoidal profile plastisol
coated steel vertical cladding




Greens

steel frame buildings ltd

Milton pools Farm, Gt. Milton, Oxon OX44 7JE

01844 278507 e- greens-sfb@hotmail.com

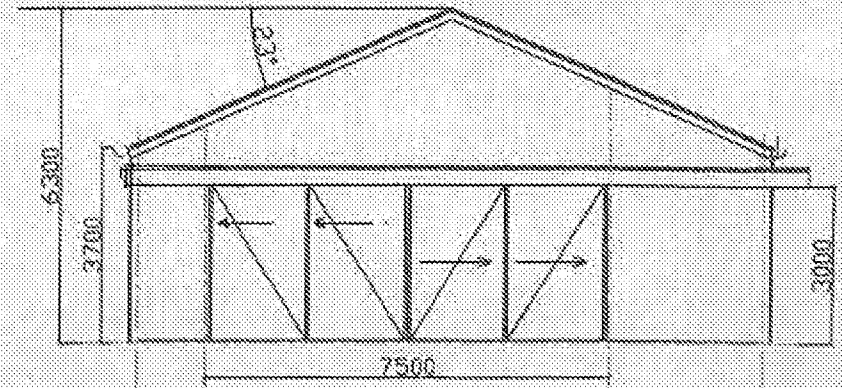

Double tracked sliding doors

