



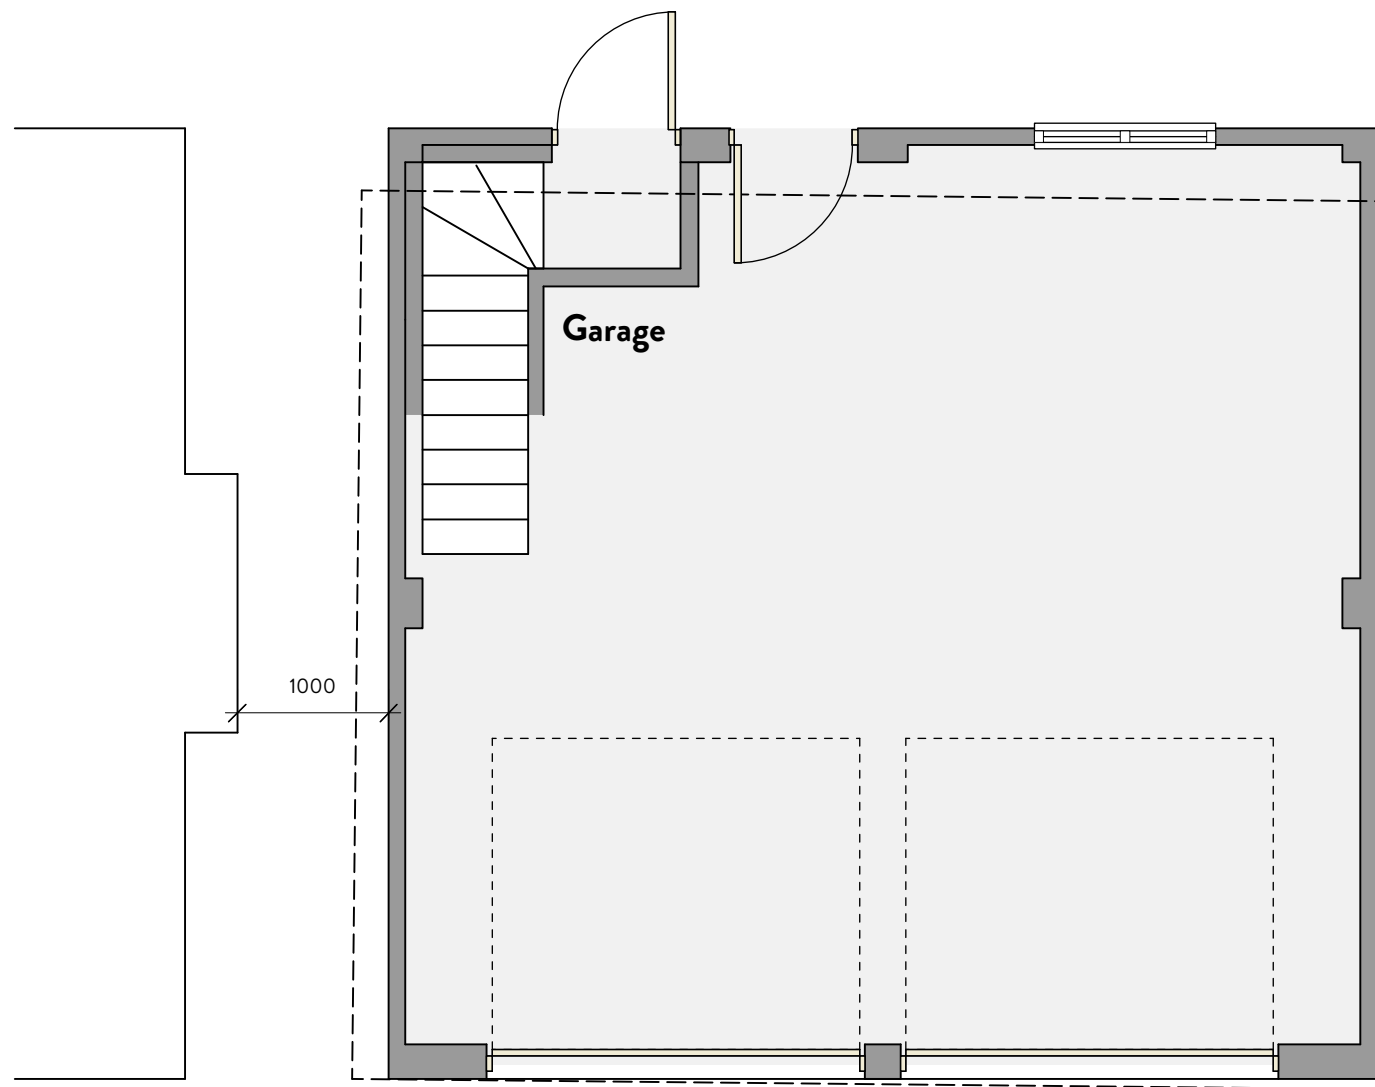

Ground Floor Plan

Scale 1:50

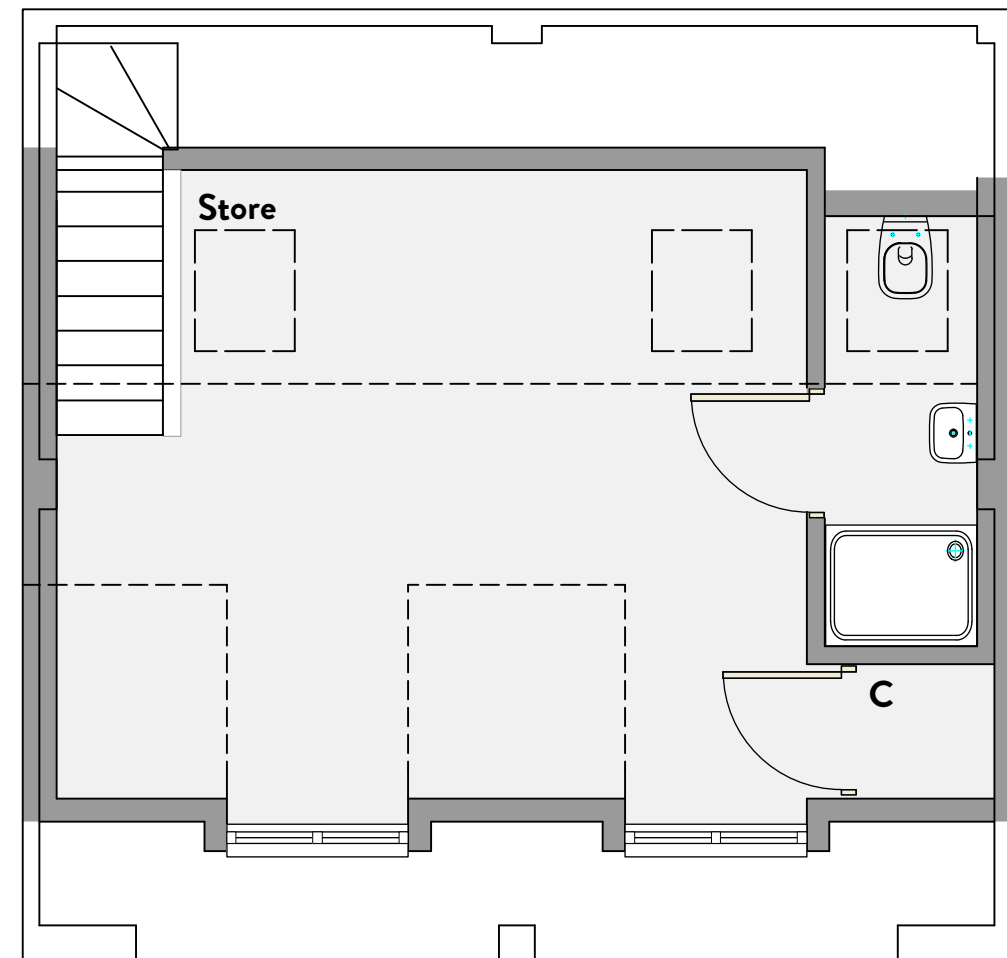

First Floor Plan

Scale 1:50

Planning Issue



physical scale in metres



32A CHURCH ROAD, CHICHESTER, WEST SUSSEX. PO19 7HL
 INFO@KINGFISHERCREATIVE.CO.UK 01243 783969
 COMPANY REGISTERED IN ENGLAND & WALES REGISTRATION NUMBER : 8644051

Proposed Replacement Garage

Project: Orchard End
 Highground Lane
 Barnham
 Bognor Regis
 PO22 0BU

Date September 2019

Scale 1:50 @ A3

Revision :

Job No. 1538

03 - Proposed Plans