




North Elevation

- felt flat roof
- white plastics roof lights
- white plastics fascias
- black plastic gutter + rwp
- reclaimed brick facings
- colour wash render to match existing
- white plastics doors and windows



West Elevation

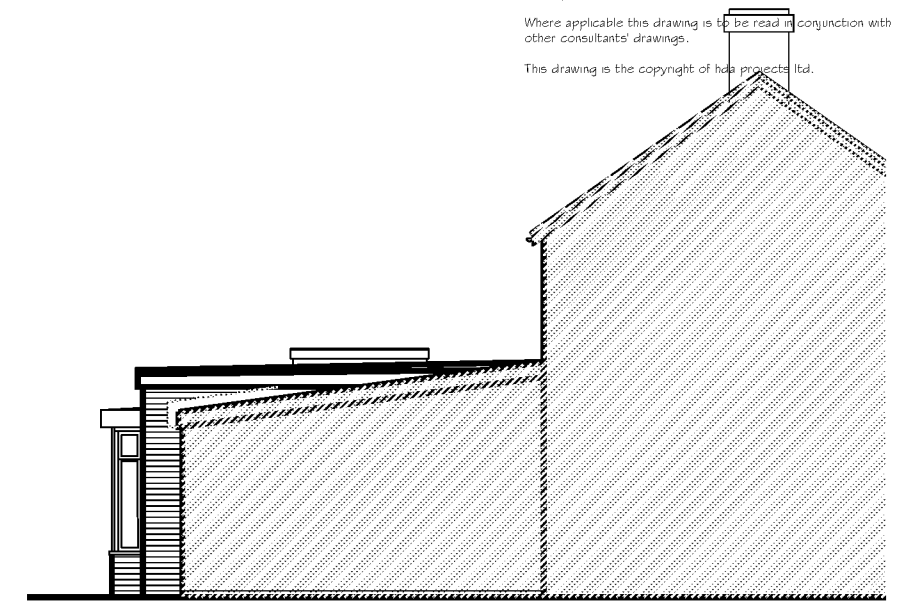

South Elevation


NOTES:

Dimensions to be checked on site before placing material orders or commencing work.
Any discrepancies shall be reported immediately.


Do not scale from these drawings except for planning purposes.
Use figured dimensions only.

Where applicable this drawing is to be read in conjunction with other consultants' drawings.

This drawing is the copyright of hda projects ltd.

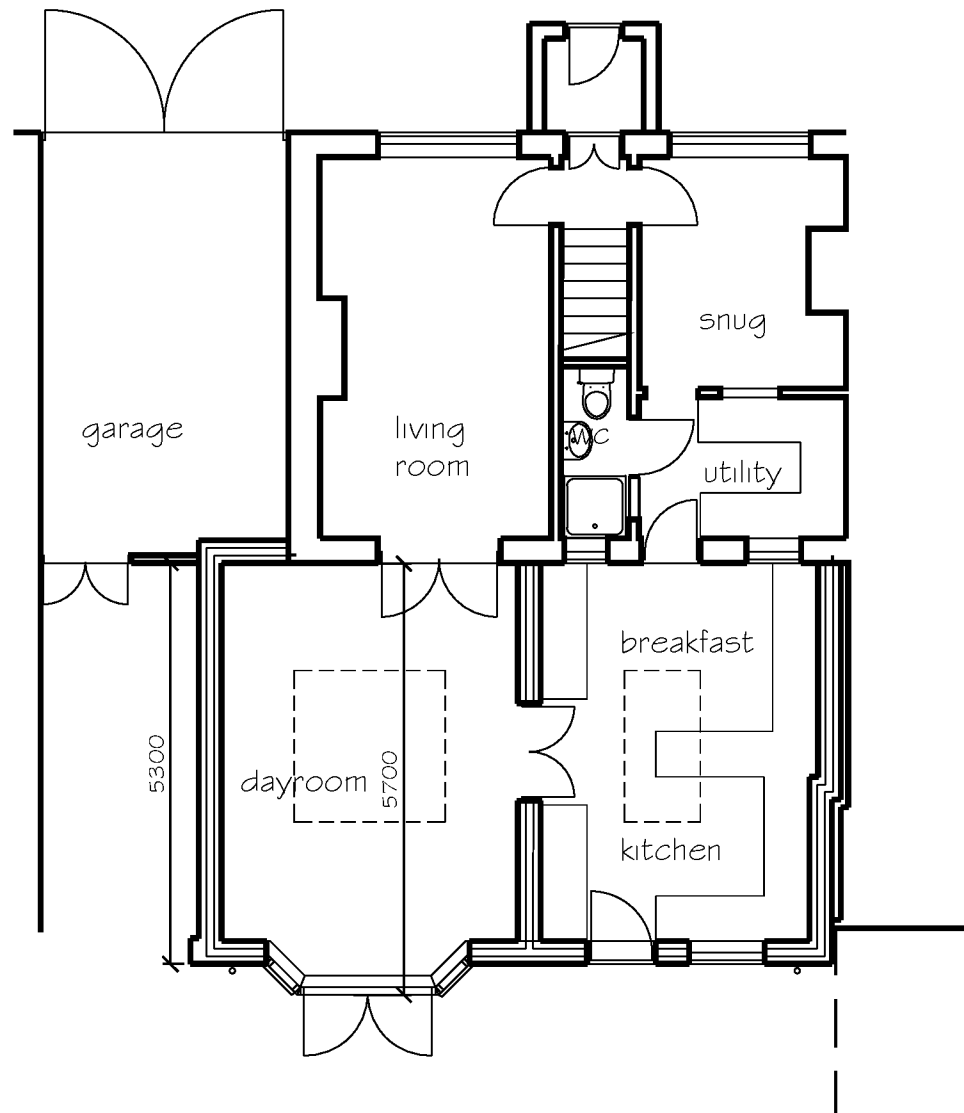

Ground Floor Plan

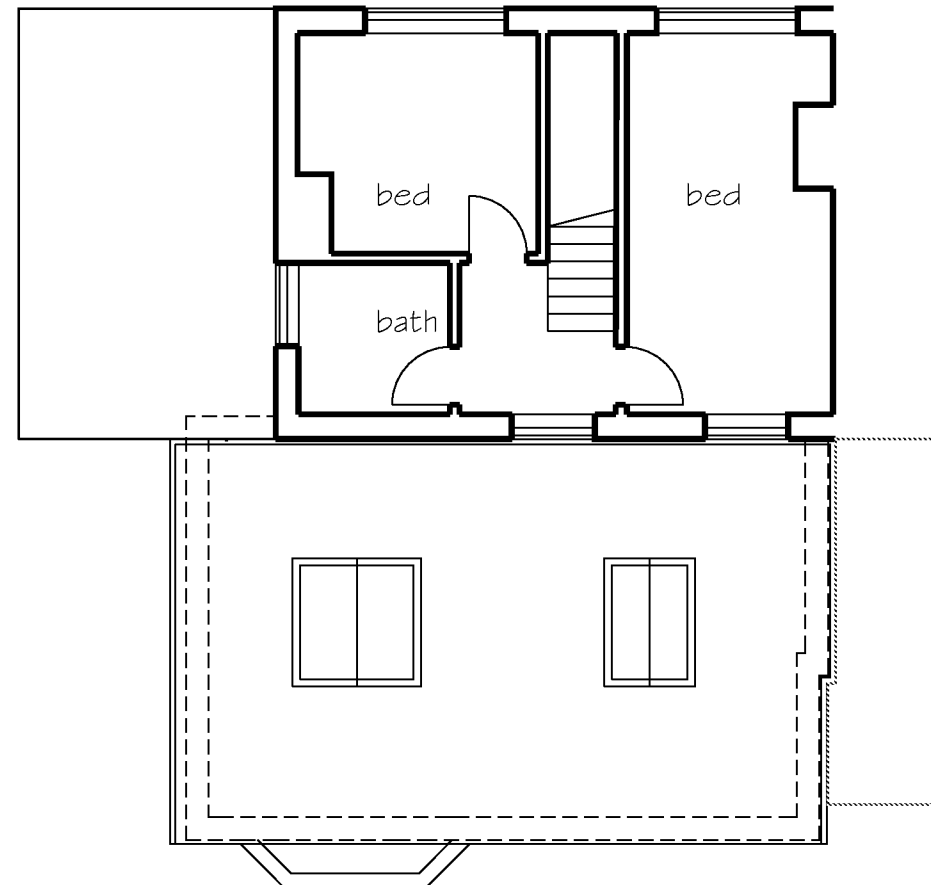

First Floor Plan

Rev	Date	Amendment
-----	------	-----------

hda projects

St Johns House - St Johns Street
Chichester - West Sussex - PO19 1UU

Tel: 07881287017
e-mail: hda.projects@talktalk.net

For

S Roberts

Project

7 Nursery Cottages
Barnham Lane
Barnham
PO22 0JJ

Title

Plans as Proposed

Date	Drawn	Scale	Checked
July 2019	wm	1:100 @ A3	
Job Number	Prefix	Drawing Number	Revision
1932	P	03	

