



Scale: 1:50.

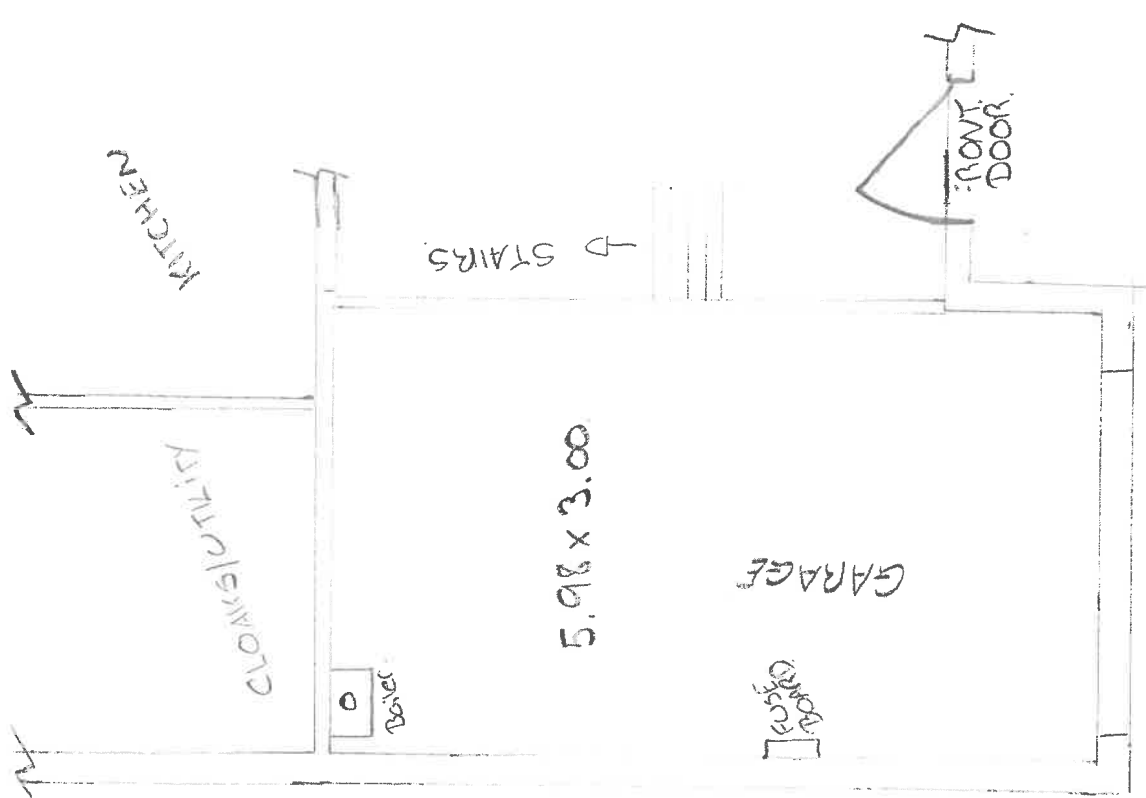

Existing Floor Plan
(Garage area Only)

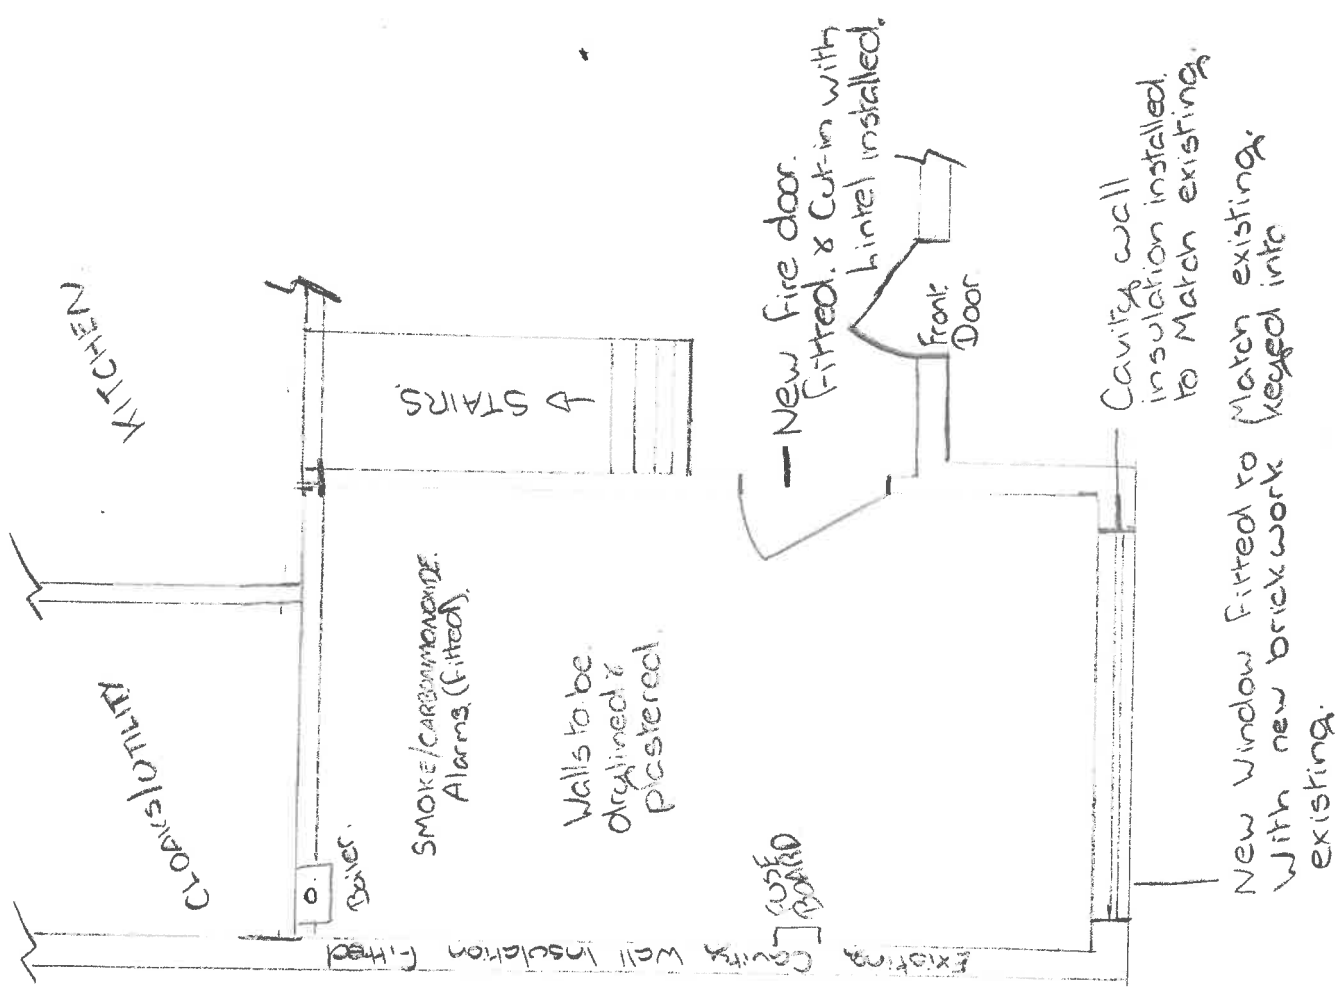

Proposed Floor Plan.